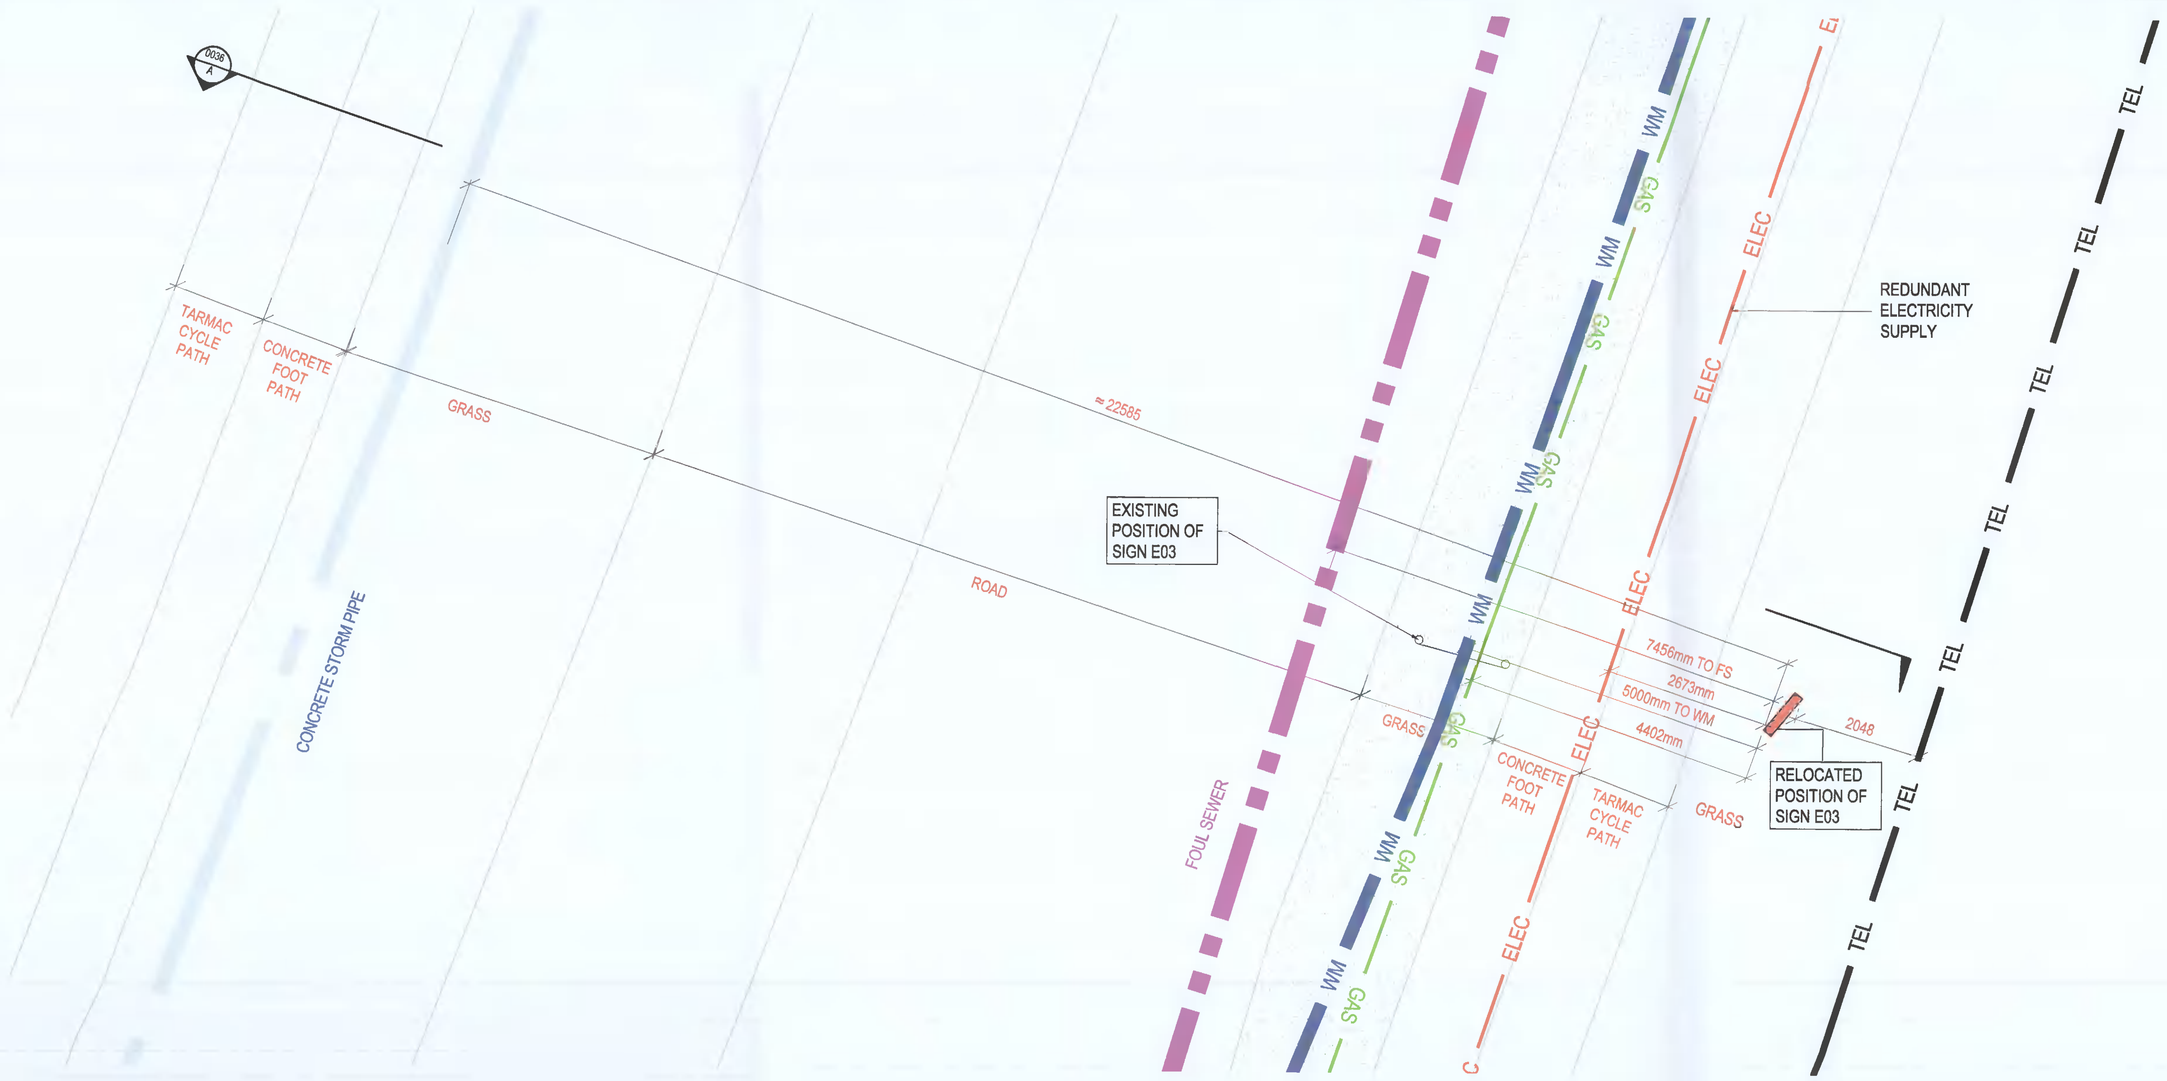

E03 - LOCATION PLAN

SCALE: 1 : 50 @ A0

E07 LOCATION PLAN

SCALE: 1 : 50 @ A0

Pfizer

PFIZER GRANGE CASTLE,
GRANGE CASTLE BUSINESS PARK,
CLONDALKIN,
DUBLIN 22,
IRELAND.

NOTICE: THIS DRAWING HAS NOT BEEN PUBLISHED. IT IS THE PROPERTY OF PFIZER AND IS FURNISHED TO THE RECIPIENT FOR CONFIDENTIAL USE ONLY. THE RECIPIENT PROMISES AND AGREES TO RETURN THIS DRAWING UPON REQUEST AND AGREES THAT IT SHALL NOT BE REPRODUCED, COPIED, LOANED OR OTHERWISE DISPOSED OF DIRECTLY OR INDIRECTLY, NOR USED FOR ANY OTHER PURPOSE OTHER THAN THAT FOR WHICH IT IS FURNISHED

MEA McElroy Associates
CHARTERED ARCHITECTS
68 Lawson St. Lower, Dublin 2, D02 YP04 Tel: 660 8000 E Mail: info@mea.ie Web: www.mea.ie

EXISTING SERVICES

EX. WATERMAIN	WM
EX. ELECTRICAL CABLE LINE	ELEC
EX. GAS MAIN	GAS
EX. FOUL SEWER	
EX. TELECOM CABLE	TEL
EX. STORMWATER	

REV.	DATE	DESCRIPTION	DWN	CK'D	APP.	PROJ
A	31st MAY 2022	ISSUED FOR ADDITIONAL INFORMATION	SG	WN	WN	1100-000-362-21

KEY PLAN :

DATE: 01-04-2022
PROJECT No: 1100-000-362-21
BUILDING DETAILS: REBRANDING: EXTERNAL SIGNAGE
DRAWING TITLE: E03 & E07 LOCATION PLANS

SCALE	DWN	CK'D	APP.
1:20	DK	IMCG	MMCI

DWG. No. 31165/MEA/00/ASK/0037
REVISION A

User: mowlan : Filename: Signs_revC_2013 REV D-36,37.dwg Date: May 31, 2022 - 11:24am
Drawing File Path: P:\Pfizer Grangecastle\31164 Signage\Model folder\DRAWINGS\A-Architect\