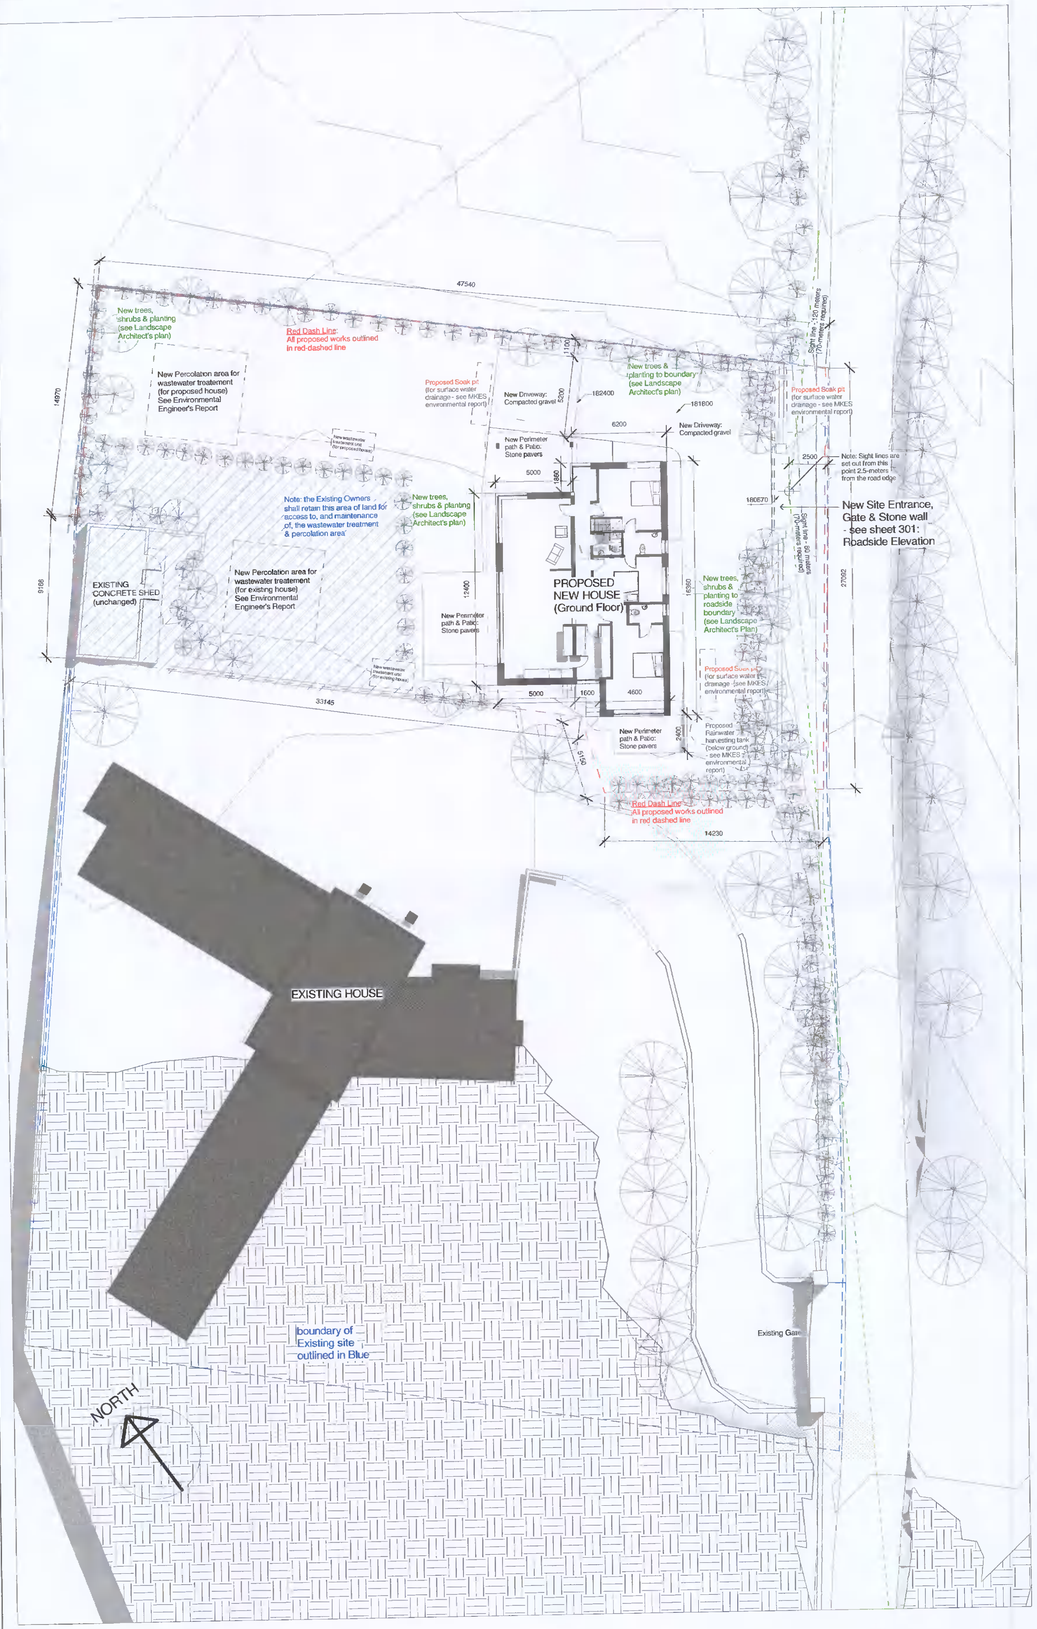

1 Site Plan 200

1 : 200

2 Site Plan 100

1 : 100

d x b _ Dublin + London
contact@dxb.ie

Seosamh O Muircheartaigh ARB / RIBA
DXB
41 Nutgrove Park
Farranboley
Dublin D14 X625

Project	SKCR_New-build House
Address	Cruagh Lane, Rathfarnham, D16 H294
Client	Sarah-Jane Kearney
Drawn By	SOM
Date	11-04-2022

Status	Planning Application
Scale	As indicated@A1
Drawing	Proposed Site Plans
drawing number	100