NOTES:

All dimensions to be checked on site
Do Not Scale From Drawing
Discrepancies and omissions to be reported immediately to the architect

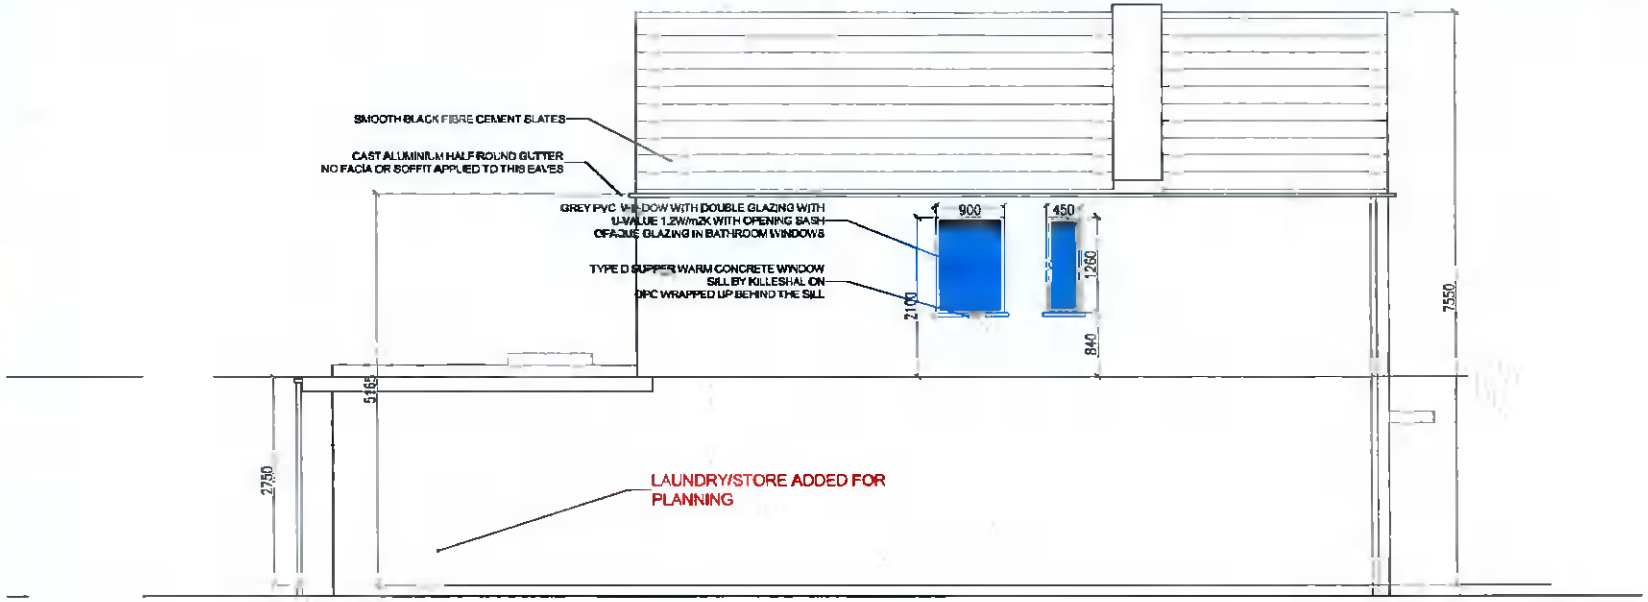

NORTH ELEVATION

SCALE 1:100

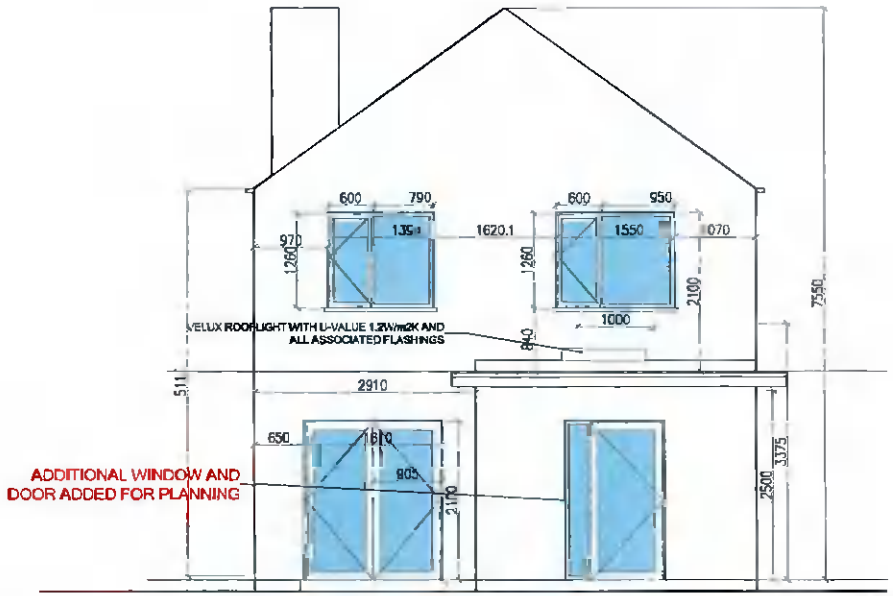

EAST ELEVATION

SCALE 1:100

© THIS DRAWING IS COPYRIGHT

REV	DATE	DESCRIPTION
B	21.08.22	PLANNING RFI
A	04.01.22	PLANNING

REVISIONS

ban dubh building design
Mackey's Cross, Clogheen, Co. Cork, Ireland.
Tel (087) 8861677 E-mail: bandubhbuildingdesign@gmail.com

PROJECT
NEW DWELLING,
Niall Murphy, Dublin

© THIS DRAWING IS COPYRIGHT

DRAWING		DRAWING NO & REV:
ELEVATION		06
DATE: 26.09.2021	DRAWN BY: TD	SERIES: P001
SCALE: 1:100	JOB NO. 1218	