A0

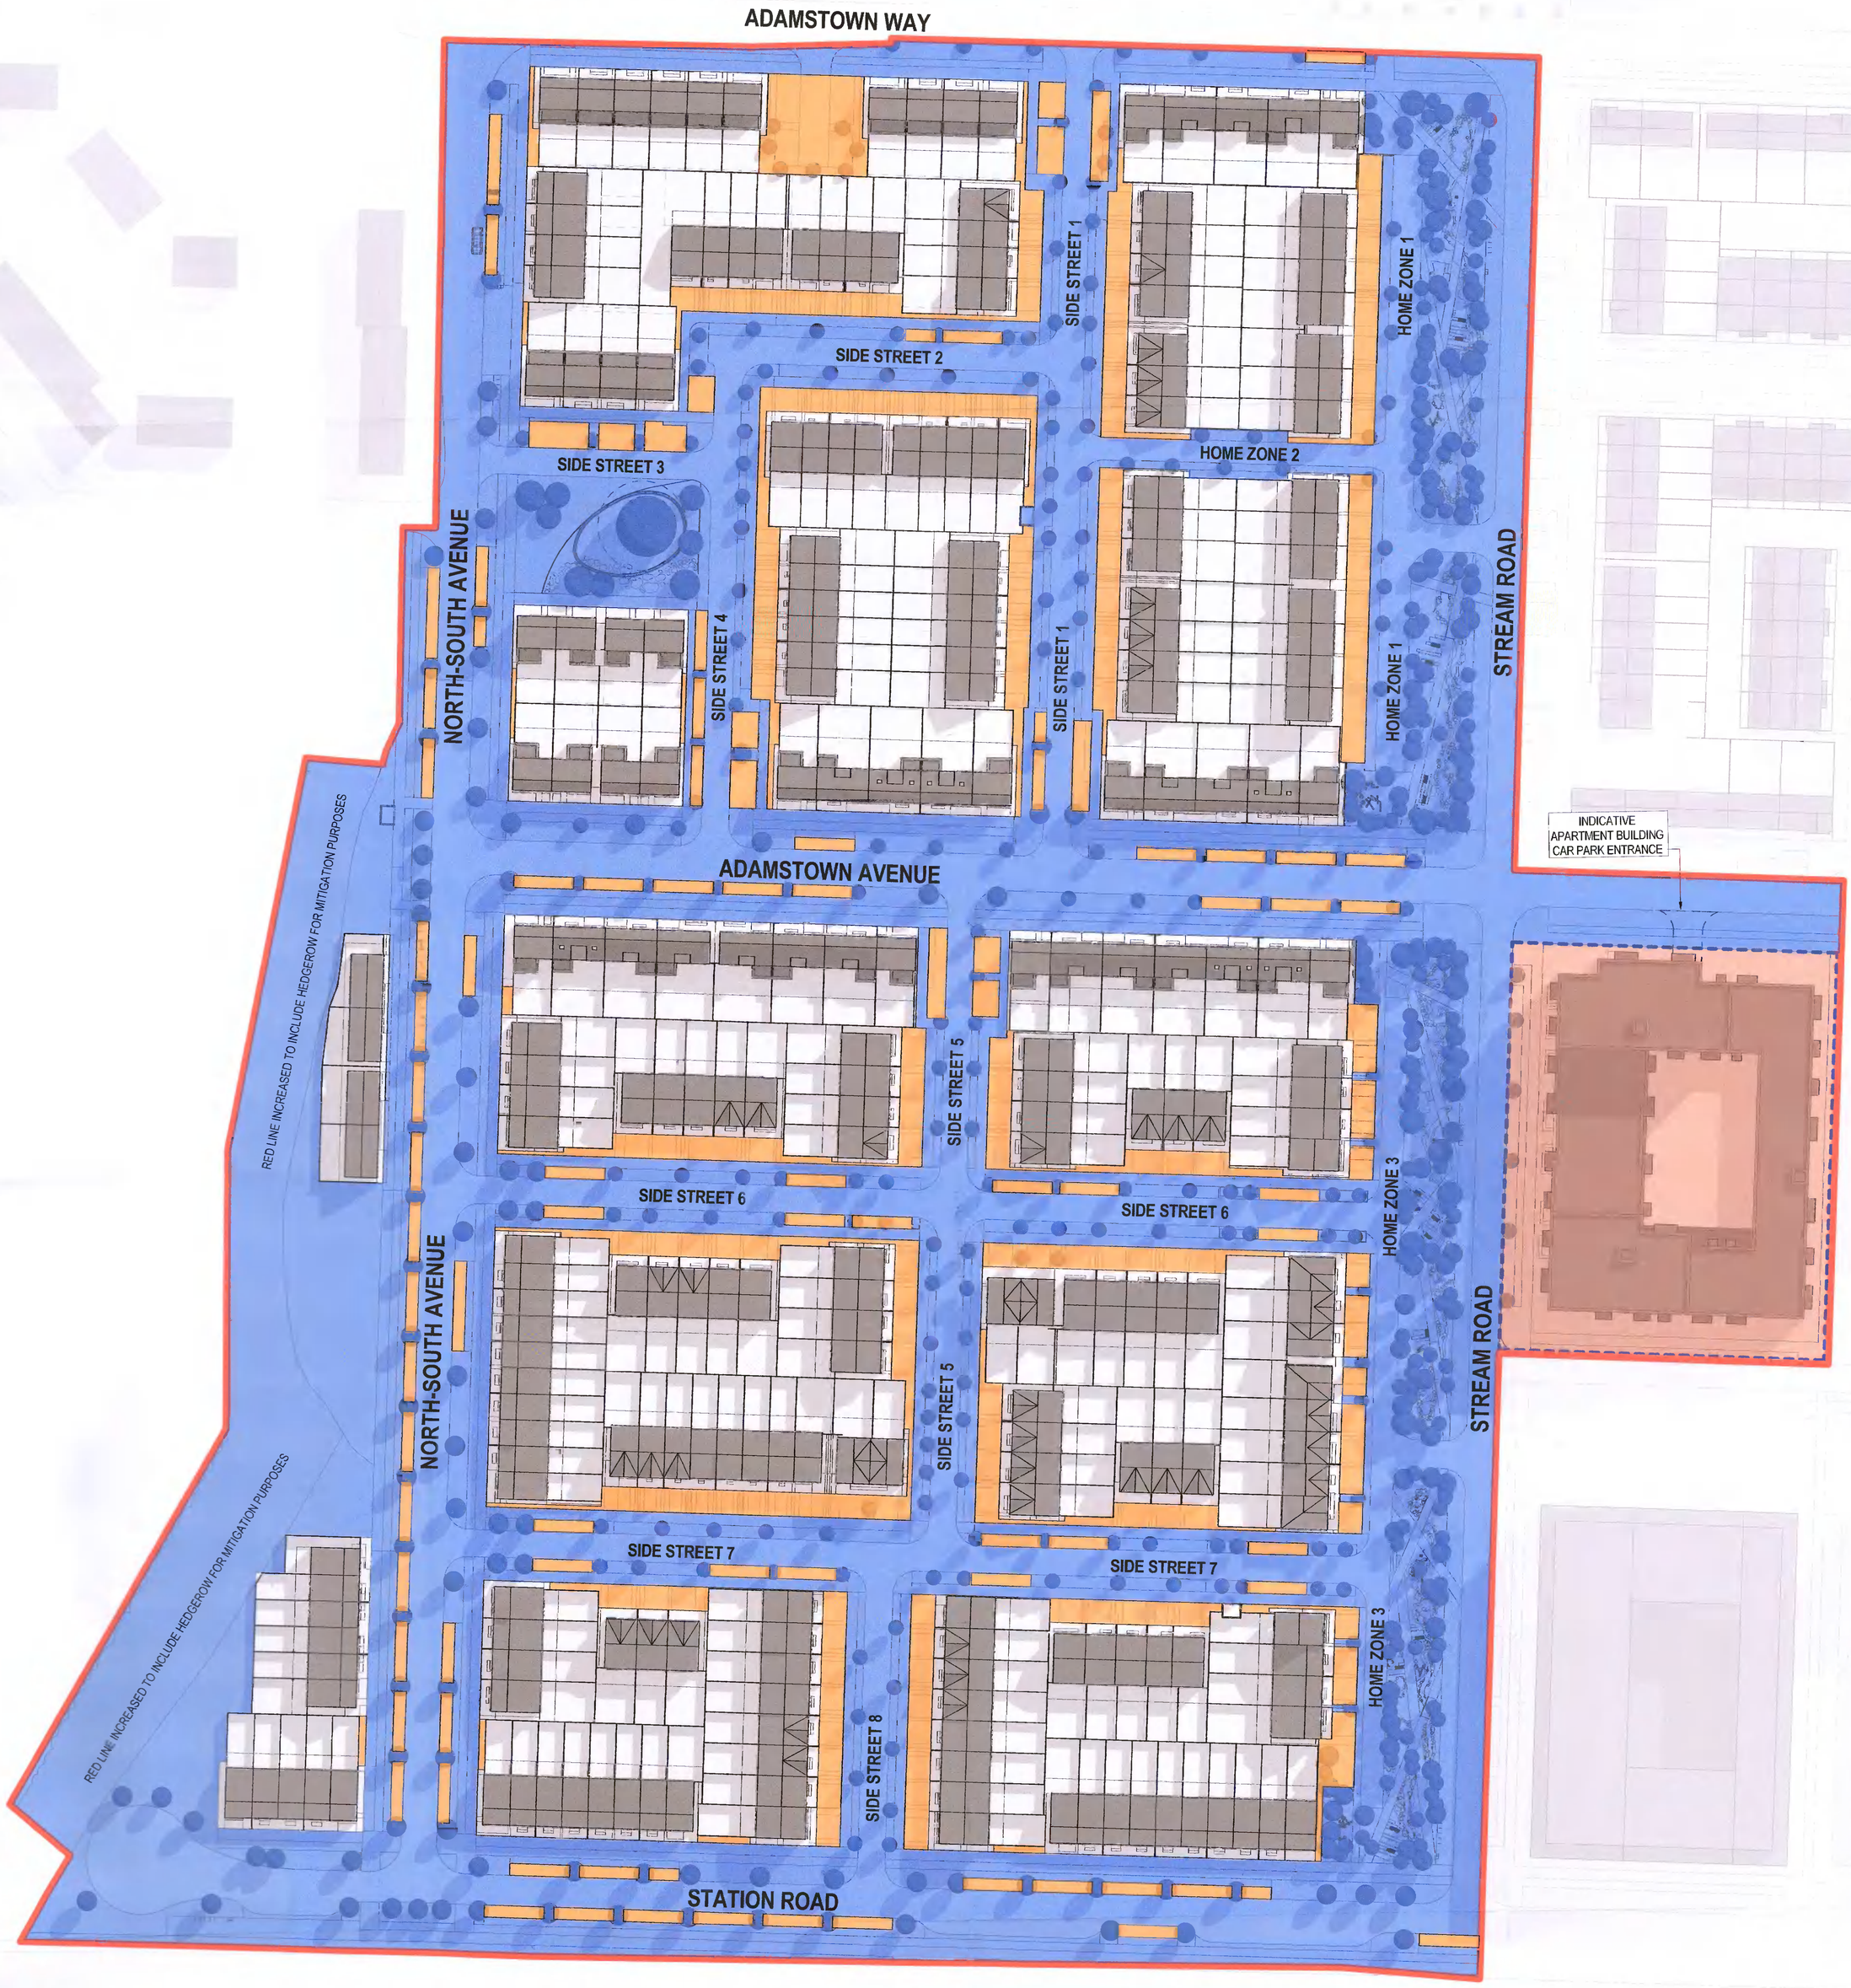

Note: To be read in conjunction with Landscape Architects plans and details & Traffic Consultant information

1 **TAKING IN CHARGE**
Scale: 1 : 500

REV	DATE	DESCRIPTION	BY
1	27/04/2022	Issued for Planning	

APPLICATION SITE

AREA SUBJECT OF OUTLINE PERMISSION

LEGEND

PUBLIC TAKING IN CHARGE

MAINTAINED BY MANAGEMENT COMPANY

OUTLINE PERMISSION

NORTH POINT

ONLY FOR REFERENCE WITH PLANDRAWINGS

APPROVED BY

PLANNING

Client: Adamstown Station & Boulevard Ltd.

Project: ADAMSTOWN BOULEVARD - PHASE 1

Title: PROPOSED SITE LAYOUT PLAN - TAKING IN CHARGE

Sheet No.: 1238-MDO-ZZ-XX-DR-A-05003

Scale as: As indicated @ A0 Current Rev.: 1 Project No.: 1238

MC CAULEY DAYE O'CONNELL ARCHITECTS
11 Merrion Square, Dublin 2, Ireland
Telephone: +353 (0)1 400 4171
info@mdo.ie | www.mdo.ie

C:\Users\Imagine\Documents\1238-MDO-ZZ-ZZ-MC-A-00001_Central Model_20220727_ImagineLDB23.rvt

DO NOT SCALE • USE FIGURED DIMENSIONS ONLY • NOTIFY THE ARCHITECTS OF ANY DISCREPANCIES ON THE DRAWING PRIOR TO WORK PROCEEDING • THIS DRAWING IS COPYRIGHT OF MCCAULEY DAYE O'CONNELL ARCHITECTS

29/04/2022 11:23:13