A0

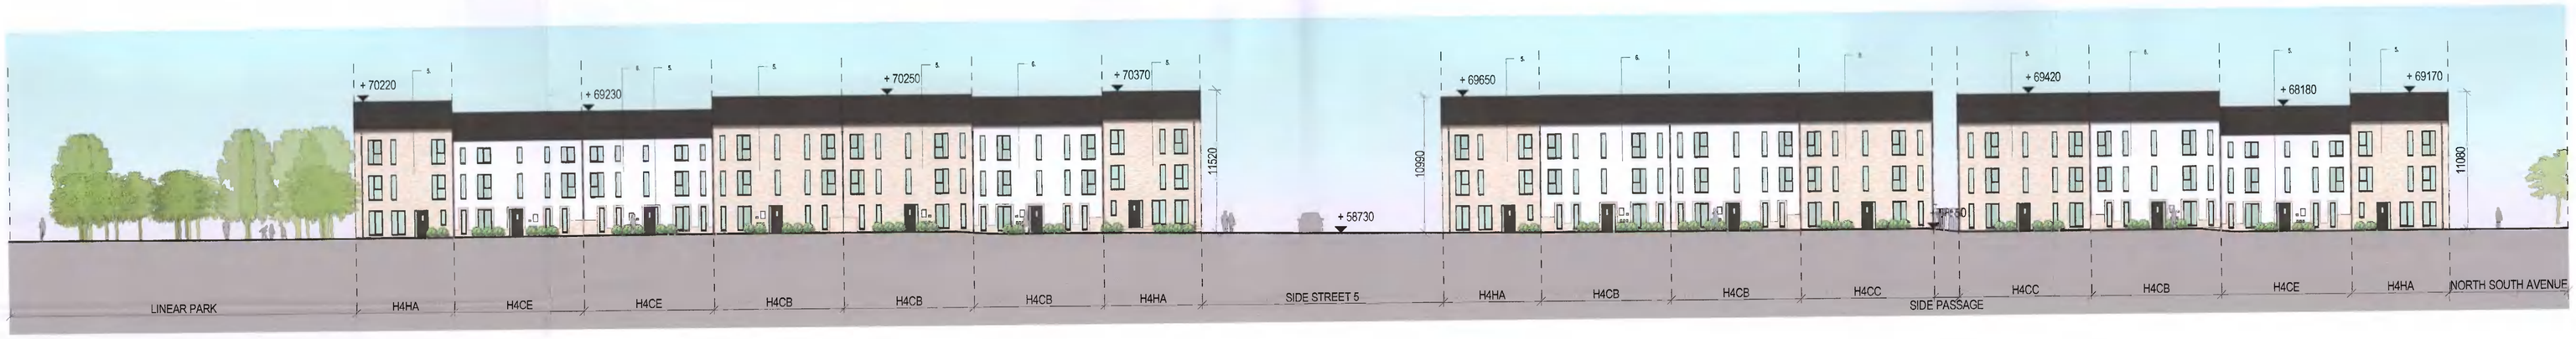

1 **ZONE 2 CONTEXTUAL ELEVATION - ADAMSTOWN AVENUE**
Scale: 1 : 200

2 **ZONE 2 CONTEXTUAL ELEVATION - STATION ROAD**
Scale: 1 : 200

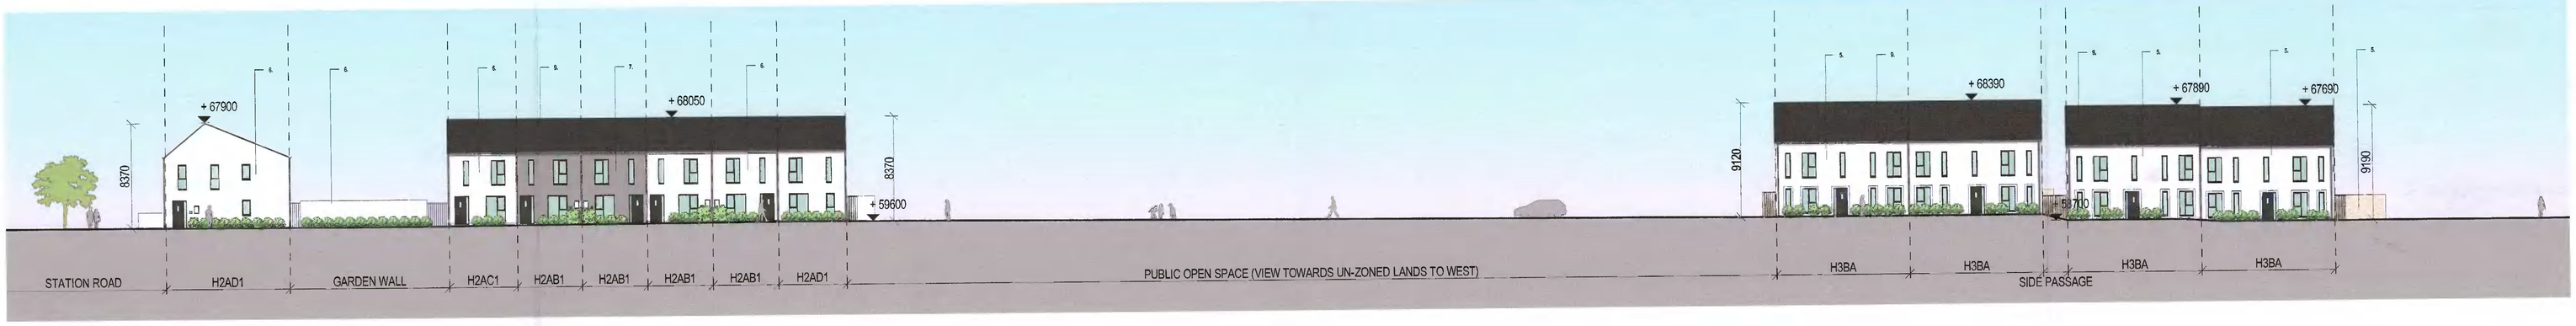

3 **ZONE 2 CONTEXTUAL ELEVATION - NORTH-SOUTH AVENUE 01**
Scale: 1 : 200

4 **ZONE 2 CONTEXTUAL ELEVATION - NORTH-SOUTH AVENUE 02**
Scale: 1 : 200

PLANNING

REV	DATE	DESCRIPTION	BY
1	27/04/2022	Issued for Planning	

DO NOT SCALE • USE FIGURED DIMENSIONS ONLY • NOTIFY THE ARCHITECTS OF ANY DISCREPANCIES ON THE DRAWING PRIOR TO WORK PROCEEDING • THIS DRAWING IS COPYRIGHT OF MCCAULEY DAVE O'CONNELL ARCHITECTS

LEGEND

1. SELECTED BRICK TYPE 01
2. SELECTED BRICK TYPE 02
3. SELECTED BRICK TYPE 03
4. SELECTED BRICK TYPE 04
5. SELECTED BRICK TYPE 05
6. SELECTED RENDER TYPE 01
7. SELECTED RENDER TYPE 02
8. SELECTED RENDER TYPE 03
9. ROOF TILES

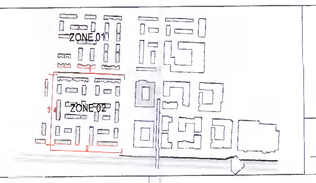

APPROVED BY
Sallin

Client: Adamstown Station & Boulevard Ltd.
Project: ADAMSTOWN BOULEVARD - PHASE 1
Title: ZONE 2 CONTEXTUAL ELEVATION - AVENUES
Sheet No.: 1238-MDO-Z2-ZZ-DR-A-08003
Scale as: As indicated Current Rev.: 1 Project No.: 1238

MC CAULEY DAVE O'CONNELL
ARCHITECTS
11 Merrion Square, Dublin 2, Ireland
Telephone: +353 (01) 400 4171
info@mdo.ie | www.mdo.ie

C:\Users\Kilroy\Documents\1238-MDO-Z2-ZZ-MD-A-08001_Centre Model_2022027_Kilroy.rvt/MDB196