A0

1 **ZONE 2 CONTEXTUAL ELEVATION - SIDE STREET 7 01**
Scale: 1 : 200

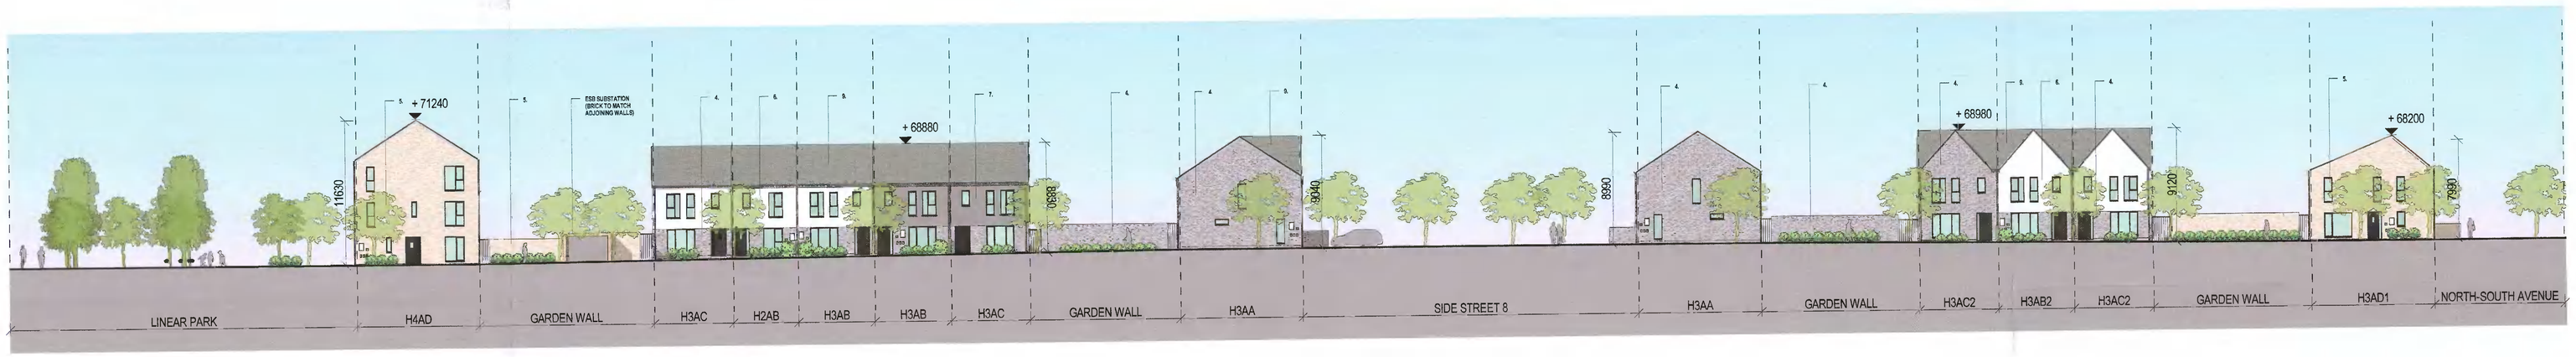

2 **ZONE 2 CONTEXTUAL ELEVATION - SIDE STREET 7 02**
Scale: 1 : 200

3 **ZONE 2 CONTEXTUAL ELEVATION - LINEAR PARK**
Scale: 1 : 200

PLANNING

REV	DATE	DESCRIPTION	BY
1	27/04/2022	Issued for Planning	

LEGEND

1. SELECTED BRICK TYPE 01
2. SELECTED BRICK TYPE 02
3. SELECTED BRICK TYPE 03
4. SELECTED BRICK TYPE 04
5. SELECTED BRICK TYPE 05
6. SELECTED RENDER TYPE 01
7. SELECTED RENDER TYPE 02
8. SELECTED RENDER TYPE 03
9. ROOF TILES

APPROVED BY

Client: Adamstown Station & Boulevard Ltd.
Project: ADAMSTOWN BOULEVARD - PHASE 1
Title: ZONE 2 CONTEXTUAL ELEVATION - HOME ZONES
Sheet No.: 1238-MDO-Z2-ZZ-DR-A-08004
Scale as: As indicated Current Rev.: 1 Project No.: 1238

MC CAULEY DAVE O'CONNELL ARCHITECTS
11 Merrion Square, Dublin 2, Ireland
Telephone: +353 (0)1 400 4171
info@mdo.ie | www.mdo.ie

DO NOT SCALE - USE FIGURED DIMENSIONS ONLY - NOTIFY THE ARCHITECTS OF ANY DISCREPANCIES ON THE DRAWING PRIOR TO WORK PROCEEDING - THIS DRAWING IS COPYRIGHT OF MCCAULEY DAVE O'CONNELL ARCHITECTS
29/04/2022 13:14:04