ALL DIMENSIONS TO BE CHECKED ON SITE
NO DIMENSIONS TO BE SCALED FROM THIS DRAWING
DRAWING IS TO BE READ IN CONJUNCTION WITH RELEVANT CONSULTANTS DRAWINGS

LEGEND

PROPOSED LOCATION OF AMENDED BUILDINGS SUBJECT OF THIS APPLICATION

AMENDMENT TO PLANNING APPLICATION **SD18A/0323**

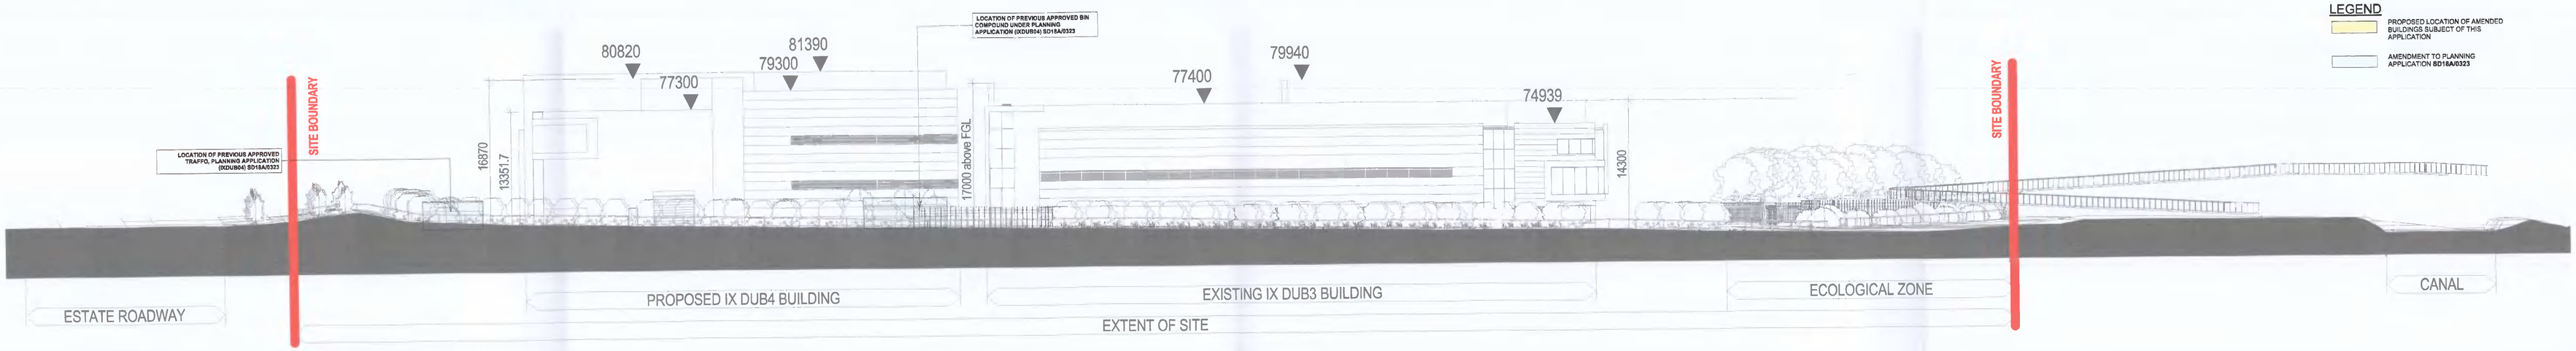

A PERMITTED CONTIGUOUS EAST ELEVATION
SCALE: 1 : 250

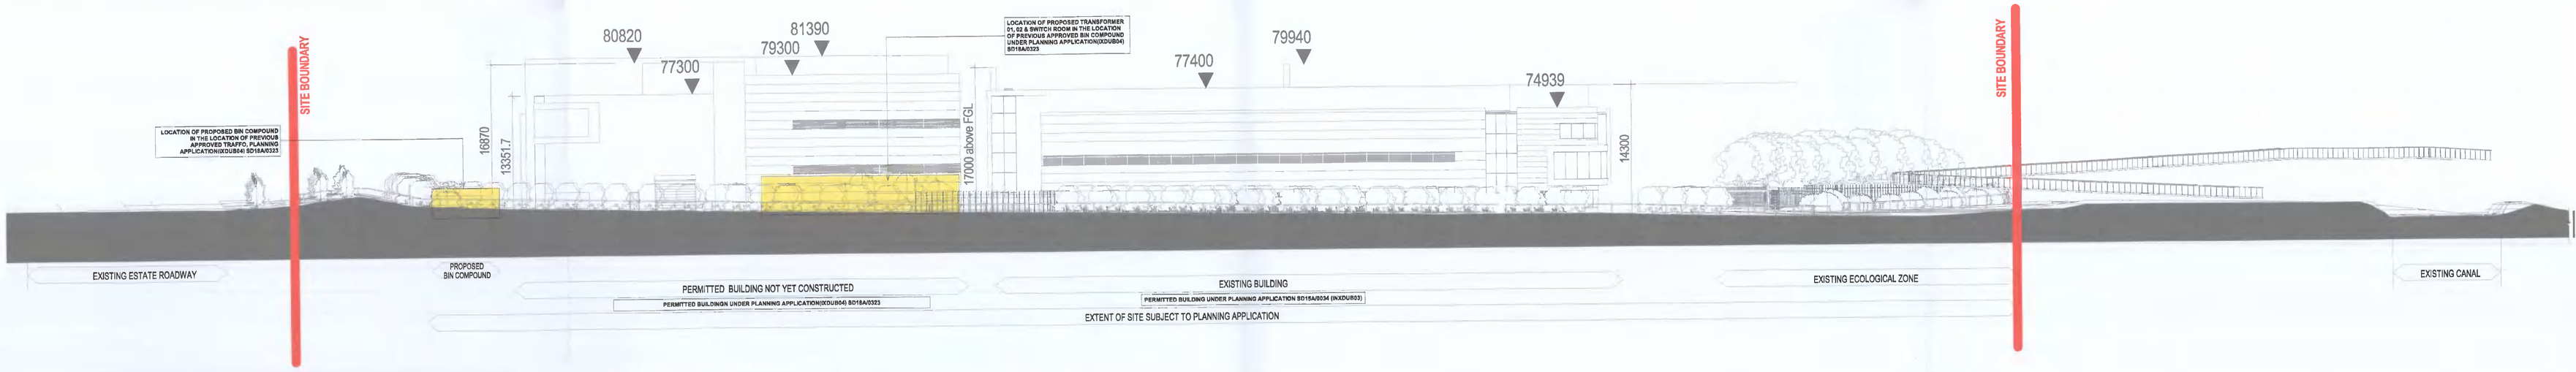

A PROPOSED CONTIGUOUS EAST ELEVATION
SCALE: 1 : 250

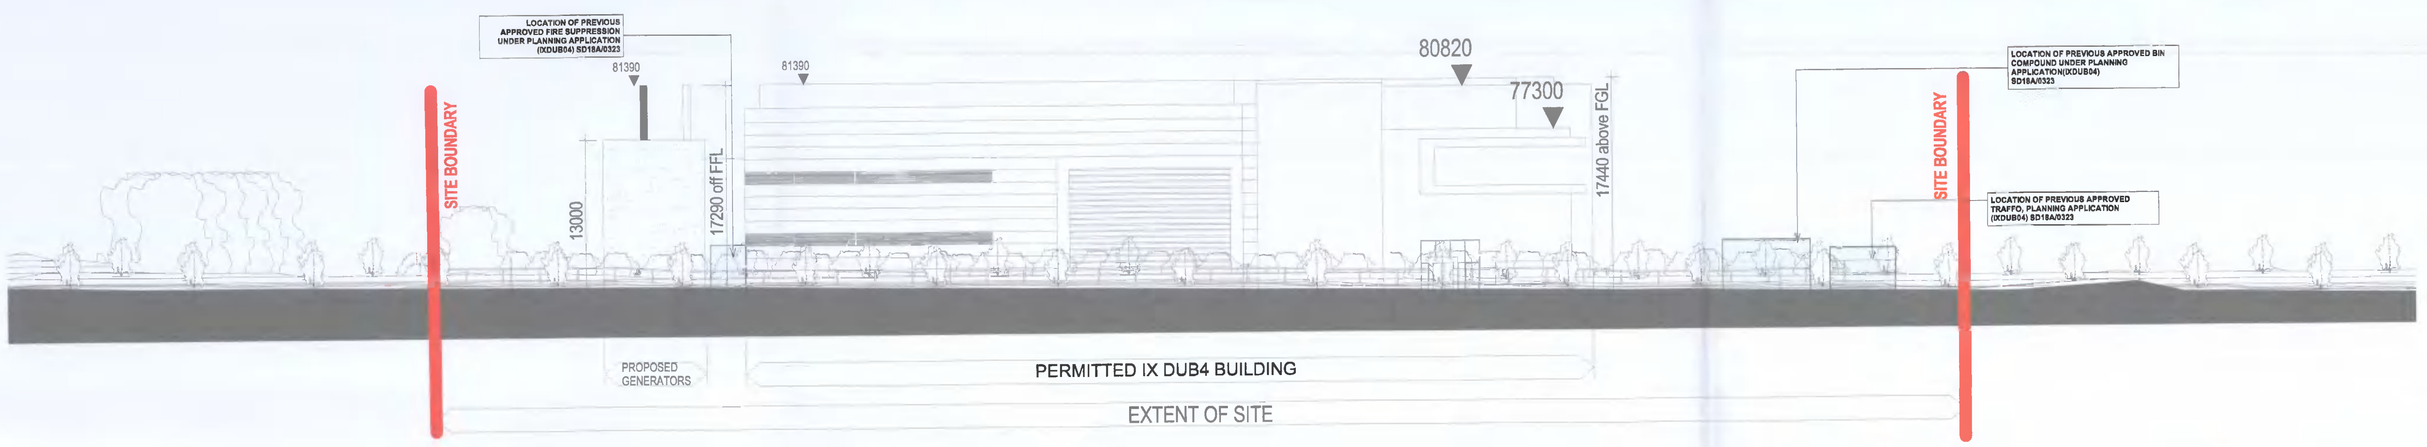

B PERMITTED CONTIGUOUS SOUTH ELEVATION
SCALE: 1 : 250

B PROPOSED CONTIGUOUS SOUTH ELEVATION
SCALE: 1 : 250

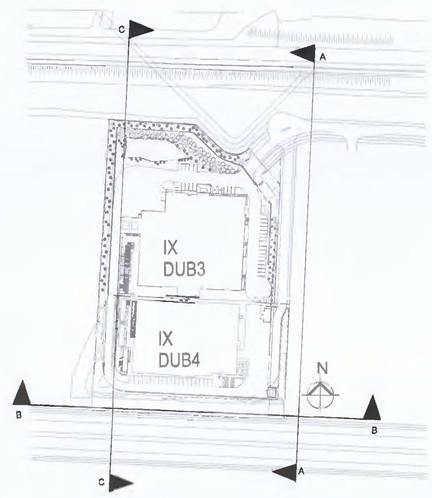

REV	DATE	DESCRIPTION	CKH	DRN
C3	2022 04 28	ISSUED FOR PLANNING	ALL	SF
C1	2022 03 23	ISSUED FOR PLANNING APPROVAL	ALL	SF

STATUS CODE DESCRIPTION
ISSUED FOR PLANNING APPROVAL

CLIENT
INTERXION

PROJECT
INTERXION DUB4, GRANGE CASTLE, CLONDALKIN, DUBLIN 22

DRAWING
CONTIGUOUS ELEVATIONS A & B

PROJECT NUMBER	DATE
950693	01/21/22
SCALE@ A0: As indicated	DRAWN/CHECKED: SF/ DG

STATUS CODE:	DRAWING NUMBER	REVISION
P1	INXDUB4-HJL-00-ZZ-DR-A-P-007	C2

Henry J Lyons
Architecture + Interiors
henryjlyons.com
+353 1 888 3333
info@henryjlyons.com
51-54 Pearse Street
Dublin D02 KA66