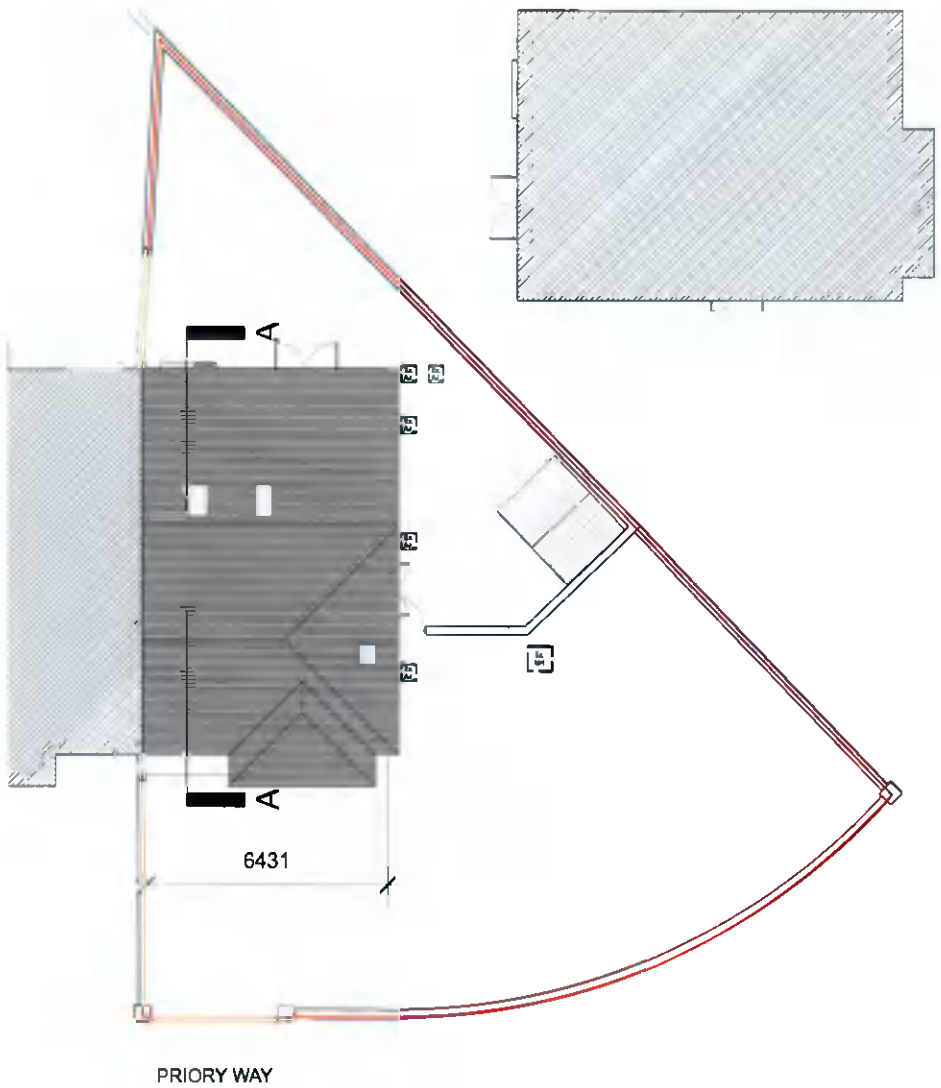

1 Existing Site Plan
Scale: 1:200

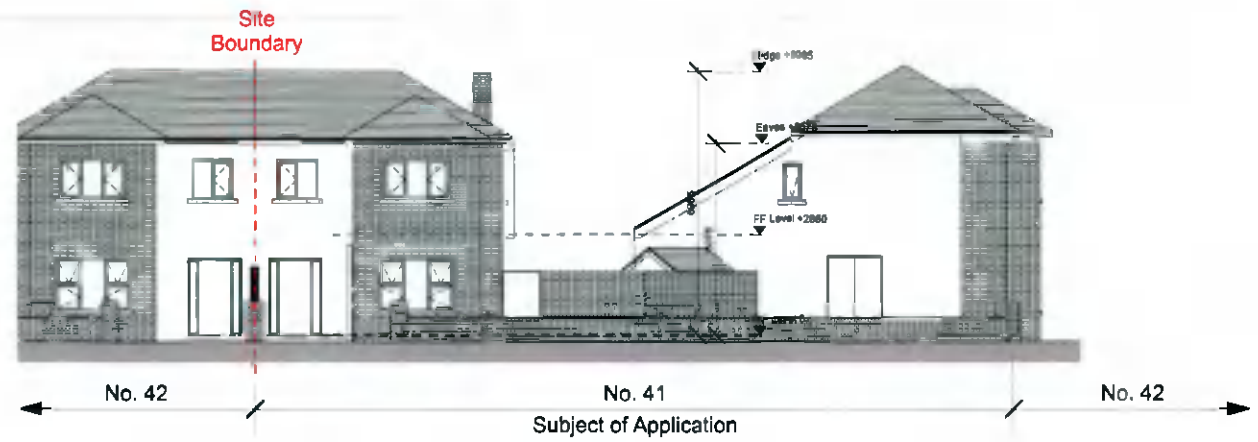

2 Existing Contextual Front Elevation
Scale: 1:200

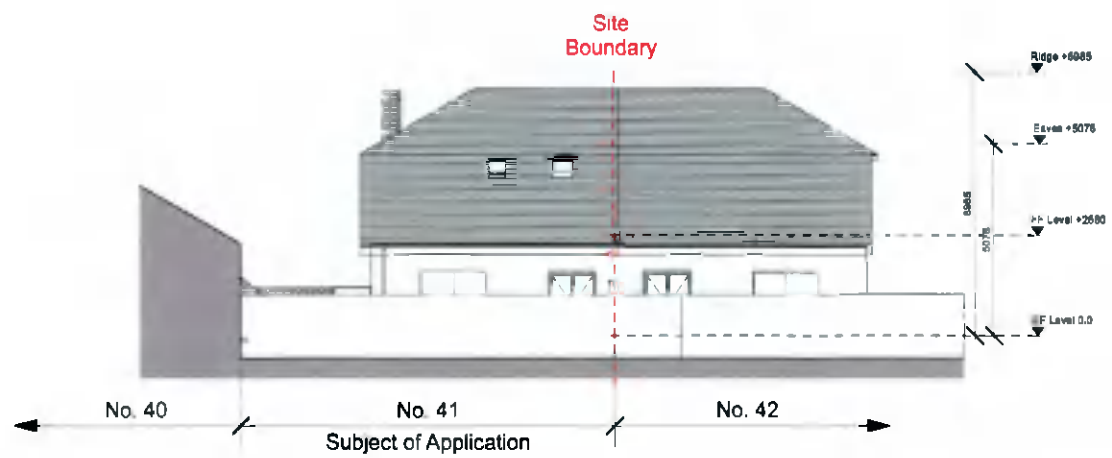

3 Existing Contextual Rear Elevation
Scale: 1:200

REV	DATE	NOTE

KELLIHER MILLER ARCHITECTS

10 BLESSINGTON COURT DUBLIN 7
T 00 353 1 6309562 E info@kmarch.ie

Status: SURVEY

PROJECT
Alterations and Extension to 41 Priory Way, Manor Grove, Dublin 12

DRAWING
Existing Contiguous Elevations & Site Plan

DRAWN BY	CHECKED BY	DATE	SCALE	AMENDED on	BY	DRG NO	AMENDMENT
BL	K	Feb 2022	1:200			2203-S-003	

THIS DRAWING IS COPYRIGHT DO NOT SCALE USE FIGURED DIMENSIONS ONLY