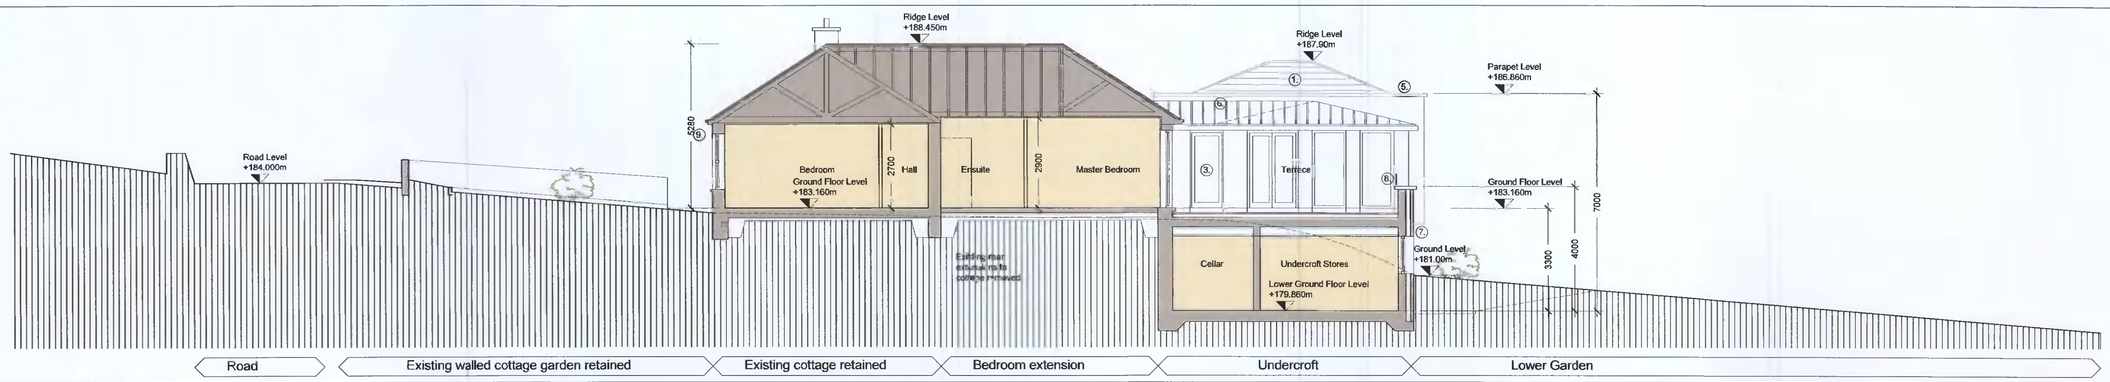

Section A-A 1:100@A1

GENERAL NOTES

1. COPYRIGHT RESERVED
2. DO NOT SCALE DRAWING. USE FIGURED DIMENSIONS ONLY.
3. ALL DISCREPENCIES TO BE REPORTED TO ARCHITECT.
4. THE CONTRACTOR IS RESPONSIBLE FOR CHECKING ALL LEVELS AND DIMENSIONS.
5. ALL STRUCTURE TO BE TO STRUCTURAL ENGINEERS DETAILS.
6. ALL MECH & ELEC SERVICES TO SERVICES ENGINEERS DETAILS.
7. ALL PROPRIETARY ITEMS TO BE INSTALLED IN ACCORDANCE WITH MANUFACTURERS INSTRUCTIONS.
8. CONTRACTOR IS RESPONSIBLE FOR THE COORDINATION OF STRUCTURE FINISHES AND SERVICES.

REV	DATE	DESCRIPTION	BY
A	09-05-22	Issued as Further Info	

View 01 Front (with existing gate driveway widened & improved)

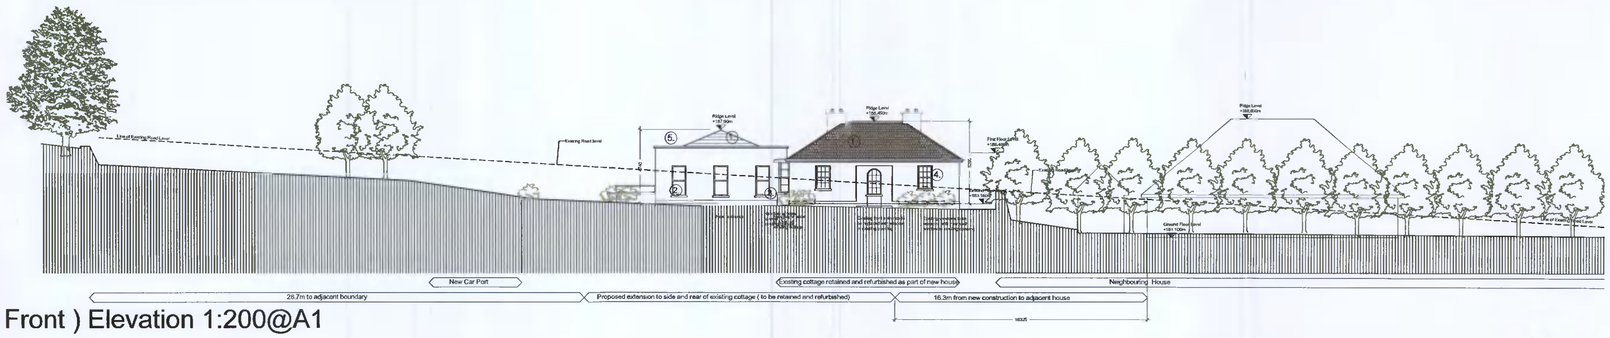

South (Front) Elevation 1:200@A1

View 02 (Rear)

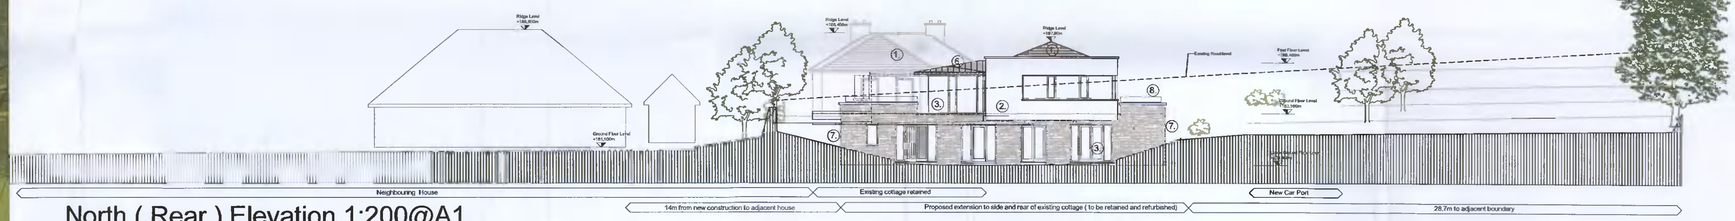

North (Rear) Elevation 1:200@A1

View 03 (Rear -East Terrace)

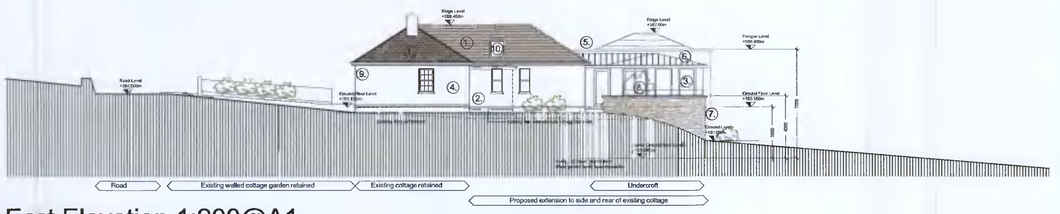

East Elevation 1:200@A1

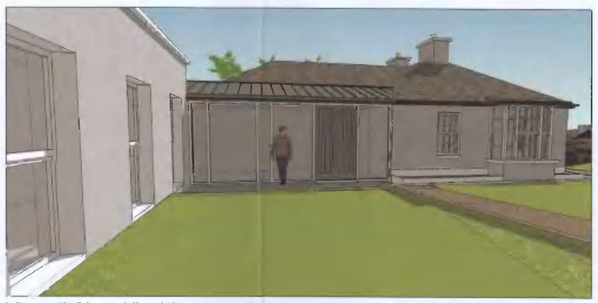

View 05 Glazed link/ Entrance (Now recessed behind cottage)

View 04 Glazed link/ Entrance (Now recessed behind cottage)

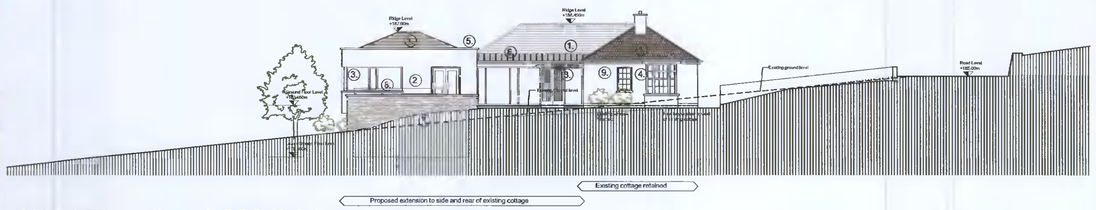

West Elevation 1:200@A1

1m 3m 6m 10m 15m 20m

Scale 1:200

View 06 Glazed link (now recessed) & Rear extension with revised windows

Materials

1. Black Natural Roof Slate
2. Natural Lime Render
3. Aluclad Windows to selected colour
4. Timber Sliding Sash windows
5. Reconstituted Stone Capping
6. Standing Seam metal roof
7. Selected Coursed rubble Stone
8. Glazed balustrade
9. Black Aluminium Rainwater goods
10. Selected velux or equal Roof Light

JOHN FLEMING
ARCHITECTS
The Tree House
17 Richview Office Park, Clonskeagh D14 XR82
T (01) 6689888 E info@jfa.ie W www.jfa.ie

CLIENT
Mr. Gareth McHale

PROJECT
Proposed Extension to Existing House
Mount Carmel, Crookshane, Rathcoole, Co. Dublin

DRAWING
Section AA, Elevations, Model Views

SCALE	JOB NO.
1:100/ 200@A1	2117
DRAWN BY	BD
DATE	Dec 2021
DRAWING NUMBER	REVISION
P-EL-004	A

DRAWING LOCATION

DRAWING STATUS
Planning- Further Info.