A1

CUT AND FILL LONGITUDINAL SECTION
Scale 1:200

LEGEND TOPOGRAPHIC & BUILDING SURVEYS

EB	ELECTRICITY SUPPLY BOARD	UTO	UNABLE TO OPEN
LS	LAMP STANDARD	DC	DRAINAGE CHANNEL
EP	ELECTRICITY POLE	TOW	TOP OF WALL
TL	TRAFFIC LIGHT	UB	UNDER BEAM
TC	TERCOM	FFL FGW	FINISH FLOOR LEVEL
CATV	COMMUNAL AERIAL TELEVISION	SVP	SOIL VENT PIPE
TP	TELECOM POLE	RWP	RAIN WATER PIPE
FH	FIRE HYDRANT	TR	TRAFFIC COVER
M	WATER METER	ES	EARTH ROD
V	VALVE	TREES	
SC	STOP COCK		
SV	SLUICE VALVE	LINETYPES:	
AV	AIR VALVE	WALL	
CPC	CABLE TELEVISION	FENCE	
MH	MANHOLE	BANK	
IC	INSPECTION COVER	KERB	
RC	RODDING EYE	BUILDING	
AJ	ARMATURE JUNCTION	CONCRETE	
GT	GULLY TRAP	SURFACES	
BS	BUS STOP	ELEC CABLES	
RS	ROAD SIGN	ROAD CENTRE	
CB	CONTROL BOX	RIDGE LINE	
EB	ESB MINI PILLAR	STUD	
BOL	BOLLARD	HEDGE	
CL	CONER LEVEL	CONTOUR INDEX	
IL	INVERT LEVEL	CONTOUR REGULAR	
CH	CL TO HEAD		
FC	FLOOR TO CEIL	BRAMBLES/ OVERGROWN	
UND	UNDOTHCL		
ST	SURVEY CONTROL STATION	BUILDING HATCH	
GATE	GATE		

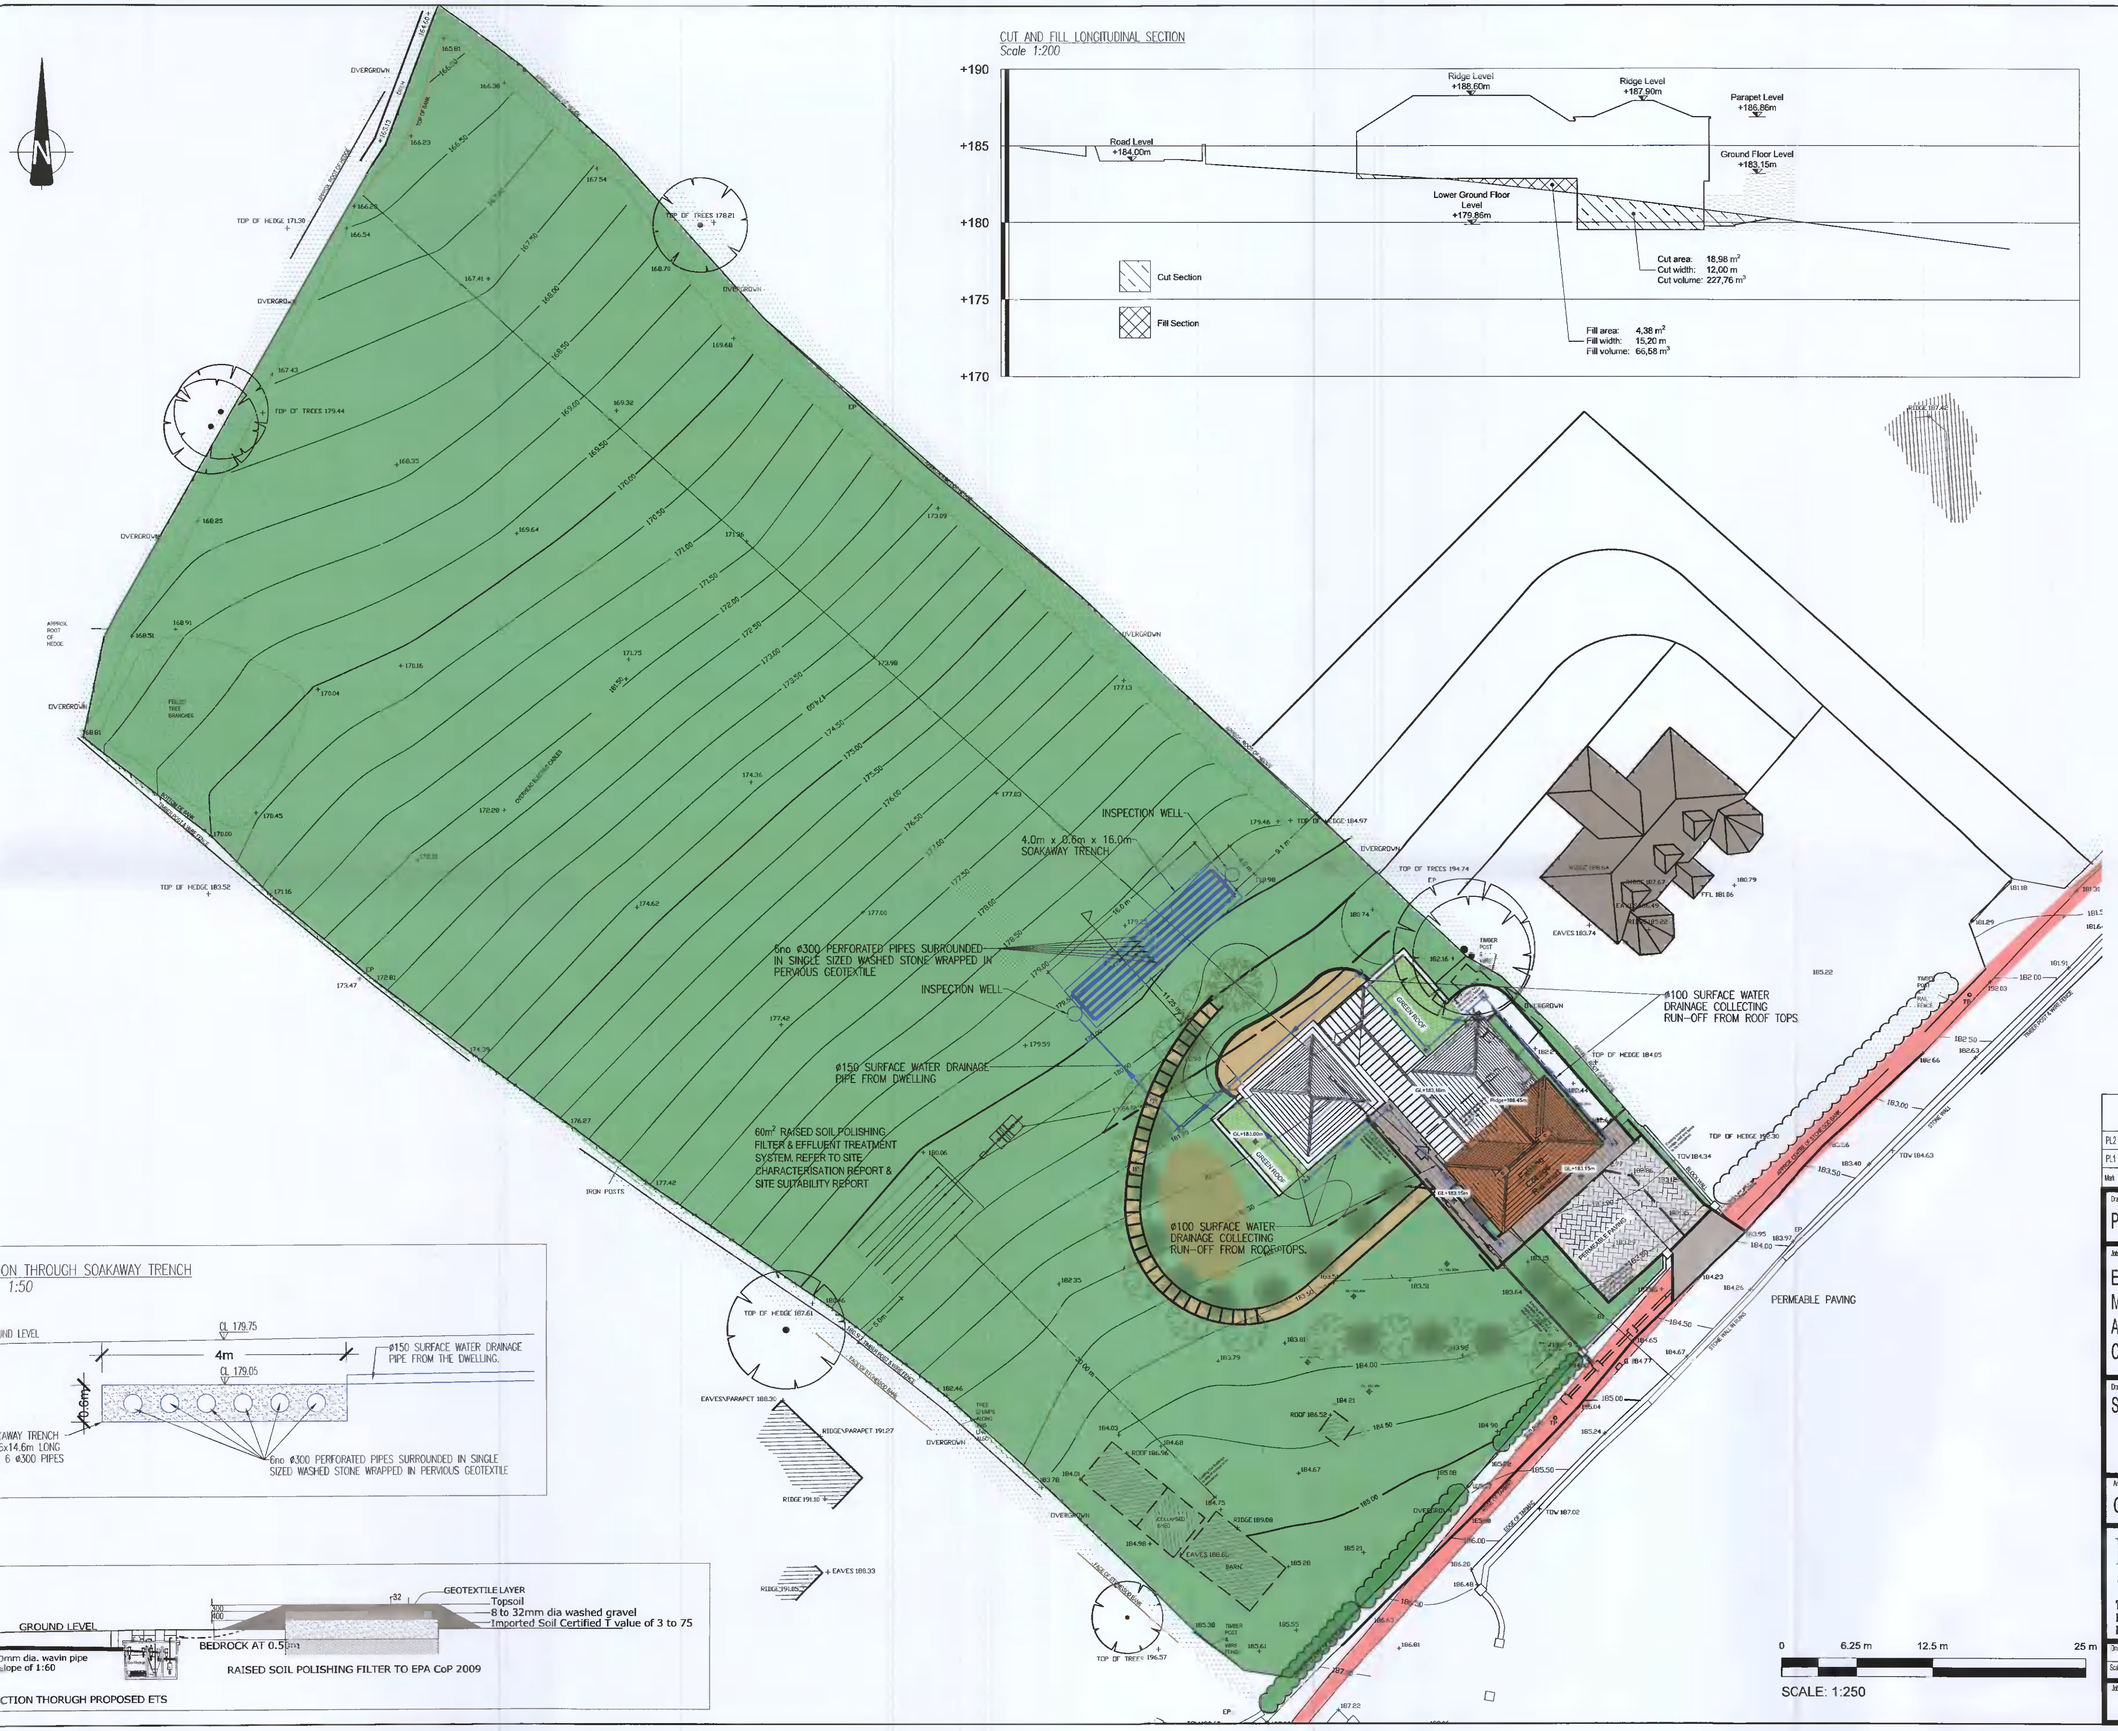

SECTION THROUGH SOAKAWAY TRENCH
scale 1:50

SECTION THORUGH PROPOSED ETS

PL2	18/5/2022	PB	ED	PK	ISSUED FOR PLANNING. ADDITIONAL INFORMATION
PL1	14/12/2017	ED	LB	-	ISSUED FOR PLANNING
Mark	Date	By	Chk	App	Revision

Drawing Status
PLANNING

Job Title
EXTENSION TO HOUSE AT
MOUNT CARMEL, CROOKSHANE,
AT RATHCOOLE,
Co. DUBLIN

Drawing Title
SITE PLAN - DRAINAGE

Architect/Client
GARETH McHALE

KAVANAGH BURKE
CONSULTING ENGINEERS
Tel. 01 – 450 0694
Fax 01 – 426 4340
Email: pkavanagh@kavanaghburke.ie
Unit G3, Calmount Pk.
Ballymount,
Dublin 12.

By PB	Checked ED	Approved PK	
Scales 1:250		Date May 2022	
Job No. D500	Drawing No. D1	Rev. PL2	