Landscape Boundary Scale : 1:250 @ A1

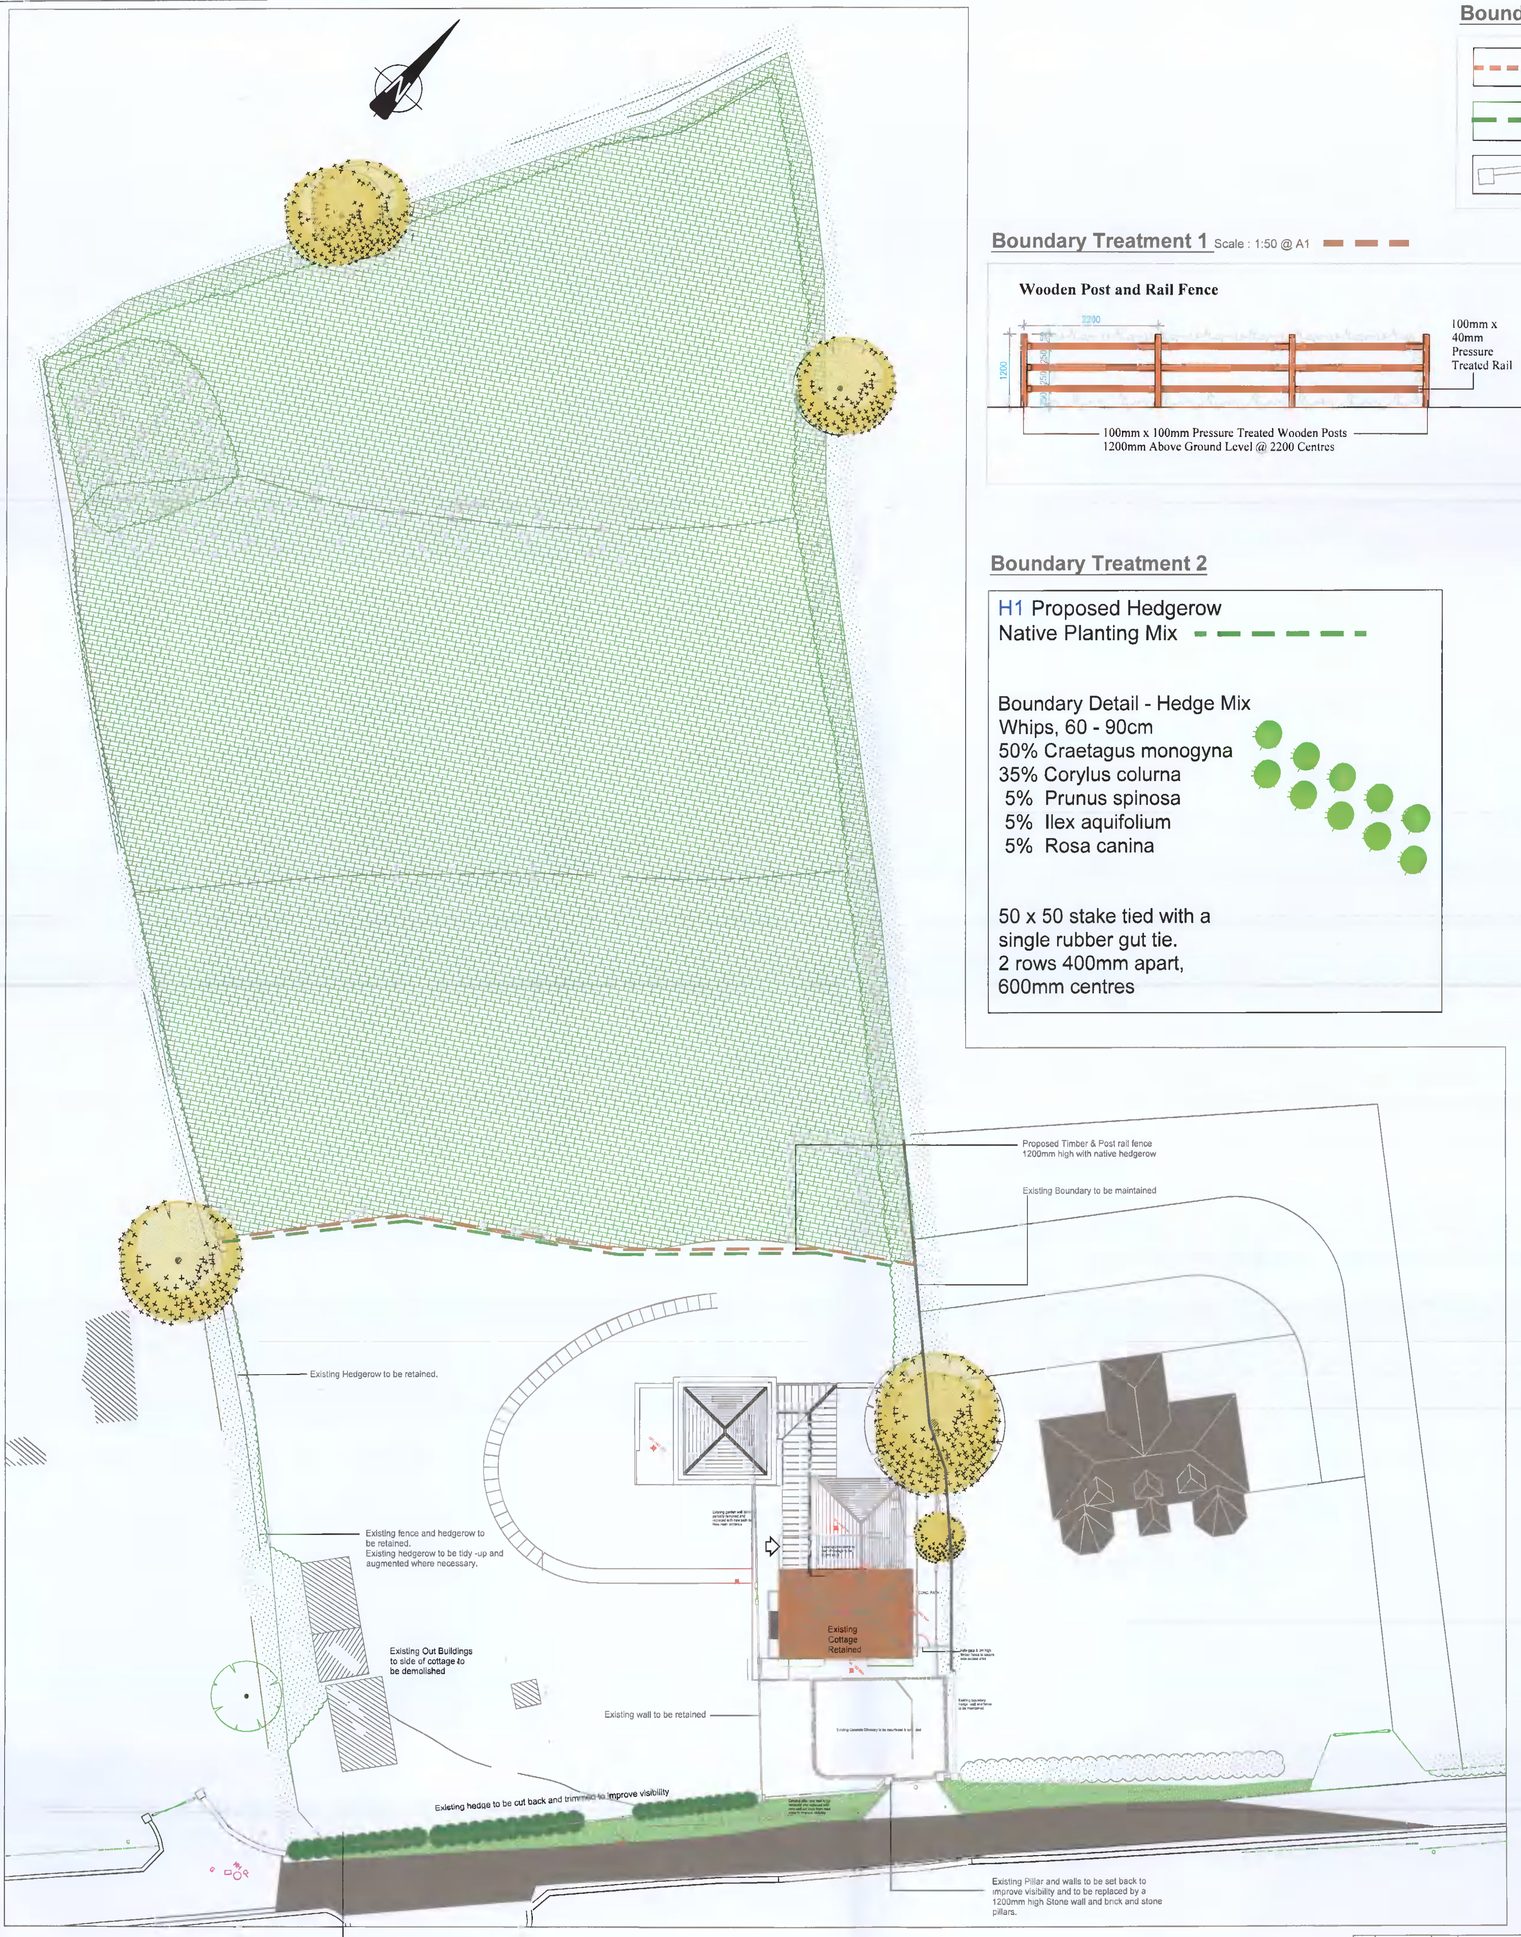

Boundary Legend

- PROPOSED TIMBER POST & RAIL FENCE
- PROPOSED H1 HEDGEROW NATIVE HEDGEROW MIX
- PROPOSED STONE WALL TO ENTRANCE

Boundary Treatment 1 Scale : 1:50 @ A1

Wooden Post and Rail Fence

Boundary Treatment 2

H1 Proposed Hedgerow
Native Planting Mix

Boundary Detail - Hedge Mix
Whips, 60 - 90cm
50% Craetagus monogyna
35% Corylus colurna
5% Prunus spinosa
5% Ilex aquifolium
5% Rosa canina

50 x 50 stake tied with a single rubber gut tie.
2 rows 400mm apart, 600mm centres

Boundary Treatment 3 Scale : 1:50 @ A1

Proposed Front Boundary 1200mm High Stone wall

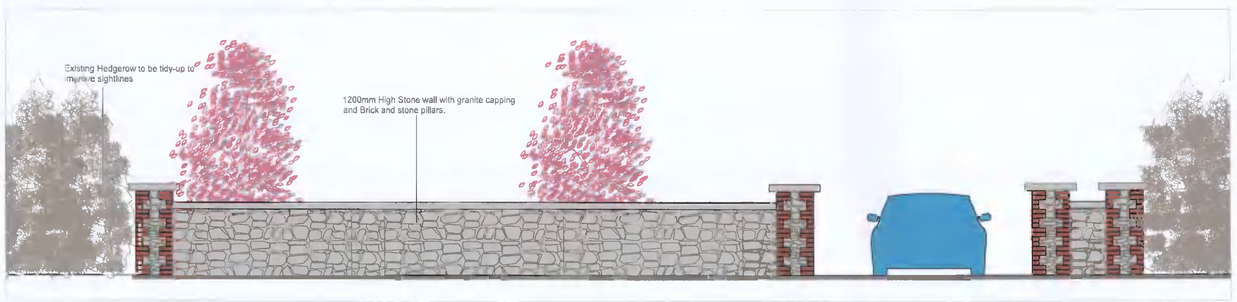

REV	DATE	BY	DESCRIPTION
A	18/05/2022	JC	Additional Info

Project Title: Mount Carmel , Crookshane , Rathcoole Co Dublin

Dwg. No.: 02

Scale: as shown (A1)

Client: Gareth McHale

Date: 12 . 01 . 2022

Drawing Title: Landscape Boundary plan

Drawing By: JC

Job No.: 2022 - 1693

Checked By: RMD

RMDA
5 Tootenhill, Rathcoole, Co. Dublin
tel: +353 1 412 4476 mob: 086 26 25 438
fax: +353 1 401 3748 e-mail: ronan@rmda.ie

This drawing is copyright ©