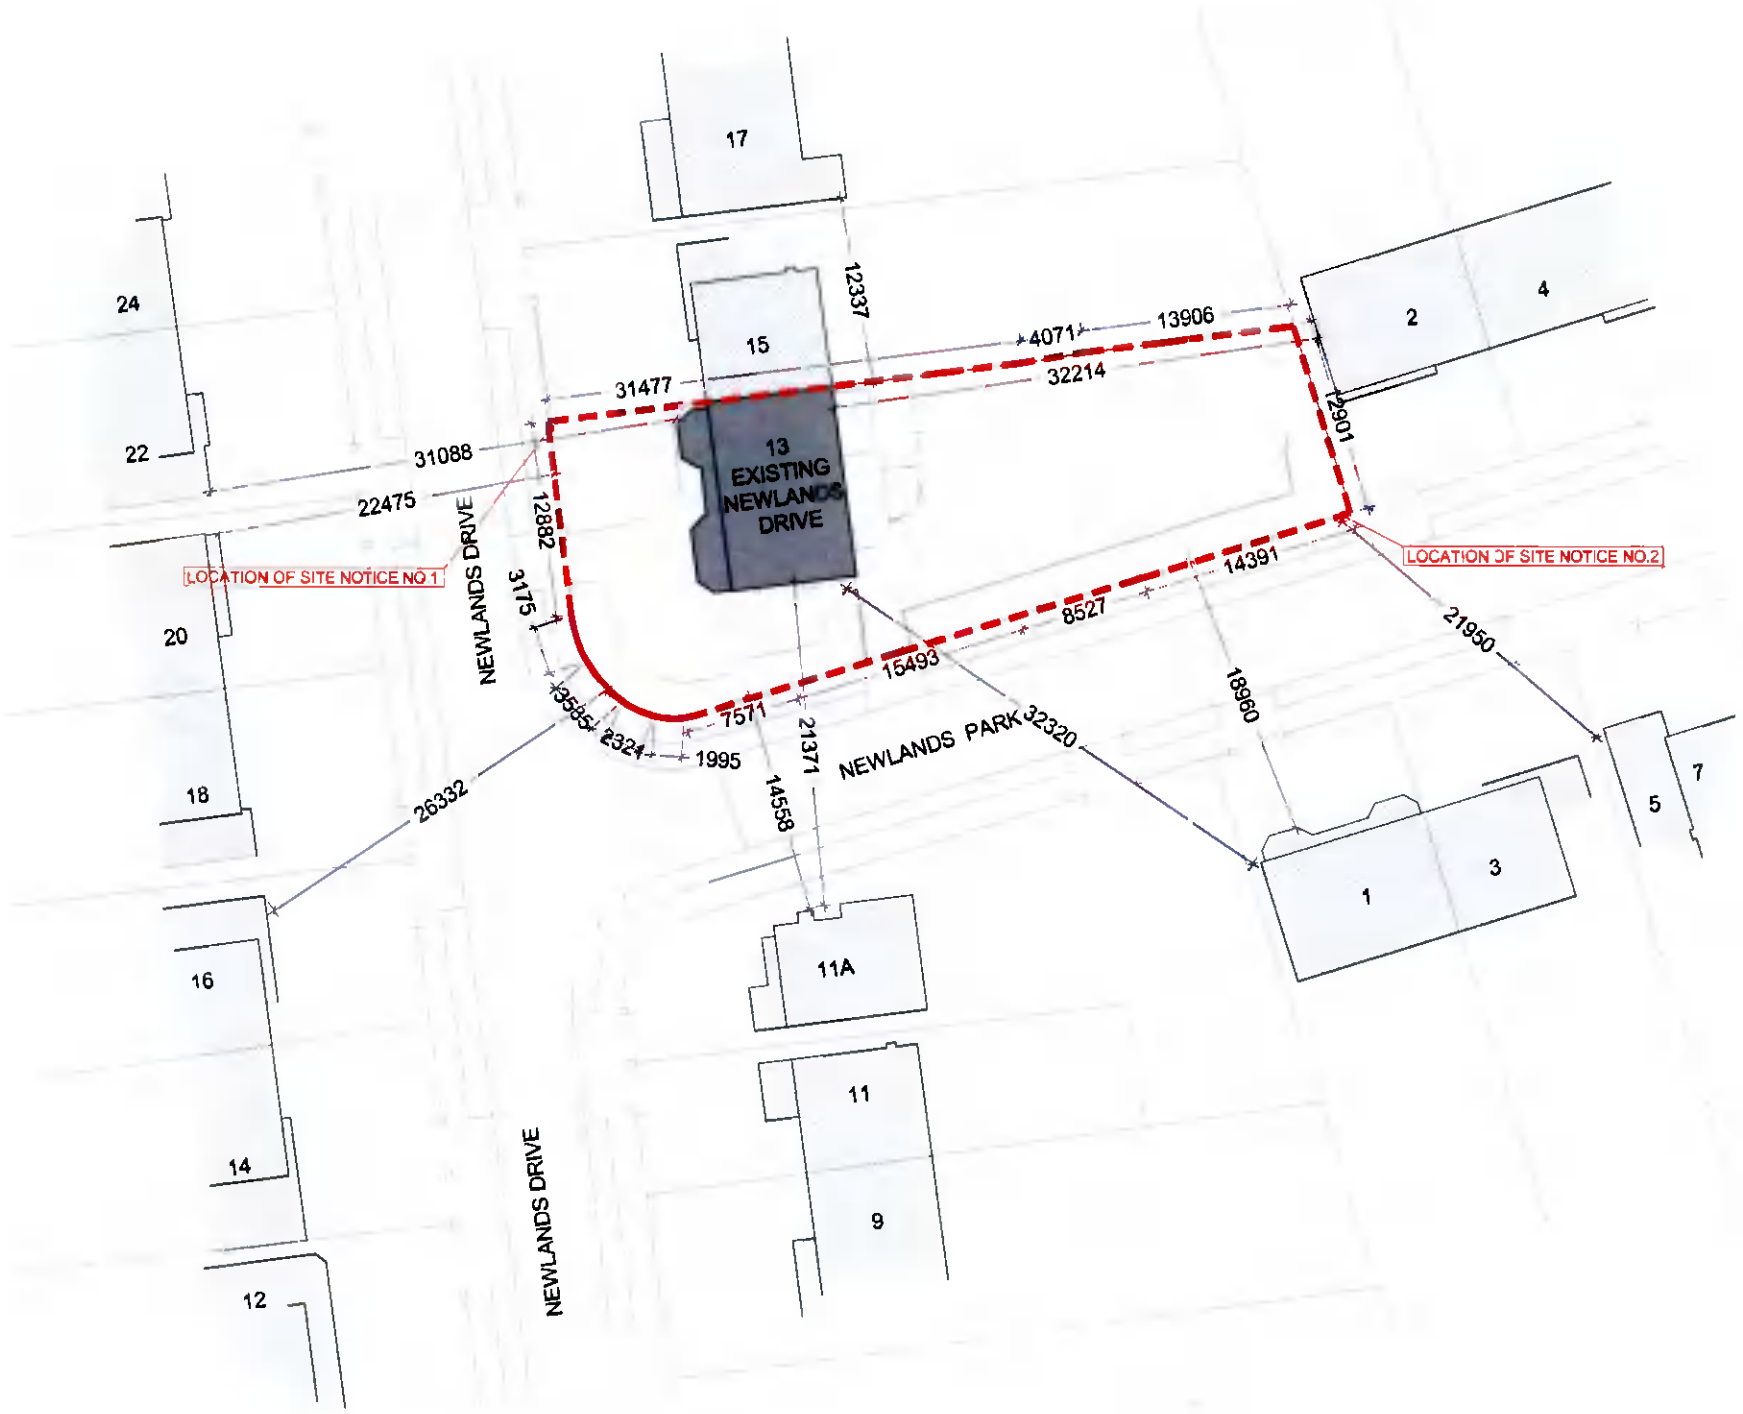

N

EXISTING BLOCK PLAN (POSITION OF SITE NOTICES)
SCALE 1:500

NOTES

SITE BOUNDARY

EXISTING BUILT FORM AT 13 NEWLANDS DRIVE

SURROUNDING CONTEXT

REV	DATE	DRN	NOTES

DO NOT SCALE FROM THIS DRAWING. USE FIGURED DIMENSIONS IN ALL CASES.
VERIFY DIMENSIONS ON SITE AND REPORT ANY DISCREPANCIES TO THE ARCHITECTS IMMEDIATELY.
THIS DRAWING TO BE READ IN CONJUNCTION WITH THE ARCHITECTS SPECIFICATION.
THIS DRAWING IS COPYRIGHT AND MAY ONLY BE REPRODUCED WITH THE ARCHITECTS PERMISSION.

CDP Architecture
Designers Planning Design Project Managers
4, The Mill, Main Street, Lucan Village, Co. Dublin K78 V9R6
T 01 6214498
E info@cdparchitecture.ie
W www.cdp-architecture.com

PLANNING

JOB
PROPOSED RESIDENTIAL DEVELOPMENT
AT THE REAR OF NO 13 NEWLANDS DRIVE,
CLONDALKIN, DUBLIN 22

DATE
MAY 2022

CLIENT
H.H.M INVESTMENTS LTD

DRN
VS

SCALE
1:500@A3

DRAWING TITLE
EXISTING BLOCK PLAN
POSITION OF THE SITE NOTICES

CHECKED
PM

JOB NUMBER	DRAWING NUMBER	REVISION
2021_137	3 1 003	