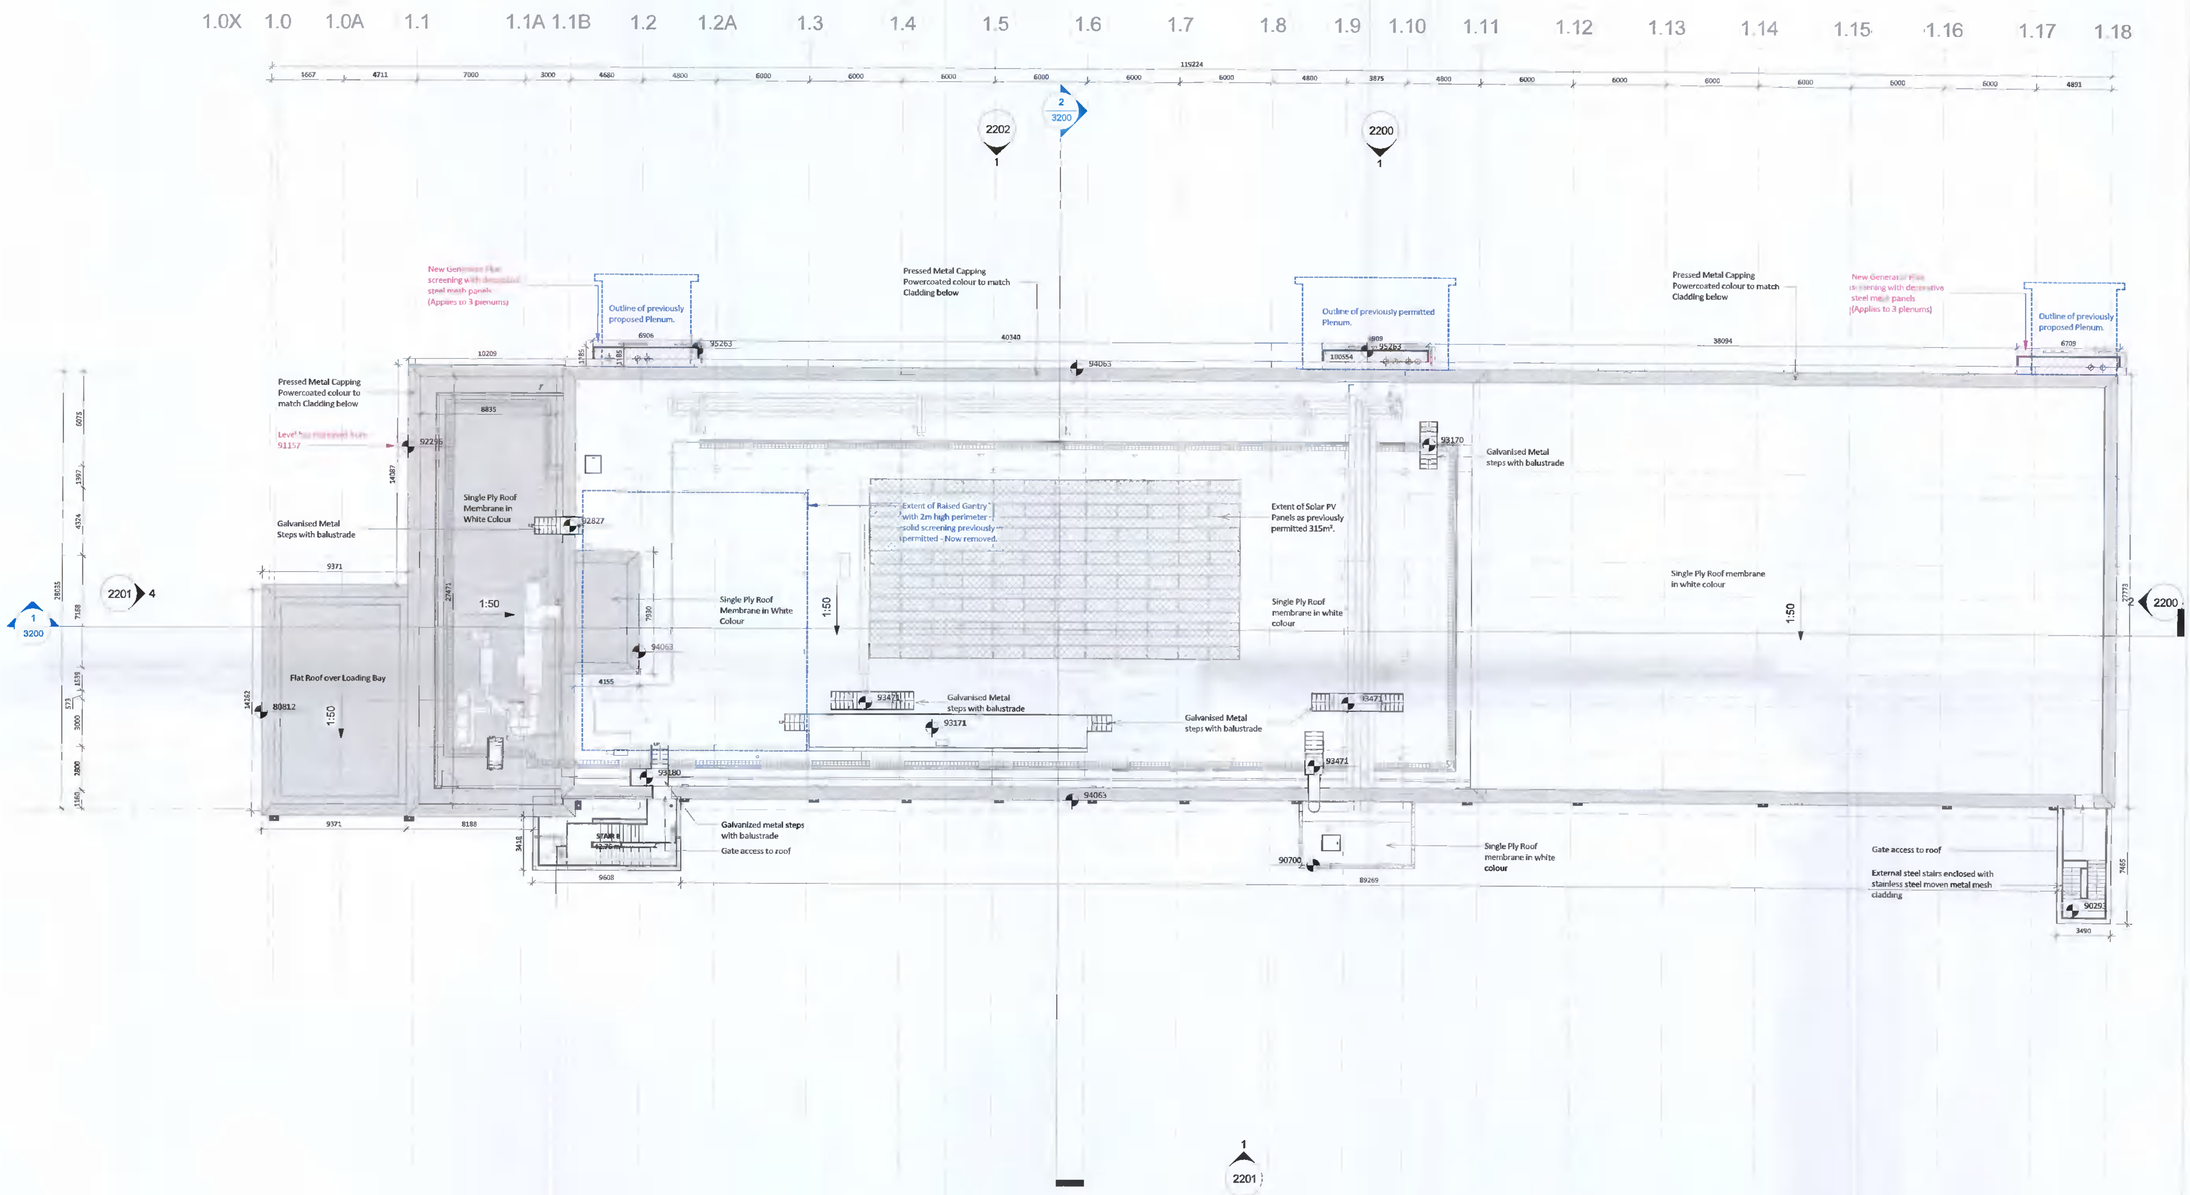

04 Roof Plant Level

1 : 200

Client:

EQUINIX

HAZARD IDENTIFICATION LEGEND:

HAZARD IDENTIFICATION (if none state 'none relevant')	CONTROL AND MITIGATION MEASURES

NOTE:
Hazards listed above are only those considered significant risks and:

a) not likely to be obvious to a competent contractor or other designers;
b) unusual; or
c) likely to be difficult to manage effectively

SITE BOUNDARY

AREA IN OWNERSHIP OF CLIENT

NEWLY PROPOSED ELEMENTS SUBJECT TO THIS PLANNING APPLICATION

AMMENDMENTS TO PREVIOUSLY APPROVED PLANNING APPLICATION: REG. REF. SD21A/0186

REV	DATE	DESCRIPTION	DWN	CHK	APP
P03	2022-05-25	Revised Issue for Planning	KO'H	MB	JS
P02	2021-11-25	Issued for Further Information	NC	MB	JS
P01	2021-06-16	Issued for Planning	NC	MB	JS

Key:

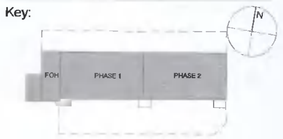

Project:
Equinix DB081

Drawing Title:
Proposed Roof Level Plant Layout

Drawing Number:
DB081 -RKD -RF -04 -DR -A -PLAN -1204

Scale:	Paper Size:	Purpose:	Revision:
1:200	A1	S4	P03

RKD

59 Northumberland Rd
Ballsbridge, Dublin 4
D04 WP89, Ireland

+353 1 668 1055
mail@rkd.ie
rkd.ie