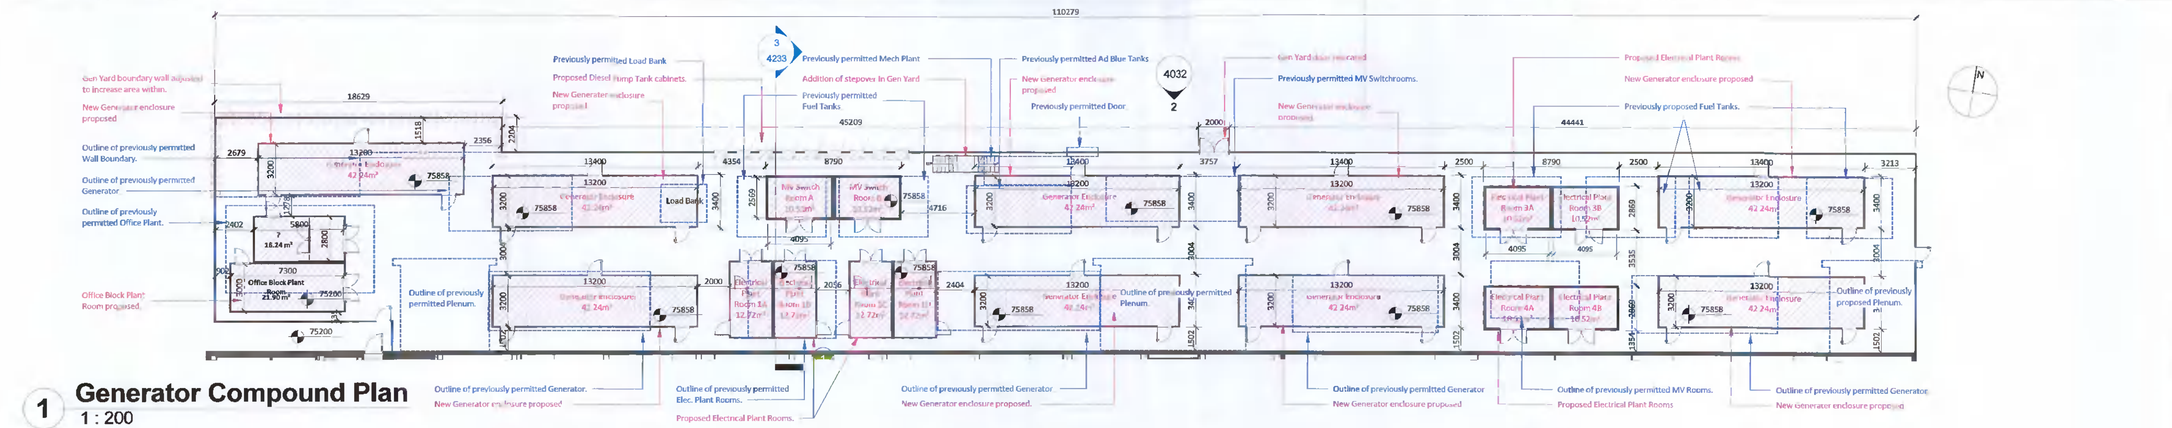

1 Generator Compound Plan
1 : 200

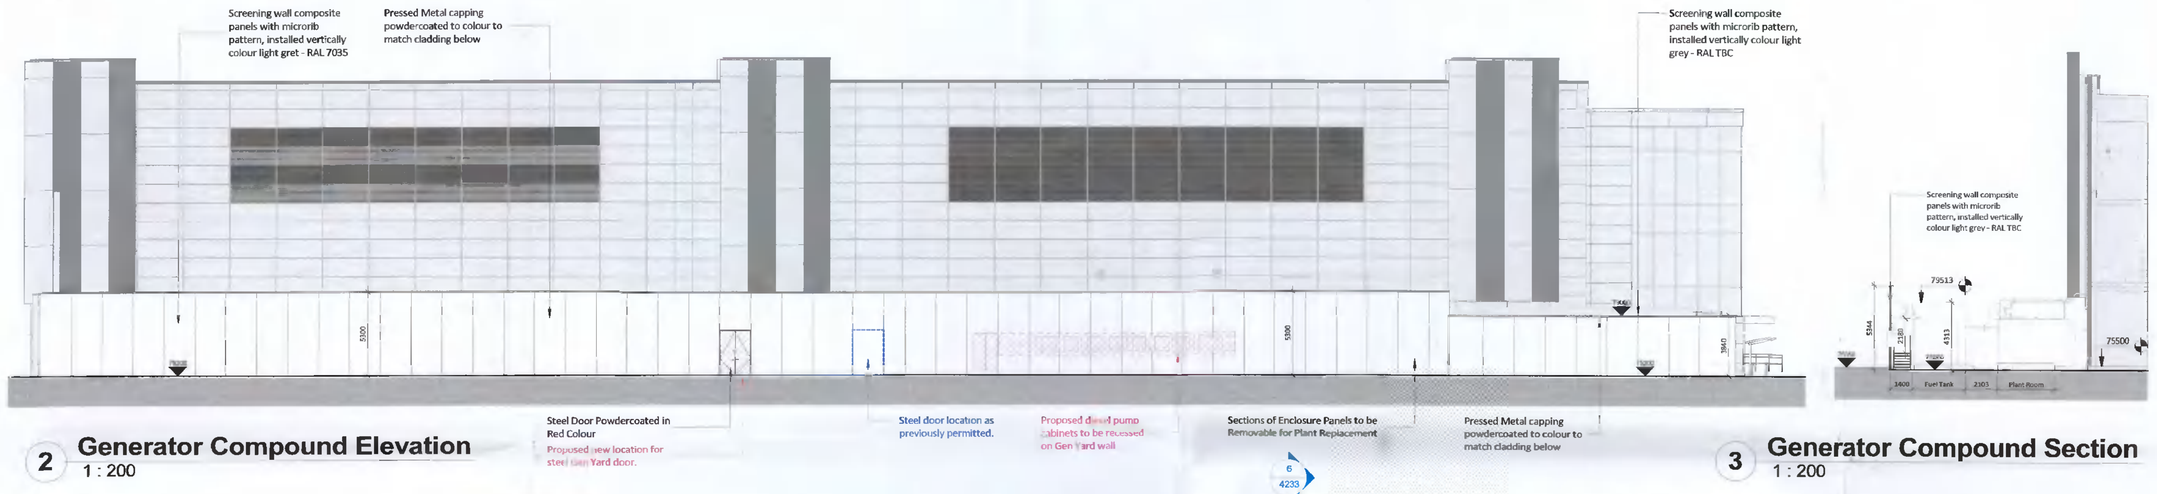

2 Generator Compound Elevation
1 : 200

3 Generator Compound Section
1 : 200

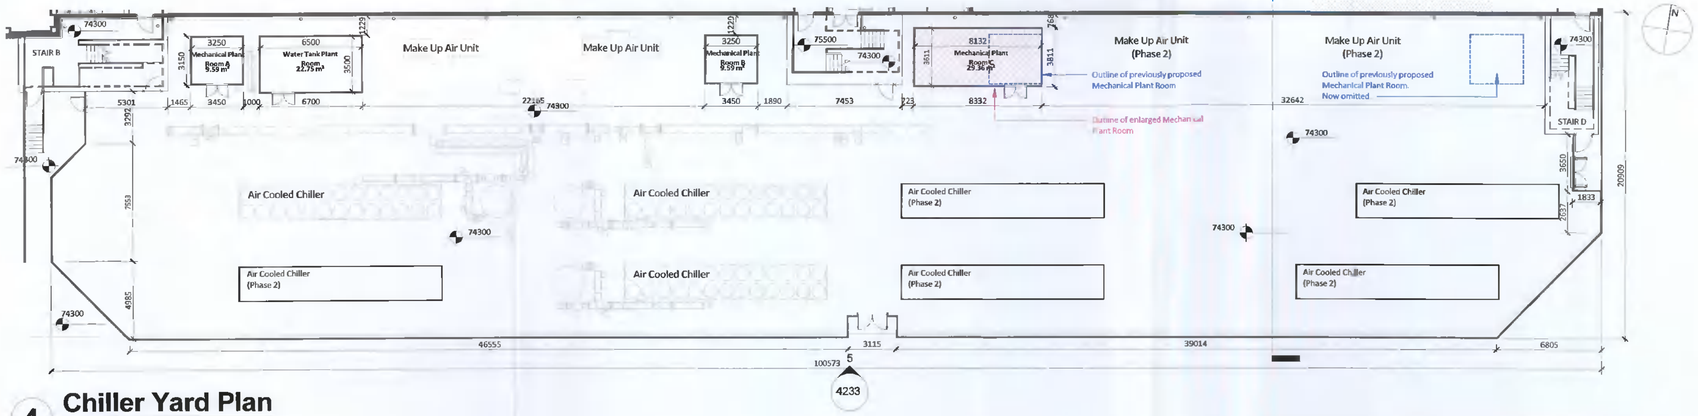

4 Chiller Yard Plan
1 : 200

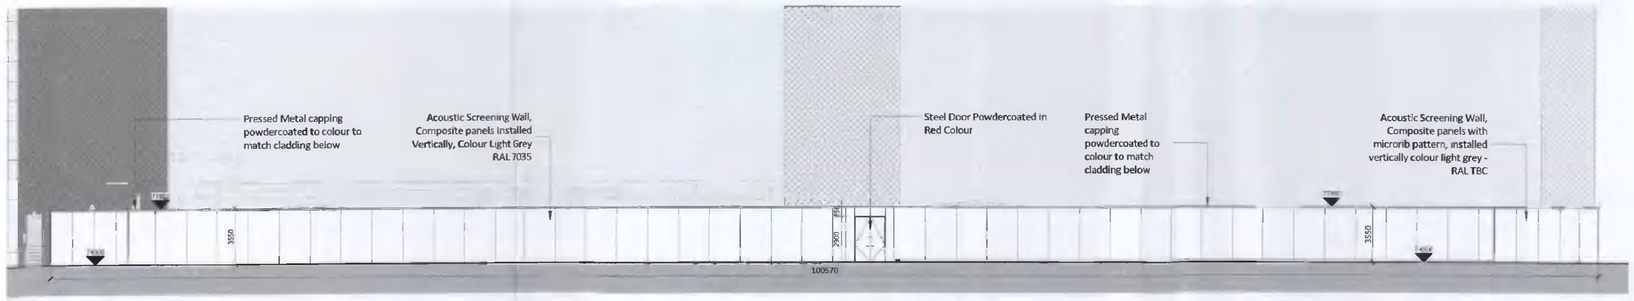

5 Chiller Yard Elevation
1 : 200

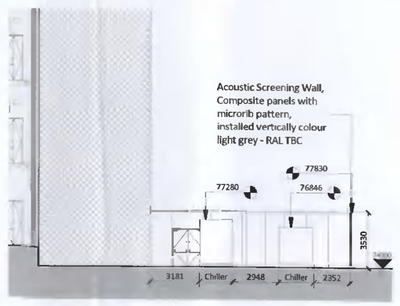

6 Chiller Yard Section
1 : 200

Client:

EQUINIX

HAZARD IDENTIFICATION LEGEND:

HAZARD IDENTIFICATION (if none state 'none relevant')	CONTROL AND MITIGATION MEASURES

NOTE:
Hazards listed above are only those considered significant risks and:

a) not likely to be obvious to a competent contractor or other designers:
b) unusual; or
c) likely to be difficult to manage effectively

- SITE BOUNDARY
- AREA IN OWNERSHIP OF CLIENT
- NEWLY PROPOSED ELEMENTS SUBJECT TO THIS PLANNING APPLICATION
- AMMENDMENTS TO PREVIOUSLY APPROVED PLANNING APPLICATION: REG. REF. SD21A/0186

REV	DATE	DESCRIPTION	DWN	CHK	APP
P02	2022-05-25	Revised Issue for Planning	KOH	MB	JS
P01	2021-06-16	Issued for Planning	NC	MB	JS

Key:

Project:
Equinix DB081

Drawing Title:
Proposed Ancillary Buildings - Generator Compound,Chillers Compound

Drawing Number:
DB080 -RKD -ZZ -XX -DR -A -ZZZZ -4233

Scale:	Paper Size:	Purpose:	Revision:
1:200	A1	S4	P02

RKD
59 Northumberland Rd
Ballsbridge, Dublin 4
D04 WP89, Ireland
+353 1 668 1055
mail@rkd.ie
rkd.ie