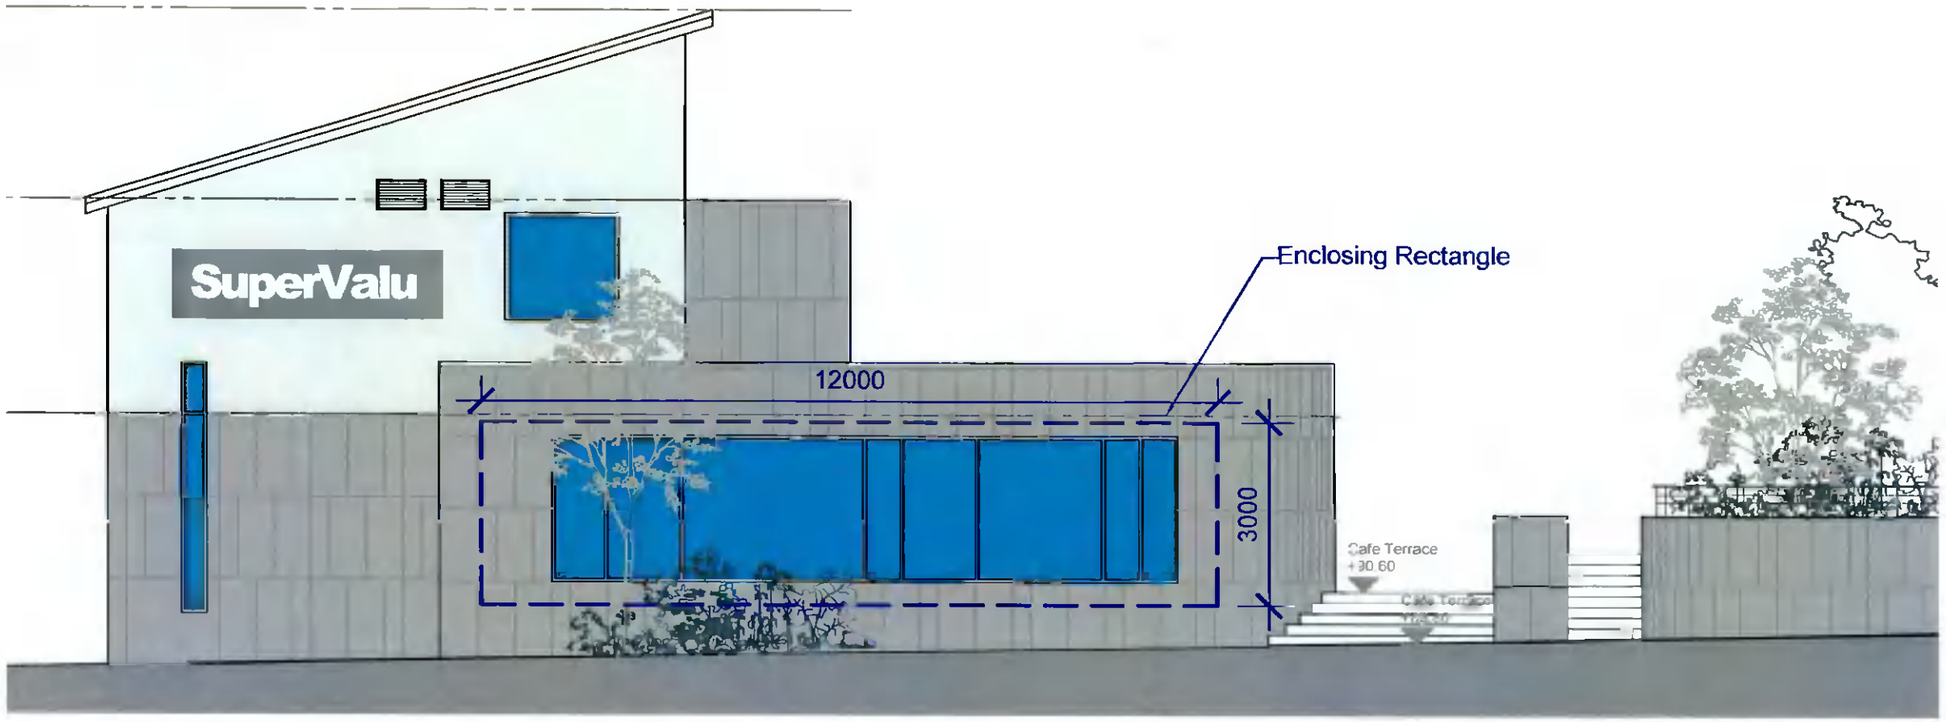

Proposed Side (North West) Elevation
Scale - A3 @ 1:100

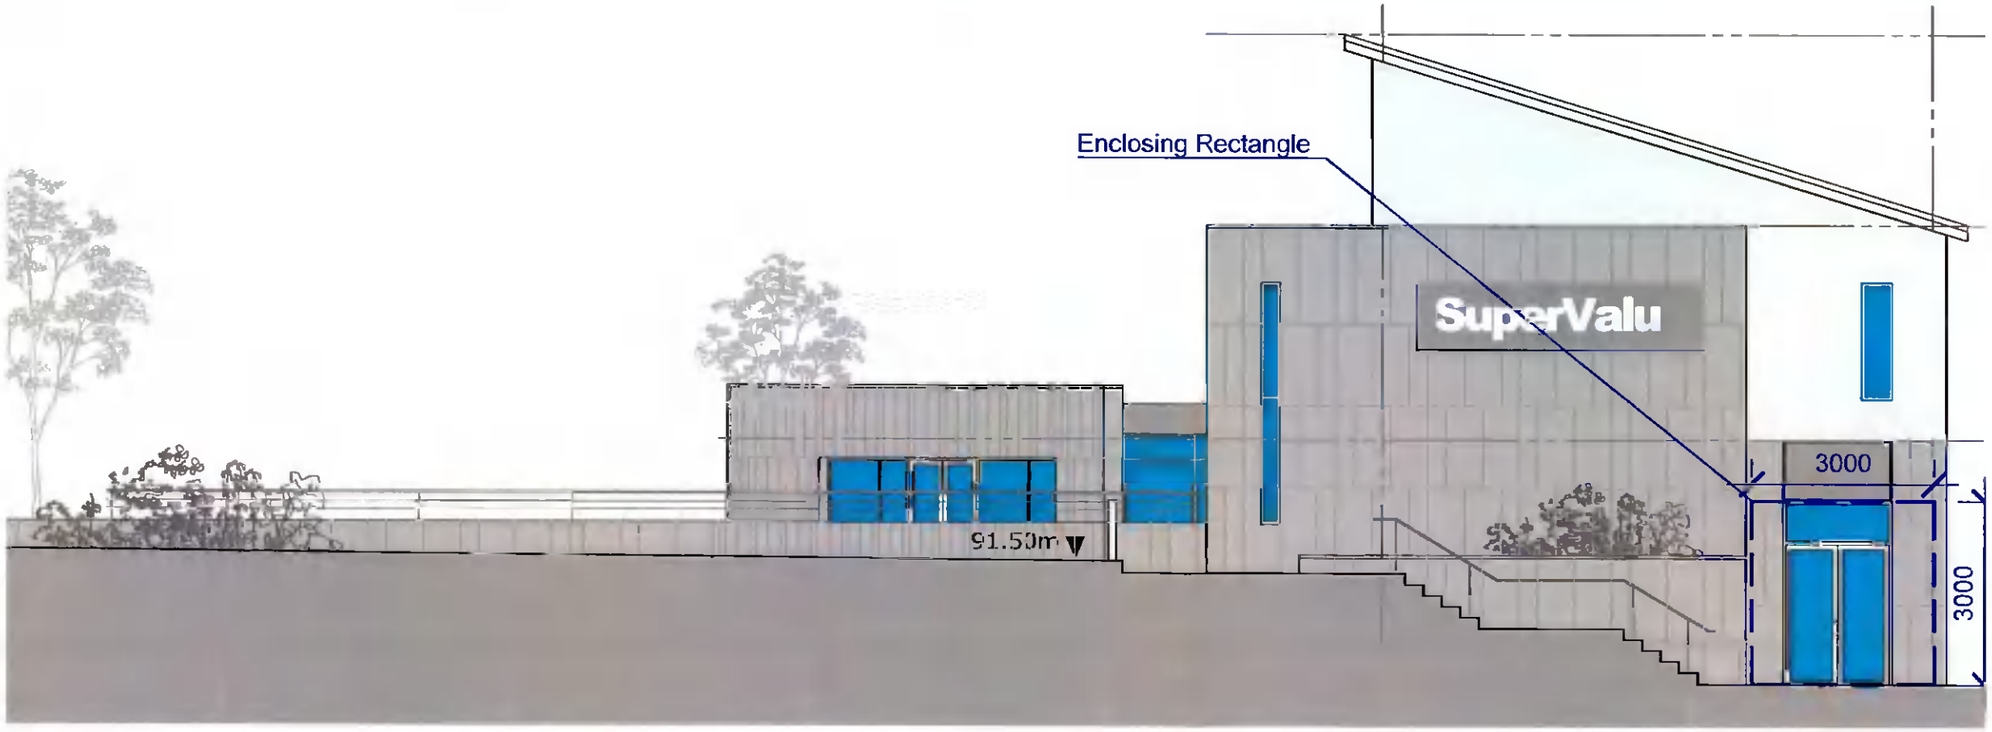

Proposed Side (South East) Elevation
Scale - A3 @ 1:100

Logical Fire Safety

Logical Fire Safety Limited

15 Herbert Place, Dublin 2, Ireland

E: fire@logical.ie
W: www.logicalfire.ie
T: 01 443 4155

No.	Description	Date
1	FSC Application Drawings	12/03/2021

FIRE SAFETY CERTIFICATE APPLICATION DRAWING

IT SHOULD BE NOTED THAT THIS DRAWING IS FOR FIRE SAFETY CERTIFICATE APPLICATION PURPOSES ONLY AND THEREFORE IS LIMITED IN ITS CAPACITY TO CONVEY THE TOTAL INFORMATION, INCLUDING DETAILS AND SPECIFICATION, WHICH WILL BE NECESSARY TO COMPLETE THE WORKS.

ANY WORKS CARRIED OUT WHICH IS NOT COVERED HERE WILL BE THE RESPONSIBILITY OF THE PERSON CARRYING OUT THE WORKS IF ANY SITUATION ARISES WHICH WOULD CAUSE A CONTRAVENTION OF THE BUILDING REGULATIONS, THEN THE DESIGNER SHOULD BE CONSULTED, OTHERWISE THE DESIGNER CAN NOT BE HELD RESPONSIBLE

Applicant:	Cedarglade Ltd.
Property Address:	Block B, Main Street, Newcastle, Co. Dublin

Drawing Name:	Proposed Side (North West) and Side (South East) Elevations
Project Number:	2020/098.2
Date:	12/03/2021
Drawn by:	J.McParland
Checked by:	C.Deery
Drawing No:	2020.098.2.FSC.**107**
Scale:	A3 @ 1:100