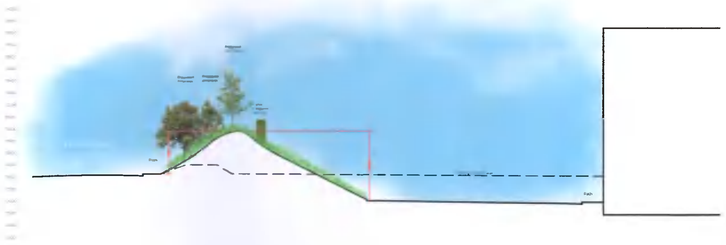

Section AA
Scale 1:250

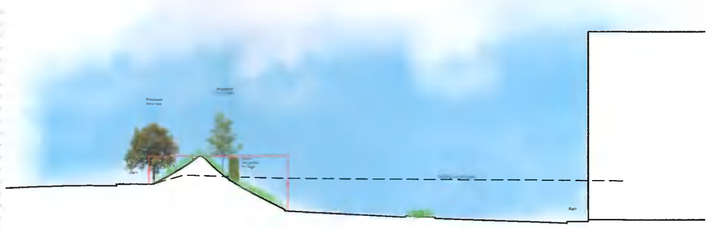

Section BB
Scale 1:250

Section CC
Scale 1:250

Section Location Plan
Scale 1:1000

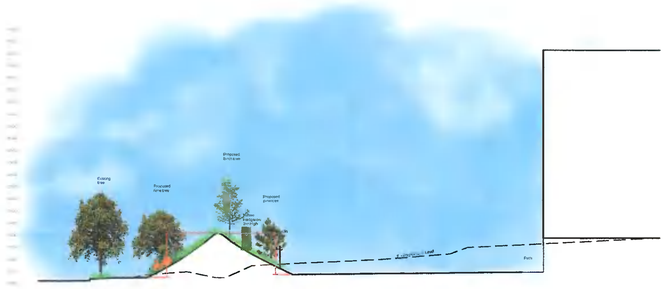

Section II
Scale 1:250

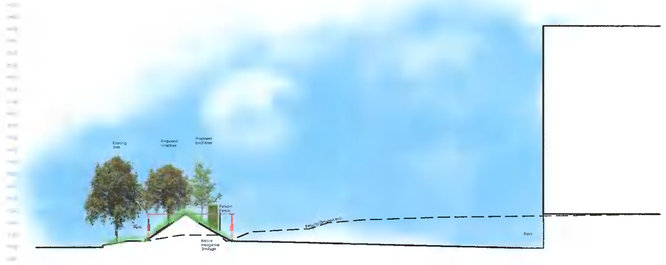

Section HH
Scale 1:250

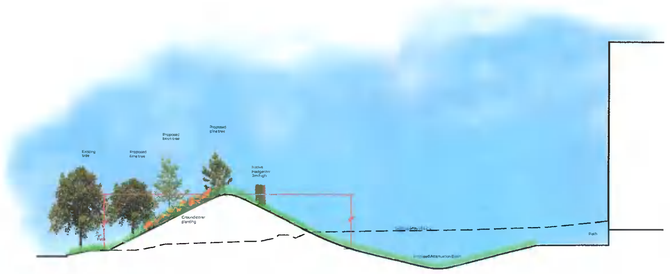

Section GG
Scale 1:250

Section DD
Scale 1:250

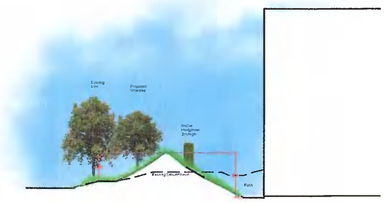

Section EE
Scale 1:250

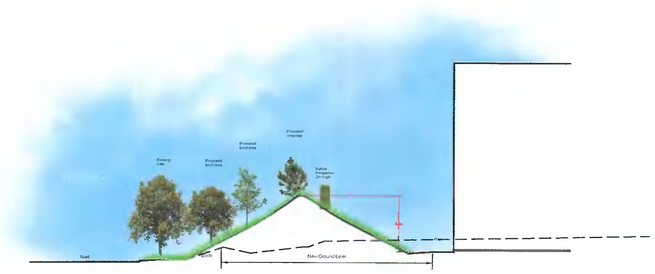

Section FF
Scale 1:250

Enviroguide CONSULTING

ADDRESS:
3D Core C, Block 71, The Plaza,
Park West, Dublin 12, D12 F9TN.

EMAIL:
info@enviroguide.ie

PHONE:
+353 (01) 5654730

WEBSITE:
www.enviroguide.ie

Registered Landscape Architect | Engineers Ireland | OSi

LEGEND:

Magna

CLIENT:
Rockface Developments Ltd

LOCATION:
Magna Drive, Gibbons,
City West, Dublin.

DEPARTMENT:
Landscape Architecture

DRAWING TITLE:
Additional Information
Sections

DRAWING STATUS:
RFI

DRAWN BY: DH
CHECKED: SR

DRAWING NO: FI-04
DATE: 08/06/2022

SCALE: As Shown @ A1

Copyright for all drawings and documents prepared by Enviroguide Consulting shall remain the property of Enviroguide Consulting. Figured dimensions ONLY to be taken from this drawing. All scaled measurements are dependant on accuracy of original source. Enviroguide Consulting does not accept responsibility for 3rd party additions to this drawing.