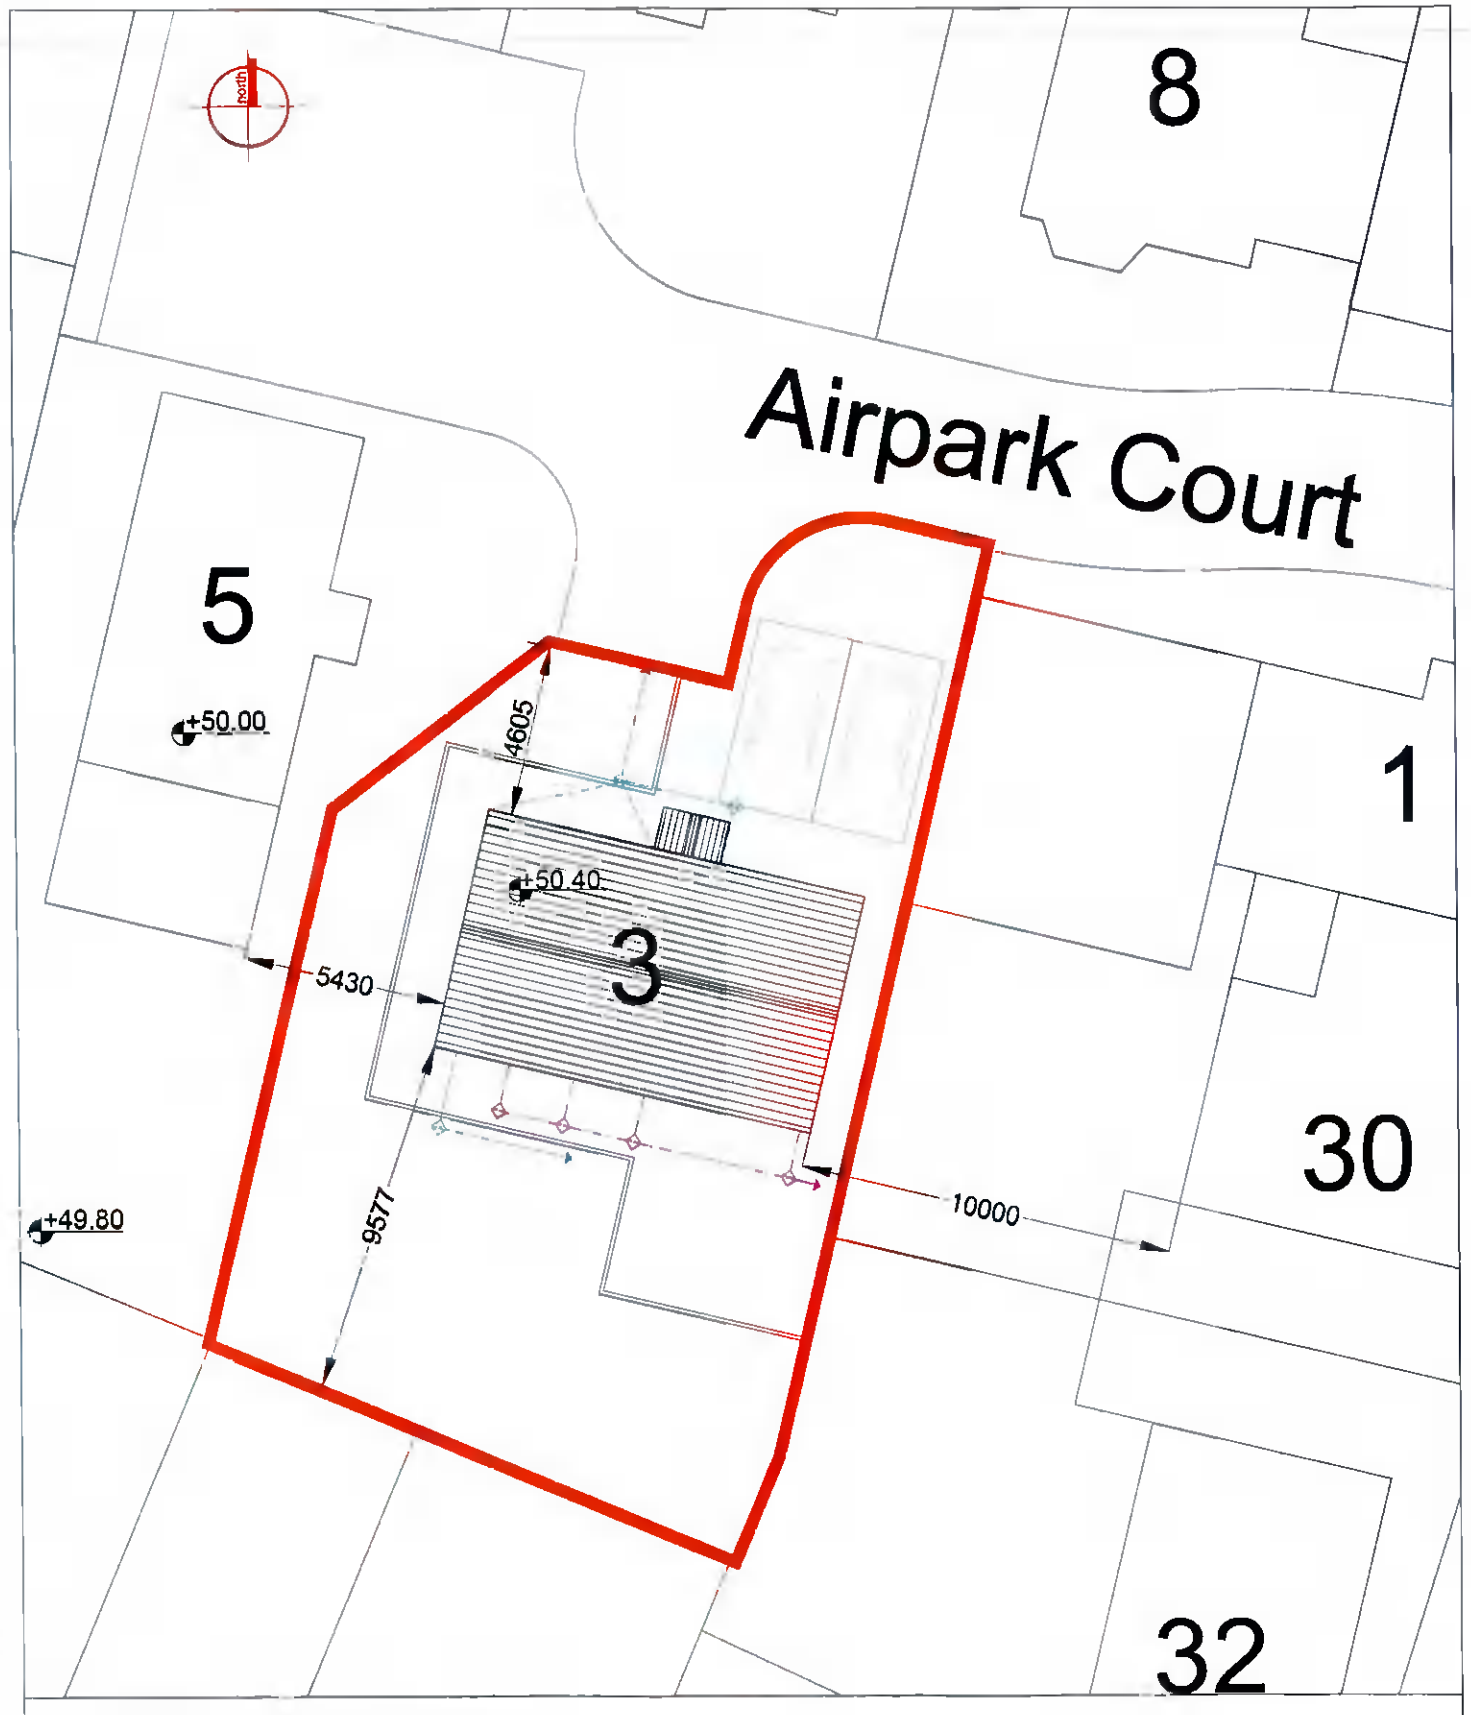

EXISTING SITE LAYOUT PLAN

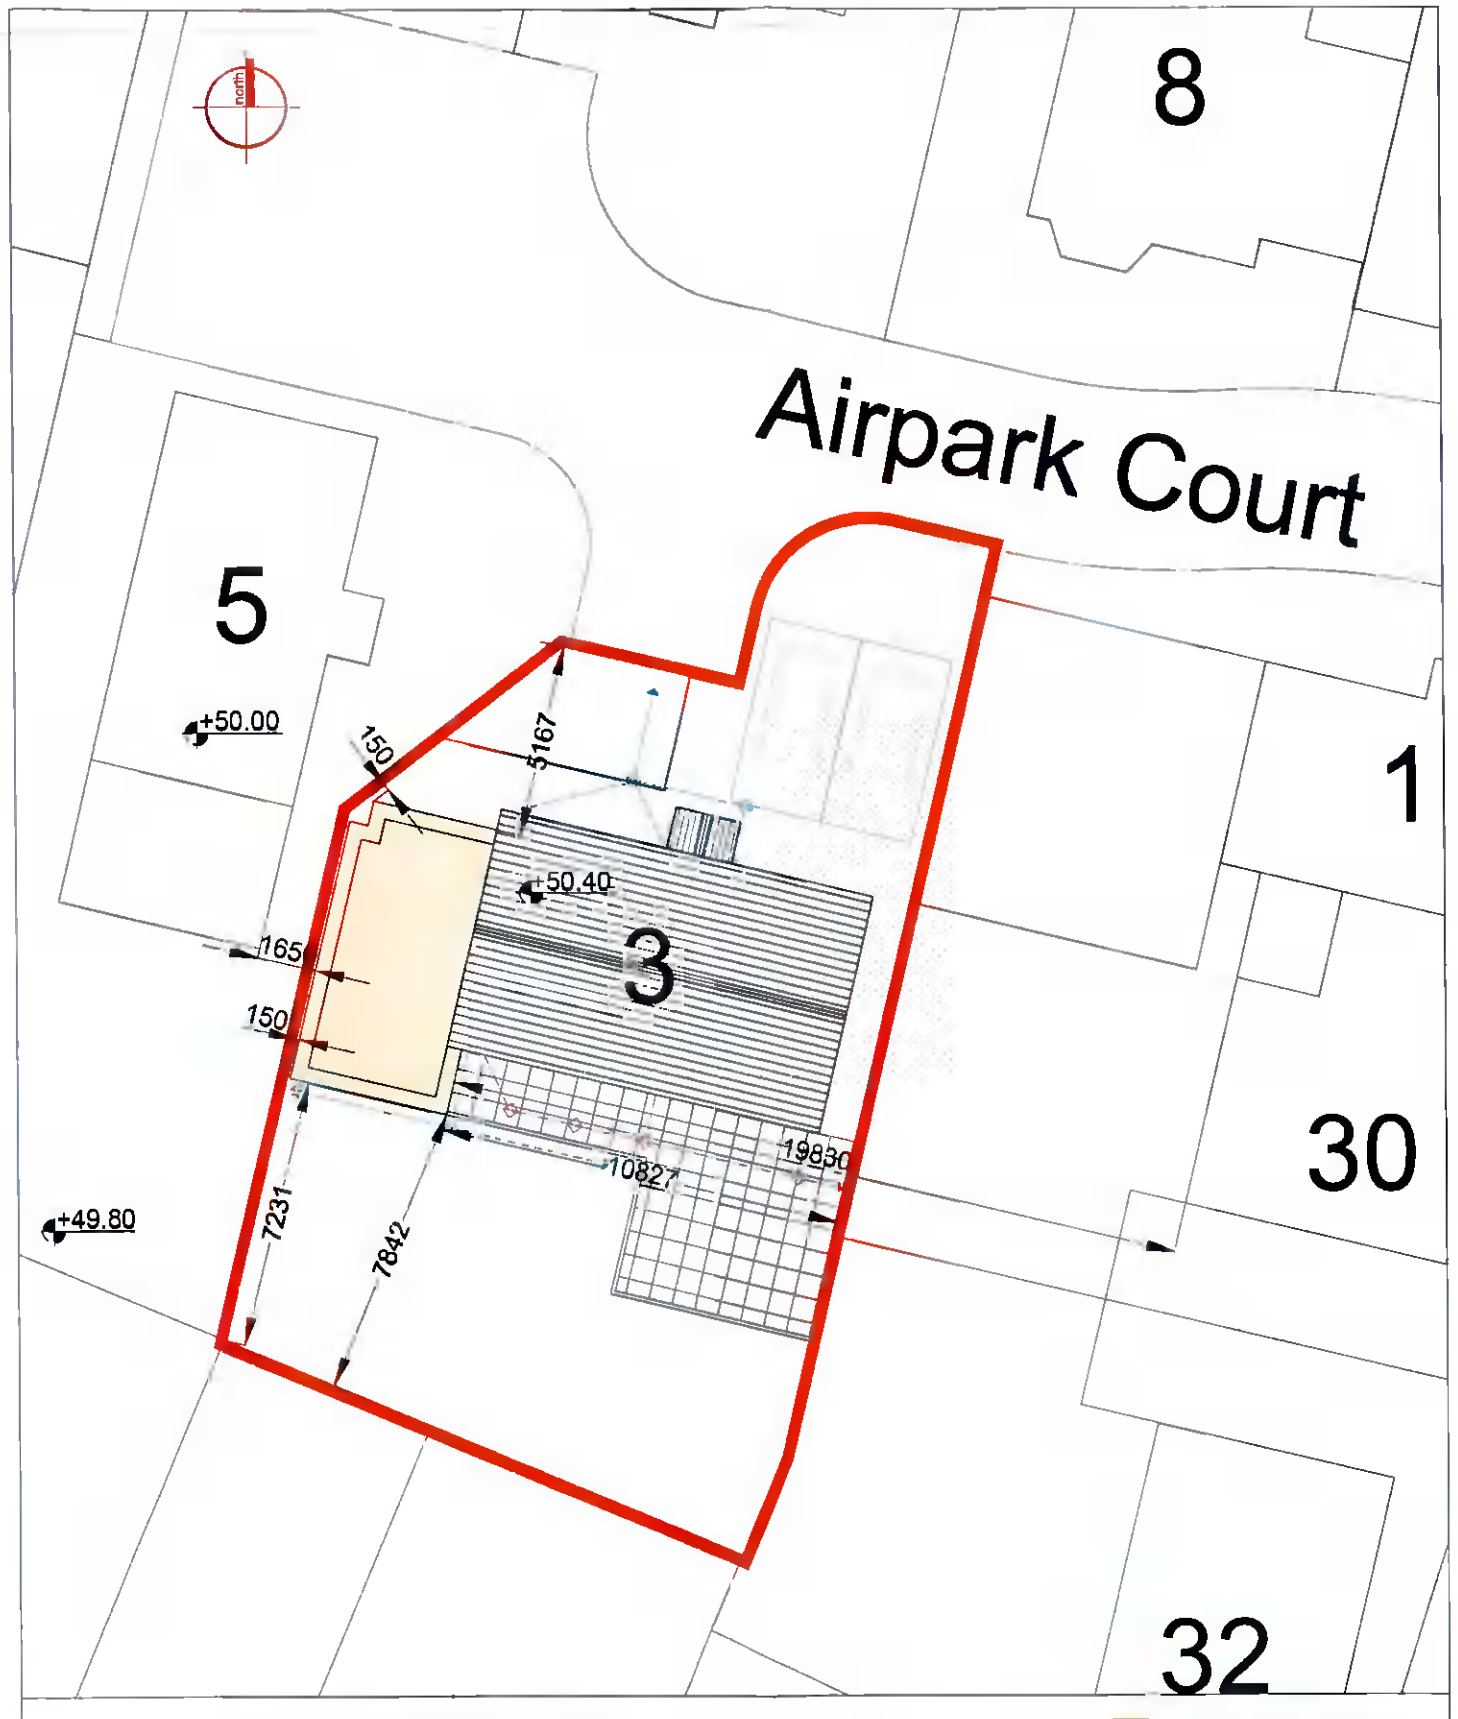

PROPOSED SITE LAYOUT PLAN

PROPOSED EXTENSION

REV	AMENDMENT	DATE	BY

CLIENT

PROJECT TITLE
SIDE EXTENSION AT
3 AIRPARK COURT,
RATHFARNHA, DUBLIN

DRAWING TITLE
EXTENSION & INTERNAL CHANGES TO
4 BED DETACHED HOUSE
EXISTING & PROPOSED SITE LAYOUT PLAN

JFOC
ARCHITECTS
ARCHITECTURE • PLANNING CONSULTANTS • BER ASSESSORS

SCALE	1:100 on A1 1:200 on A3	PROJECT STAGE	PLANNING
DRAWN	J. D'Arcy	DRAWING NUMBER	22.1001.PD102
CHECKED			
DATE			

REV

NOTE: Do not scale this drawing, work used dimensions only unless this drawing has been issued for planning purposes. All dimensions to be checked on site. This drawing is protected by copyright and is the property of JFOC Architects. Any further copying, reproduction or disclosure of this information without written authorisation is prohibited and will be pursued to the full extent of copyright law.