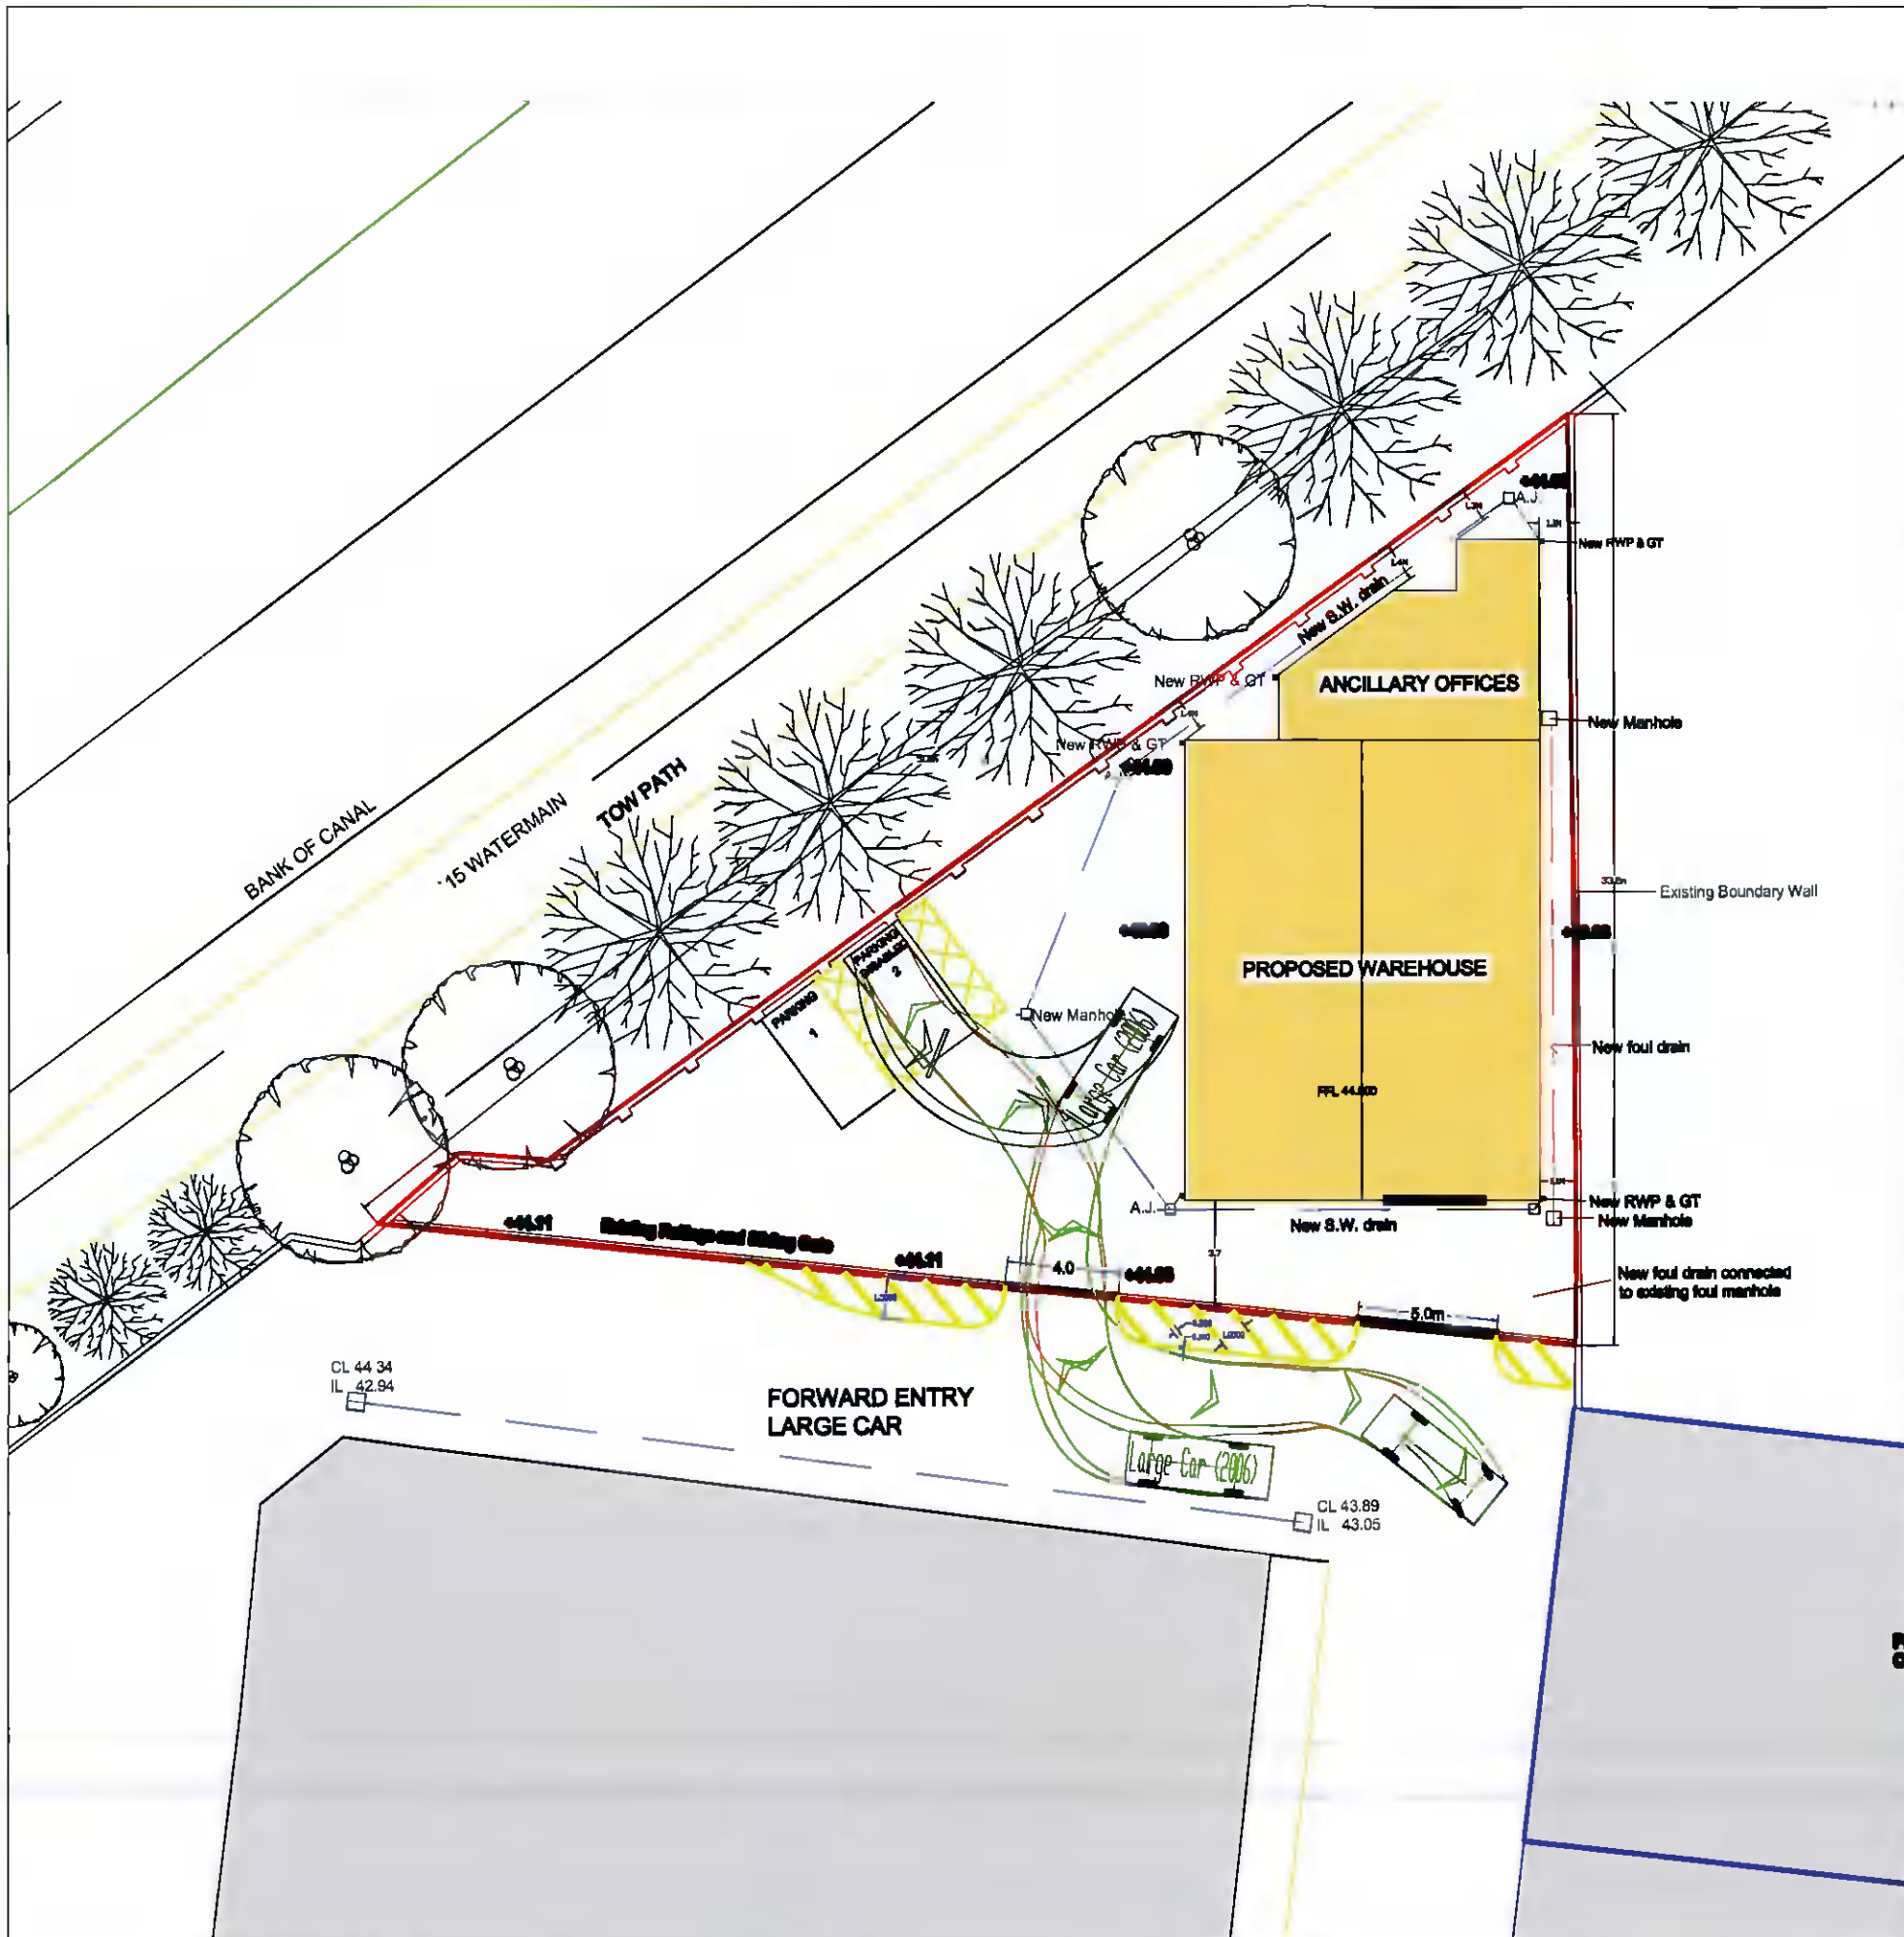


NOTES
1) PROPOSED ROAD MARKINGS SHOWN IN YELLOW.

J TAYLOR ARCHITECT LTD
38 North Avenue Mount Merrion Co Dublin
e-mail jtaylorarchitects@gmail.com

Project: PROPOSED HOUSE WAREHOUSE ON SITE AT BLUEBELL AVENUE BLUEBELL INDUSTRIAL ESTATE DUBLIN 12

Client: P & S MACHINERY

Drg Title: TRACK ANALYSIS SHEET 3

TRACK ANALYSIS SHEET 3 SCALE 1:250 @ A3

| Scale | Date | Drg No. |
|---|---|---|
| 1:250@A3 | 22-11-2021 | ZF11-P13 |