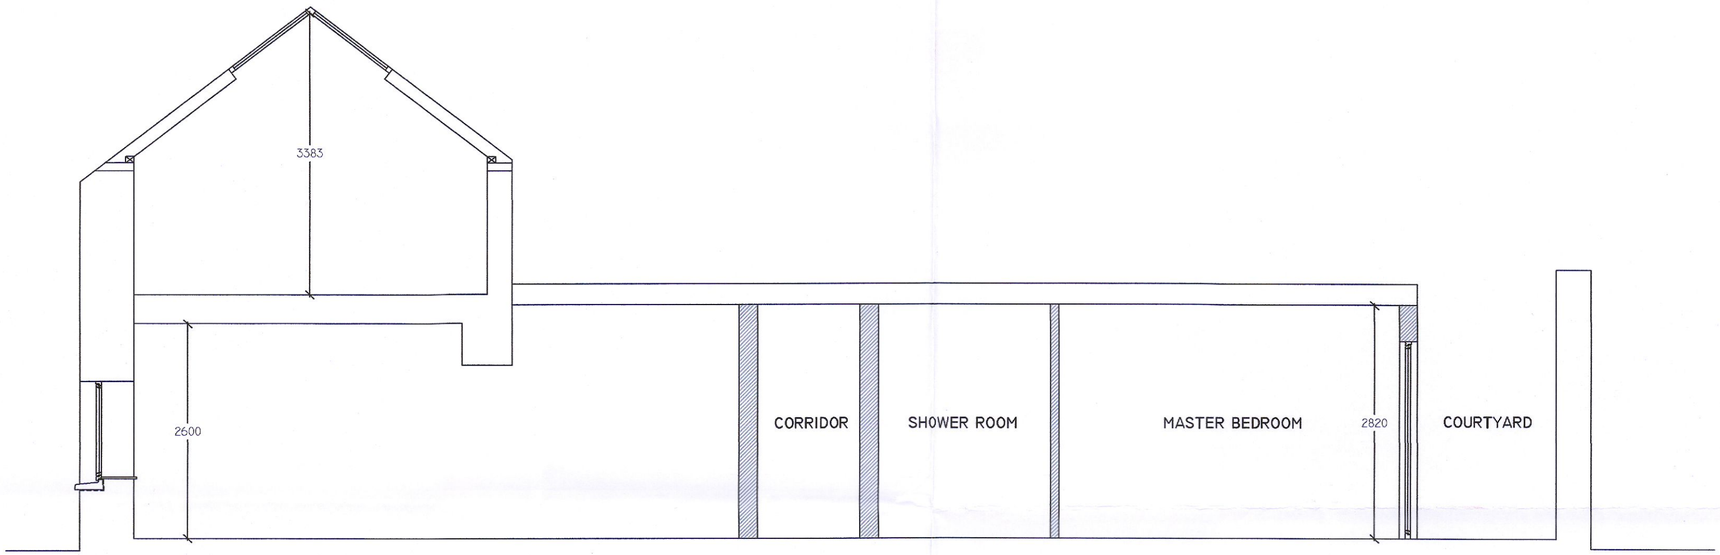

TYPICAL SECTION

Rev.	Date	By	Description
Scale 1 : 50			Job Title PROPOSED WORKS AT BLUE GARDENIA, MC DONAGHS LANE, BRITTAS, CO.DUBLIN
Date MAY 2022			
Drawn by D.C.			Drawing Title TYPICAL SECTION
Drg. No. 19-1359-26		Rev.	Client MR. EDWARD FAHY

© DaCAD DESIGNS
DESIGN, PLANNING &
FIRE SAFETY CONSULTANTS
55 LUDFORD DRIVE, BALLINTEER , DUBLIN 16.
TEL: 086 8147081
Email-dacaddesigns@gmail.com