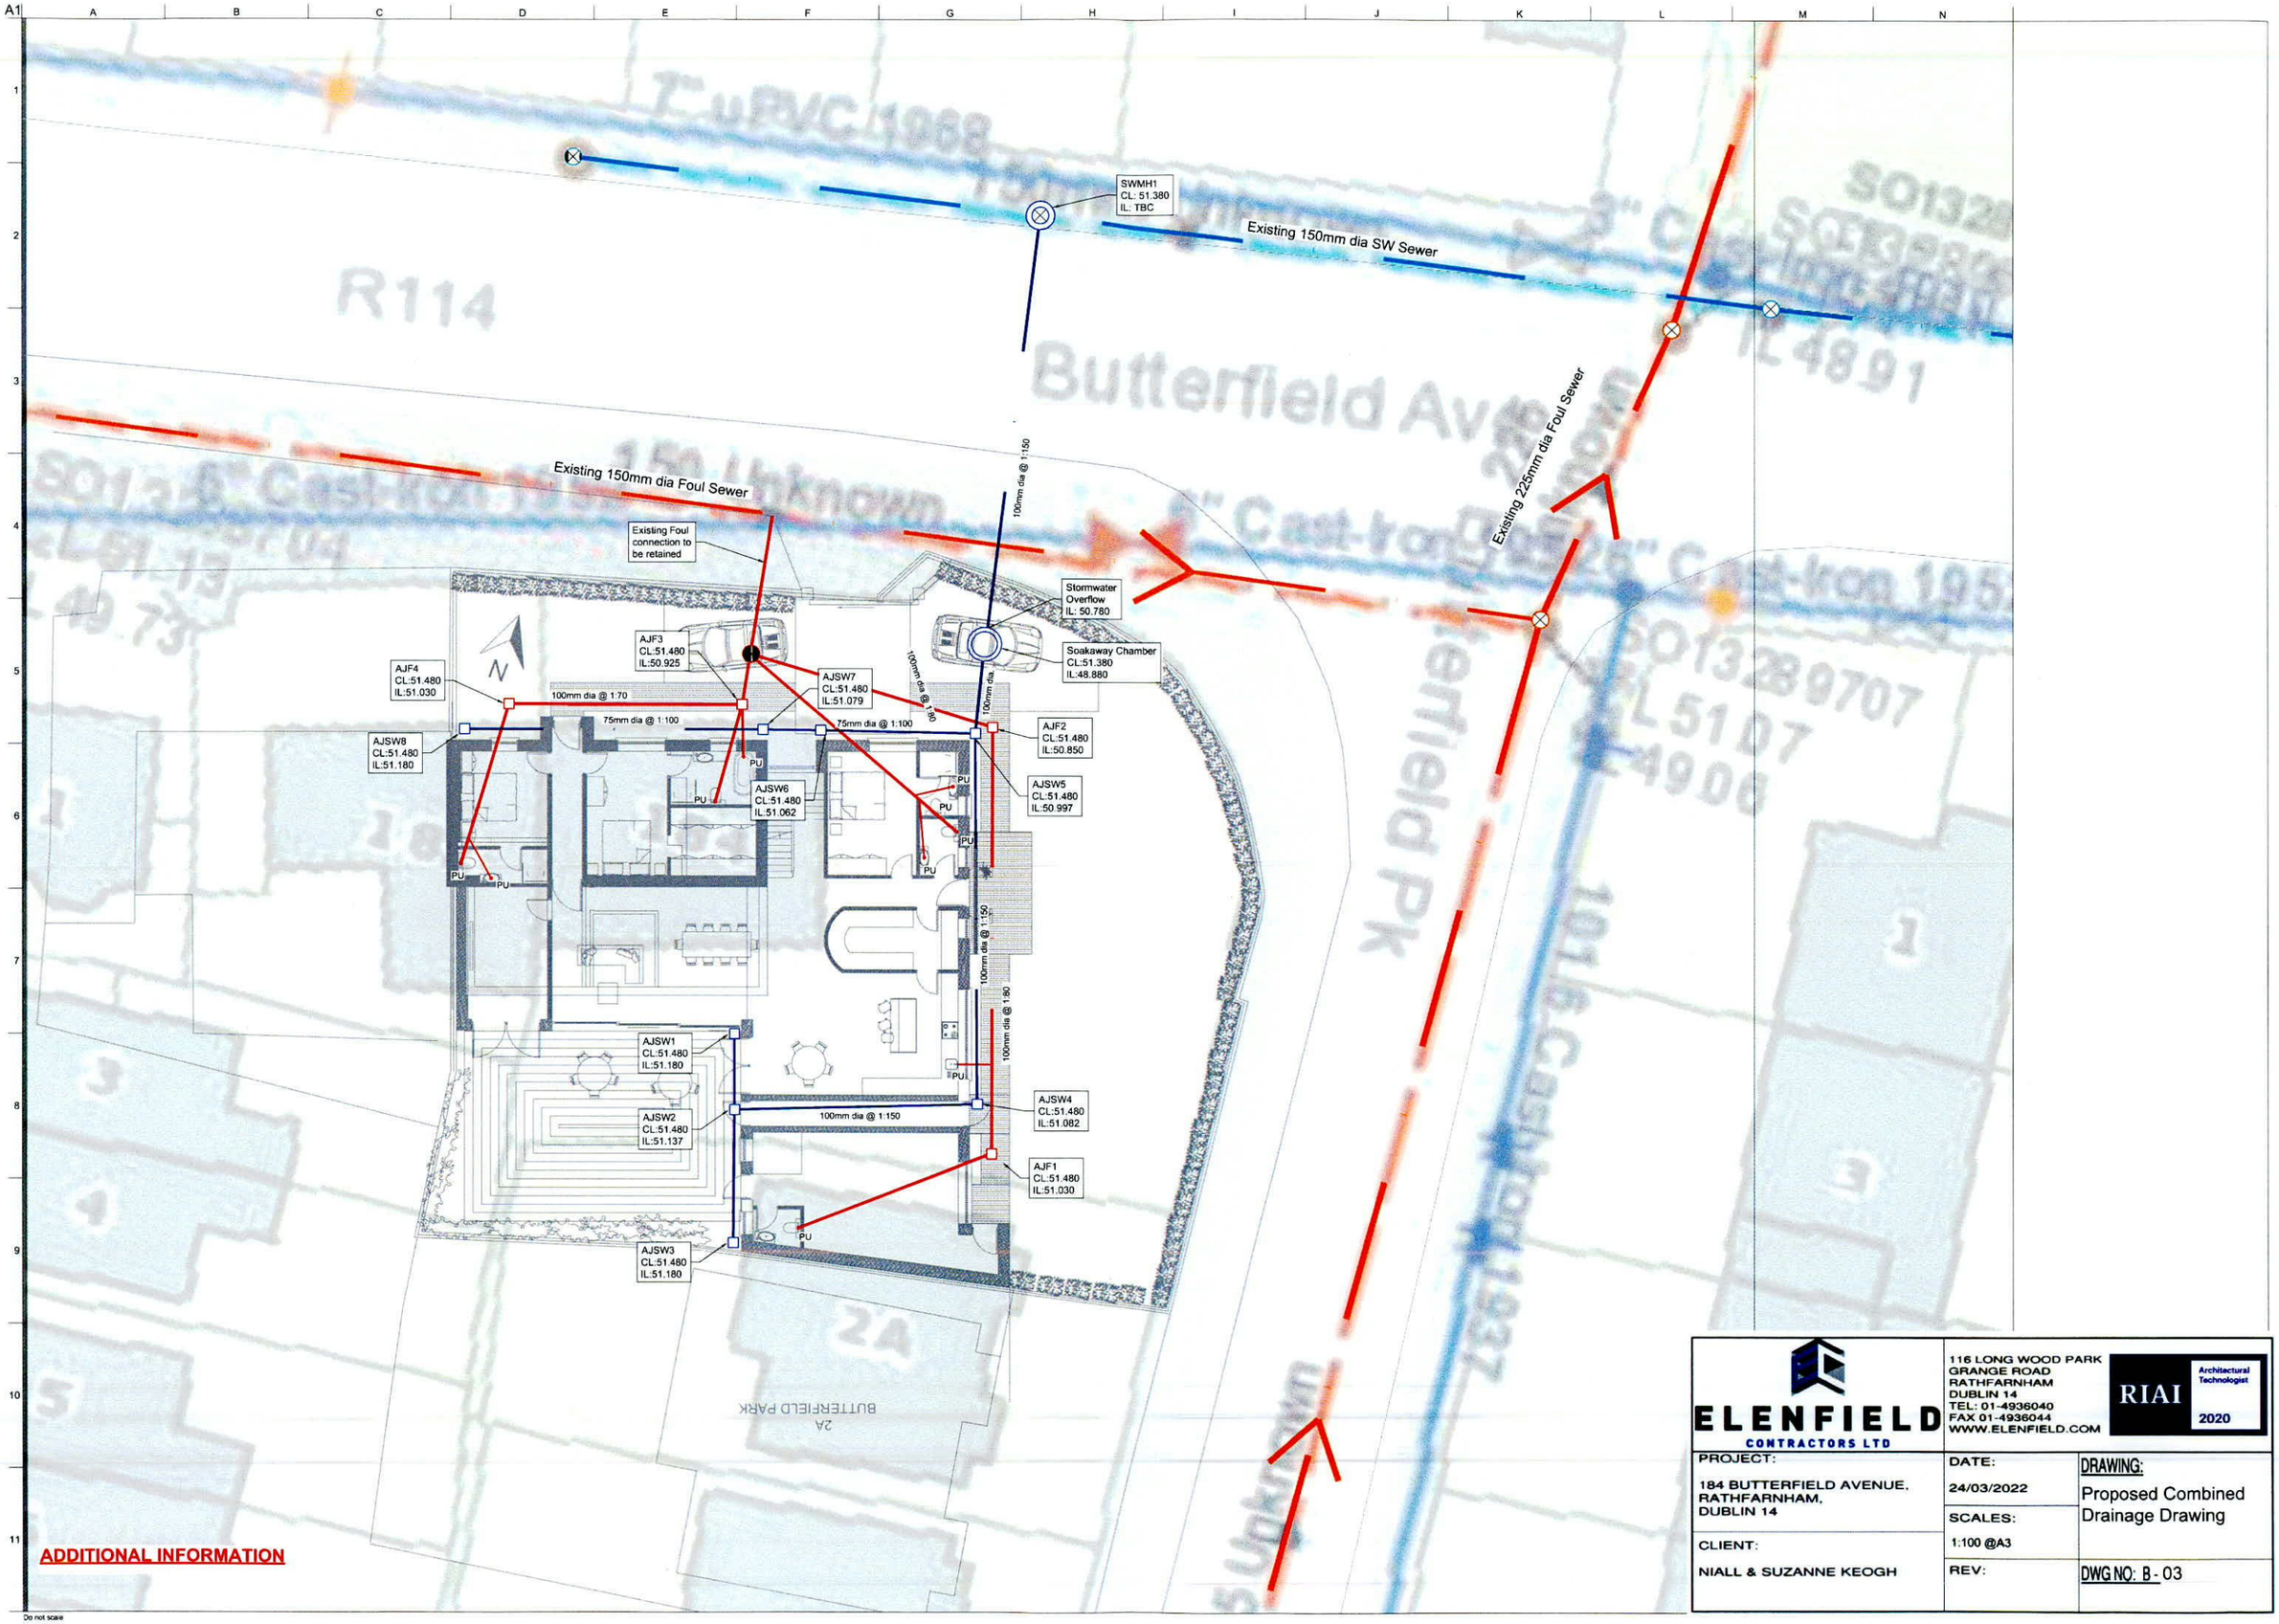

ADDITIONAL INFORMATION

Do not scale

ELENFIELD CONTRACTORS LTD	116 LONG WOOD PARK GRANGE ROAD RATHFARNHAM DUBLIN 14 TEL: 01-4936040 FAX 01-4936044 WWW.ELENFIELD.COM	RIAI Architectural Technologist 2020
PROJECT: 184 BUTTERFIELD AVENUE, RATHFARNHAM, DUBLIN 14	DATE: 24/03/2022 SCALES: 1:100 @A3	DRAWING: Proposed Combined Drainage Drawing
CLIENT: NIALL & SUZANNE KEOGH	REV:	DWG NO: B - 03