Note : All dimensions to be checked on site
prior to construction of the proposed works.

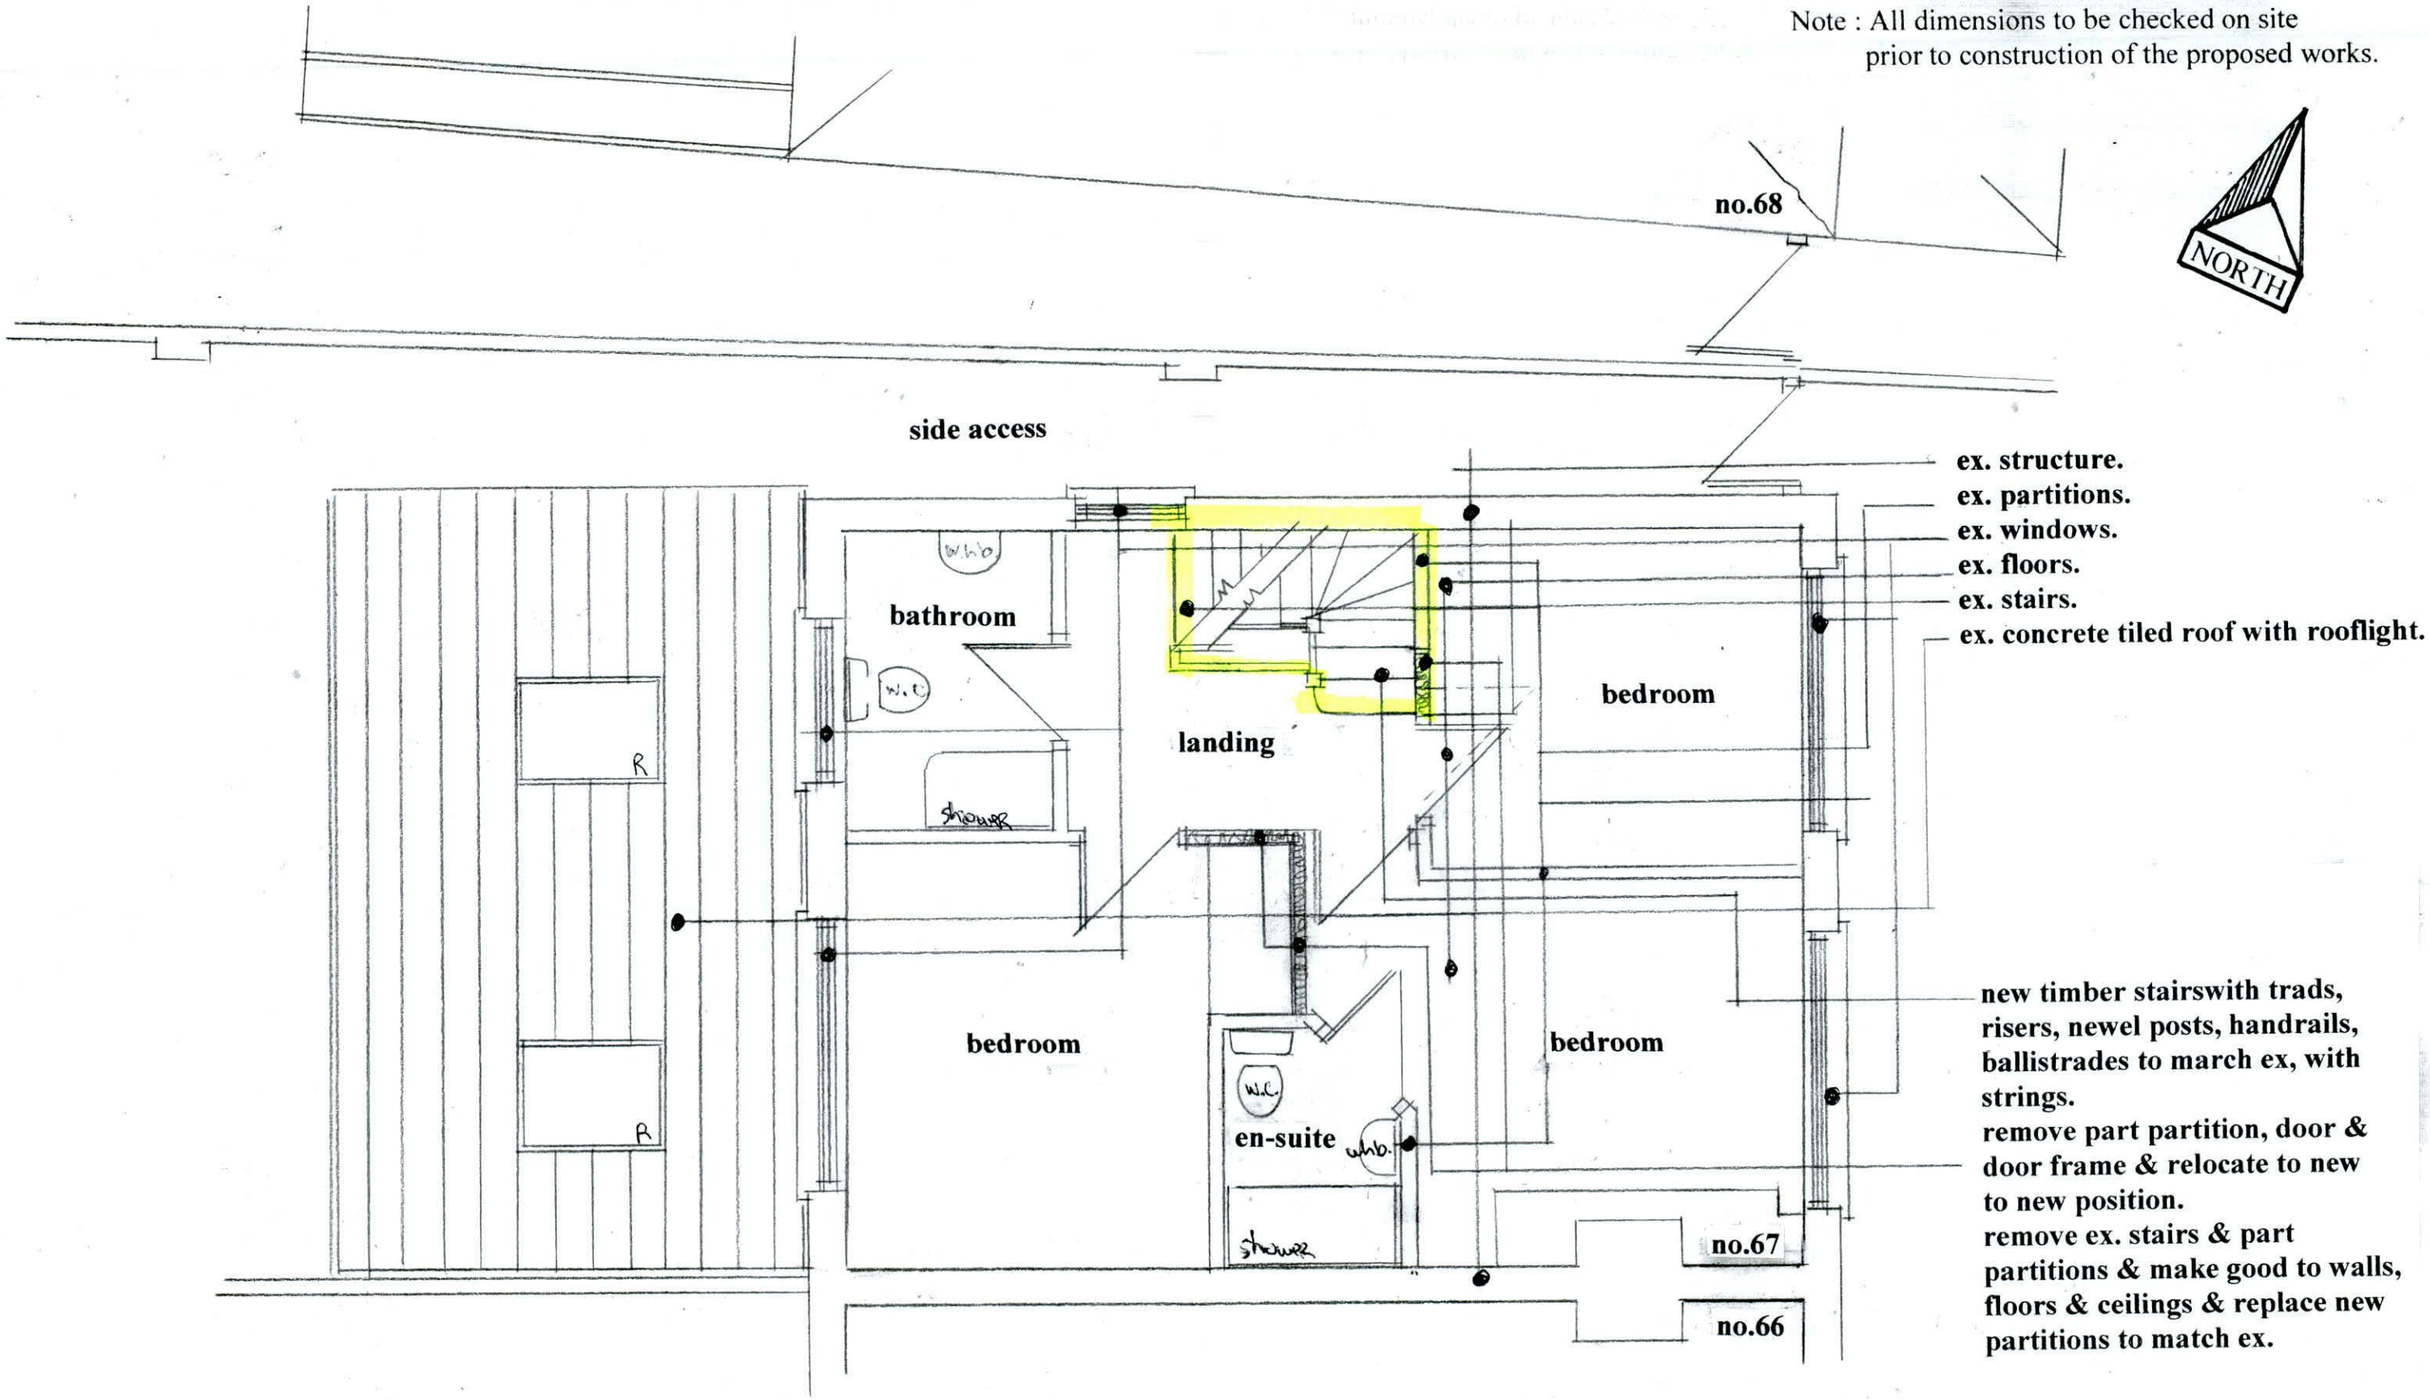

Proposed First Floor Plan scale 1:50.

Drawing No. **10.06.2022**

DESMOND J. HALPIN. & ASSOCIATES
PLANNING & BUILDING DESIGN CONSULTANTS.
15. Carriglea Drive.
Firhouse.
Dublin.24.
Phone NO: 014523710.
Mobile No: 0879734595.
Registered Company No:111360.
E-Mail : DesHALPIN15@GMail.com