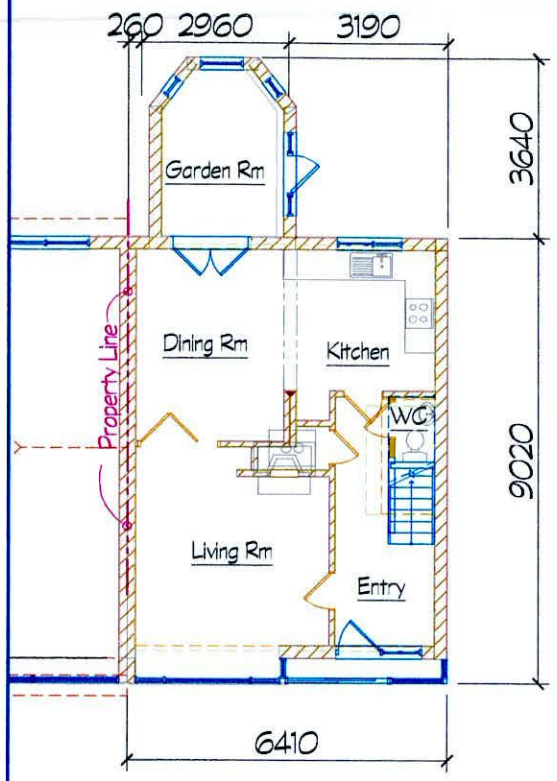

1 EXISTING GROUND FLOOR PLAN
1:150

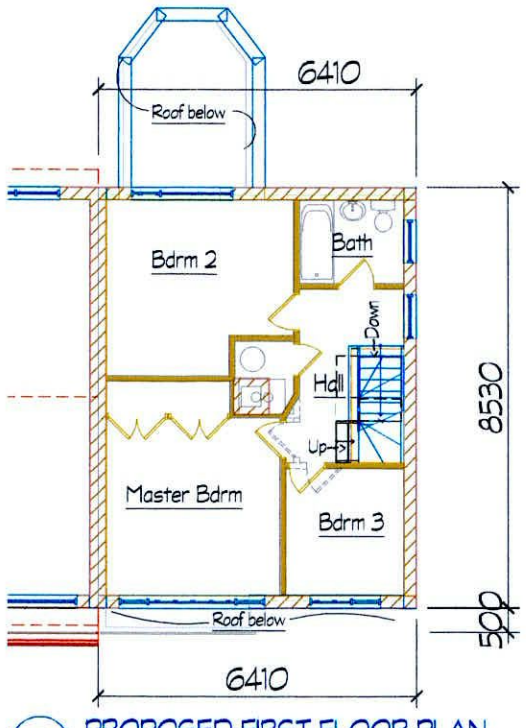

2 PROPOSED FIRST FLOOR PLAN
1:150

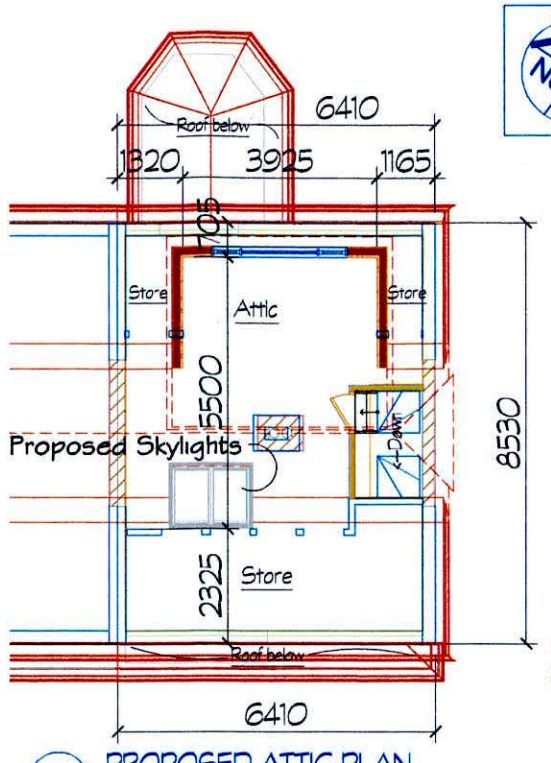

3 PROPOSED ATTIC PLAN
1:150

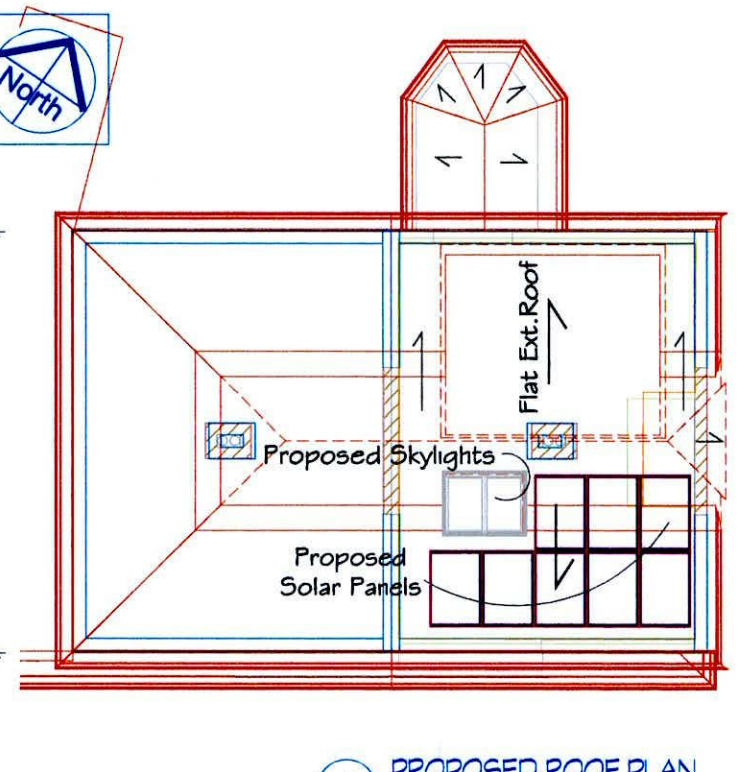

4 PROPOSED ROOF PLAN
1:150

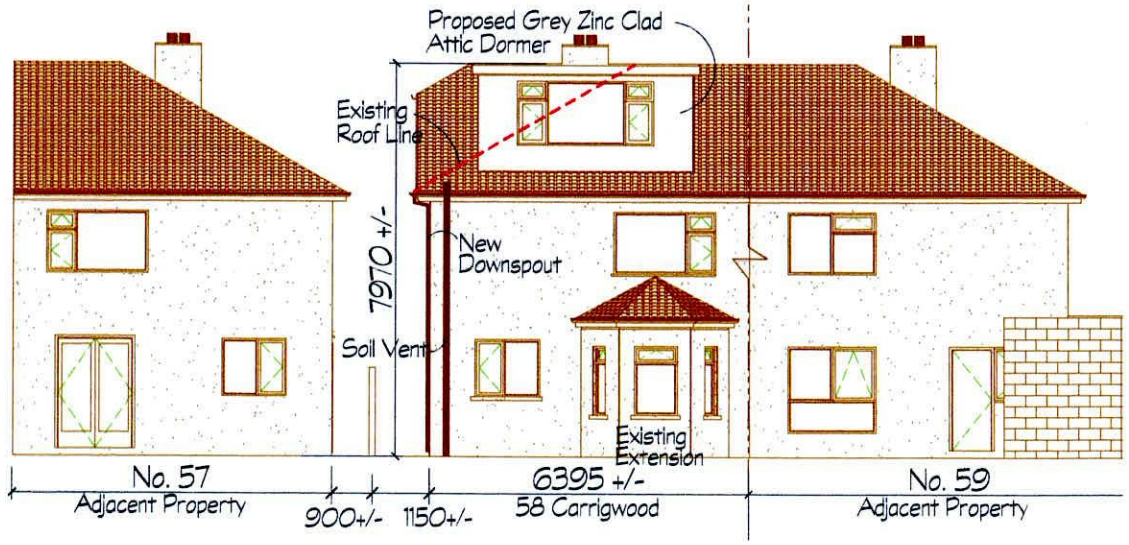

5 PROPOSED NORTH ELEVATION
1:150

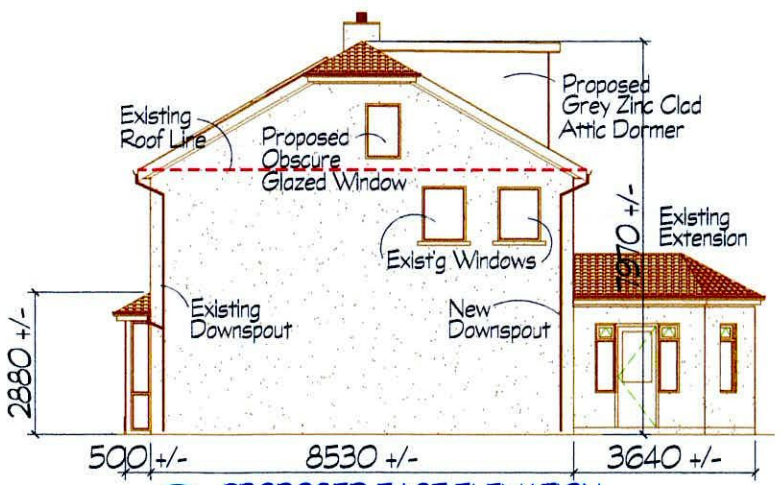

6 PROPOSED EAST ELEVATION
1:150

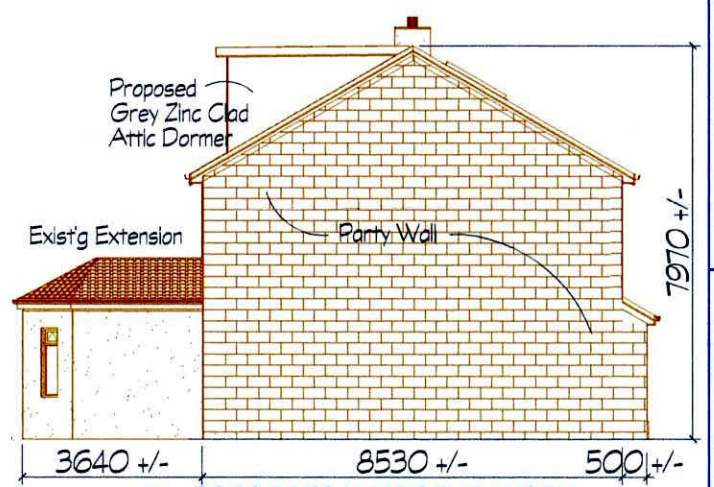

7 PROPOSED WEST ELEVATION
1:150

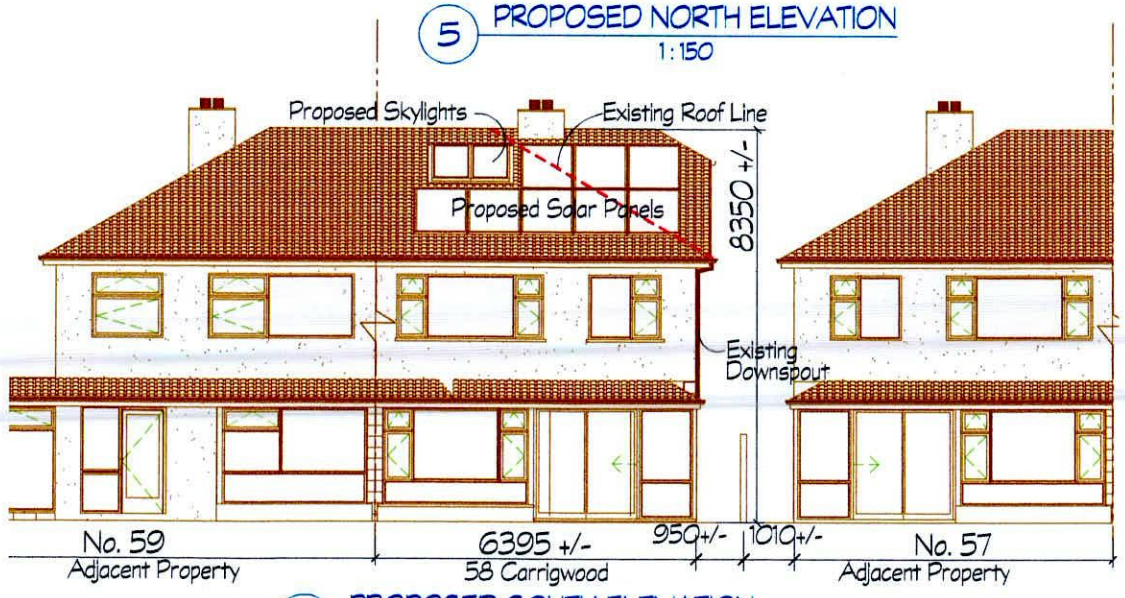

8 PROPOSED SOUTH ELEVATION
1:150

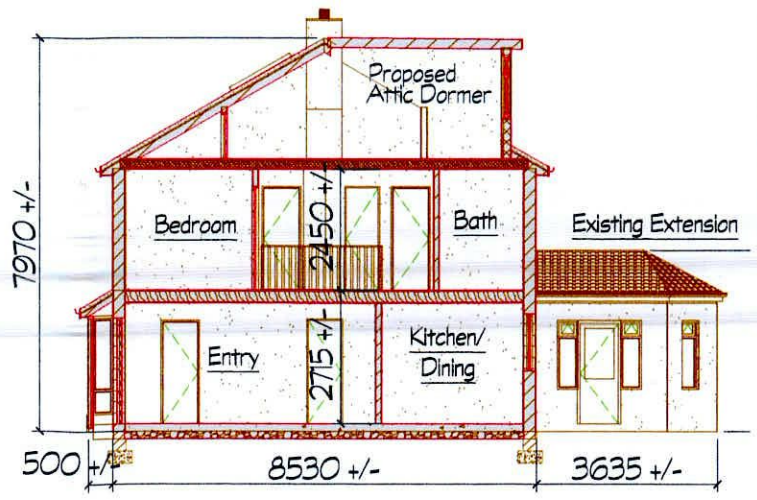

9 PROPOSED SECTION
1:150

AREA	
Exist'g Ground Floor	49.8 Sq.m
Exist'g First Floor	48.3
Exist'g Garden Rm. Extension	8.3
EXISTING TOTAL	106.4 Sq.m
Proposed Attic Extension	25.5
GRAND TOTAL	131.9 Sq.m

Planning Application
Not Intended for Construction

SCALE 1 : 150 @ A3
DATE 16 June, 2022
DRAWN BY RMc
Dwg No. PA-104
Revision —

Note:
1. Use figured dimensions only.
2. Dimensions on building represent Structural Ope's only.
3. No part of this document may be transmitted or reproduced in any form without the approval of McCONNELL INTERNATIONAL except as agreed for use on the project for which the document was originally issued.

Dwg Title: PROPOSED FLOOR & ROOF PLANS, ELEVATIONS & SECTION
Proposed Extension & Renovation

Client: Léan Duffy & Cillian Daly
58 Carrigwood
Firhouse, Dublin D24 K2AH

Project No. 22-201

Project Name: Residential Extension

WWW.MCIARCH.COM
MCI ARCHITECTURE
41 Mount Anville Park
Dublin 14, Ireland
Tel : (+353-1) 278-1754
email : admin@mciarch.com