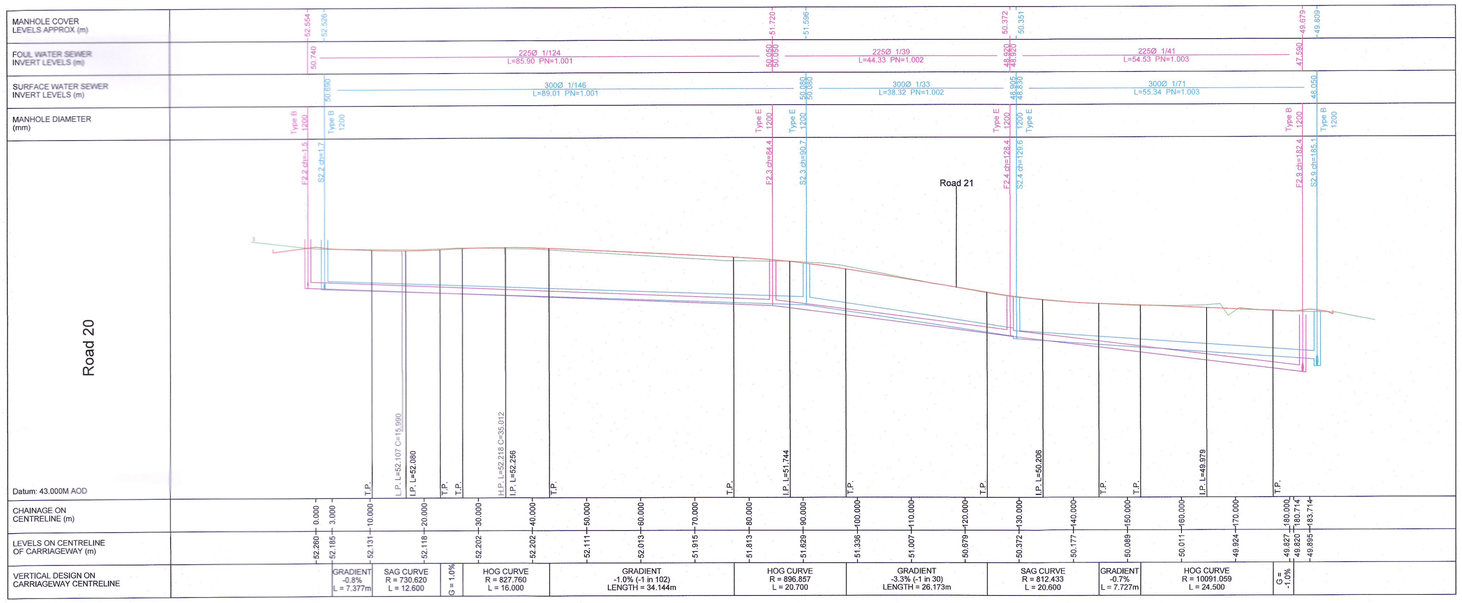

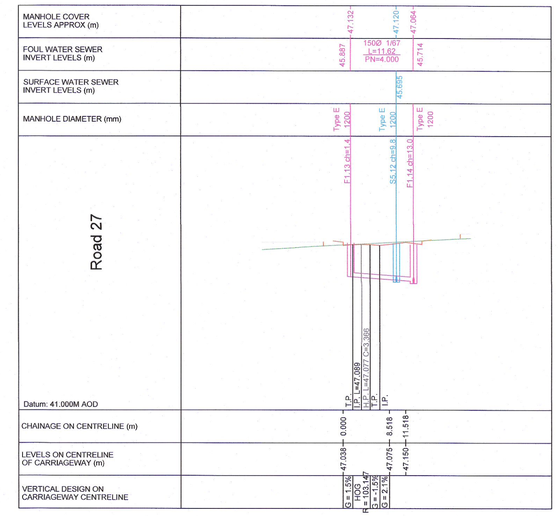

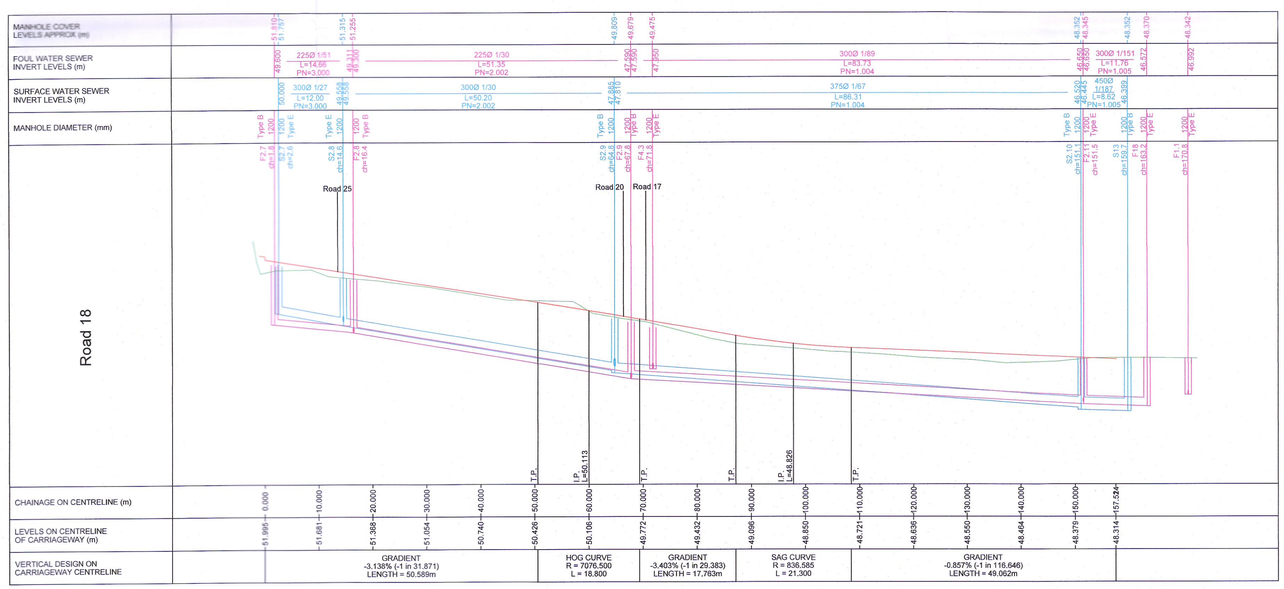

FOR ROAD NUMBERING AND LOCATIONS REFER TO DWG. 20065-101,102 & 103

Rev.	Date	Description	By
P1	18.11.2021	LONG SECTIONS UPDATED TO NEW LAYOUT	CG

Project Title
PHASE 3
TUBBER LANE - ADAMSTOWN

Architect
DAVEY & SMITH ARCHITECTS

Date	By	Checked	Scale @ A1
APR 2021	AL | CG	PM	H1:500 V1:100

Drawing Title
DRAINAGE LONG SECTIONS
SHEET 4 OF 5

Drawing Status
PLANNING

Job No.	Drawing No.	Issue
20065	113	P1

POGa CONSULTING ENGINEERS STRUCTURAL + CIVIL
Unit C2, Nutgrove Office Park
Rathfarnham
Dublin 14
D14 CR20
Tel +353 (0)1 205 1101
www.poga.ie

© This drawing is Copyright and must only be used for the project named
Ordnance Survey Ireland Licence No. EN0055618 © Ordnance Survey Ireland / Government of Ireland