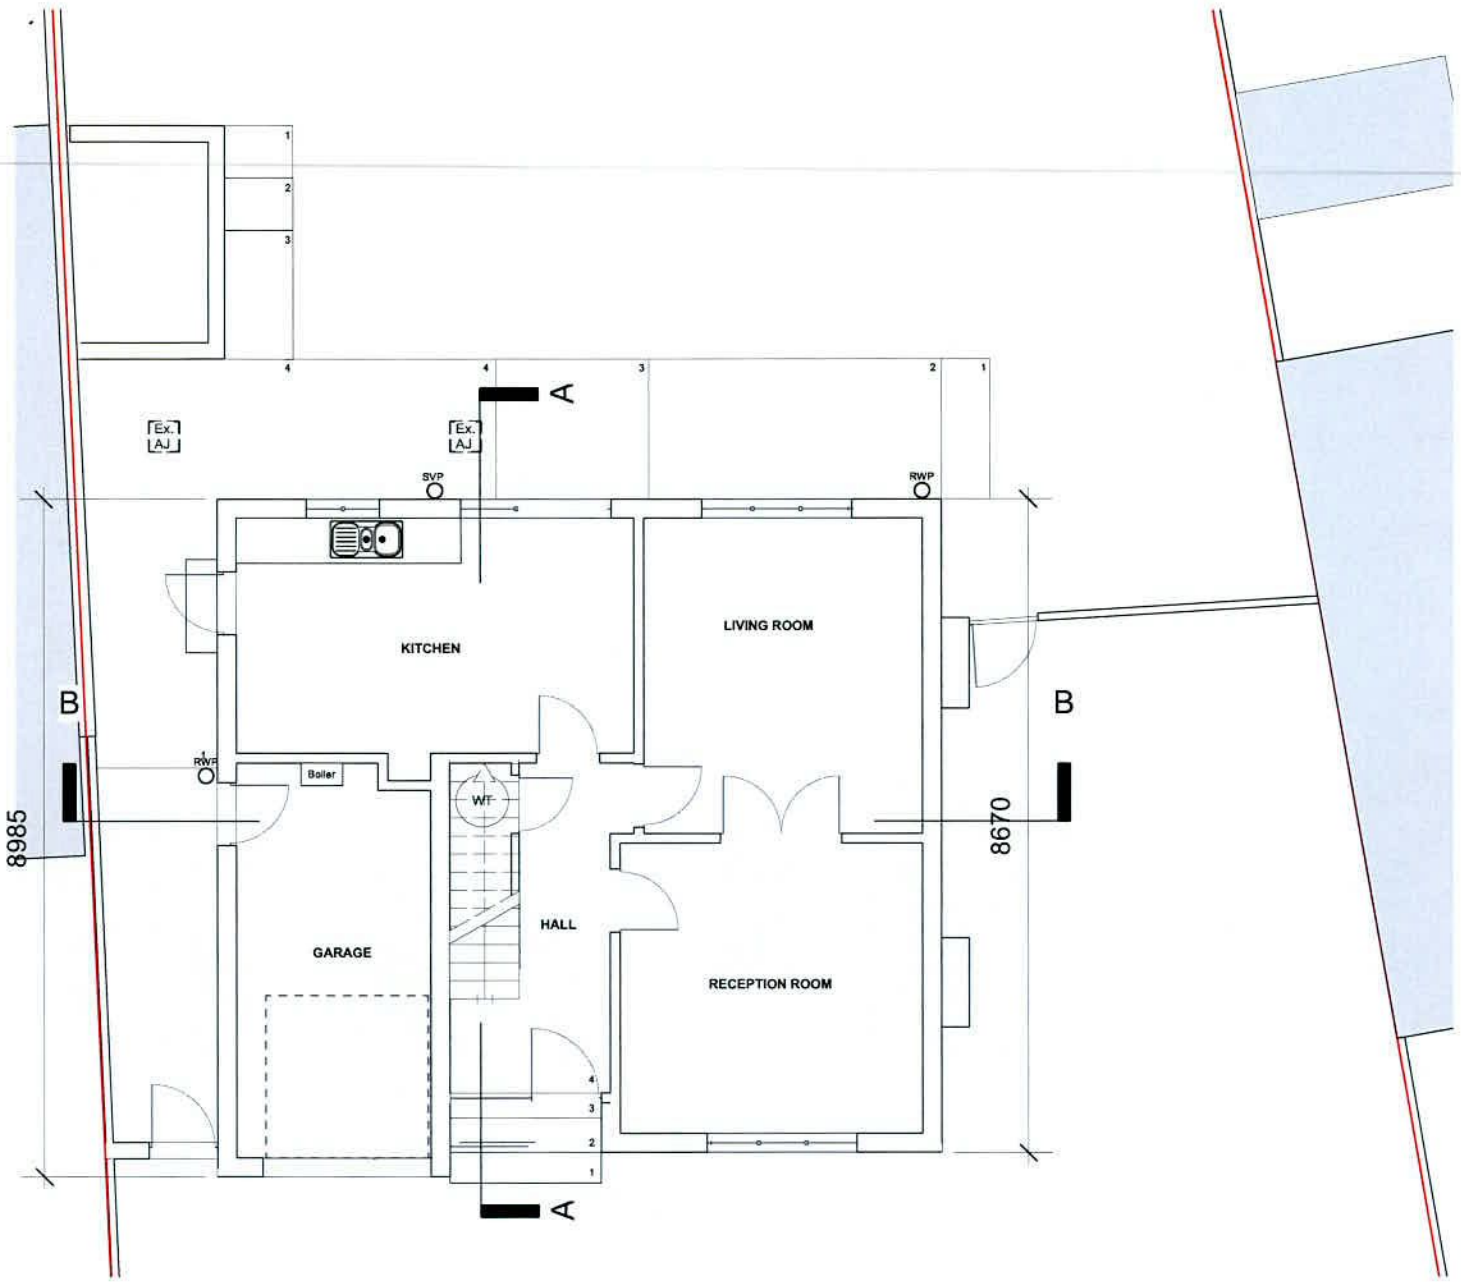

1 Existing Ground Floor Plan
Scale: 1:100

N

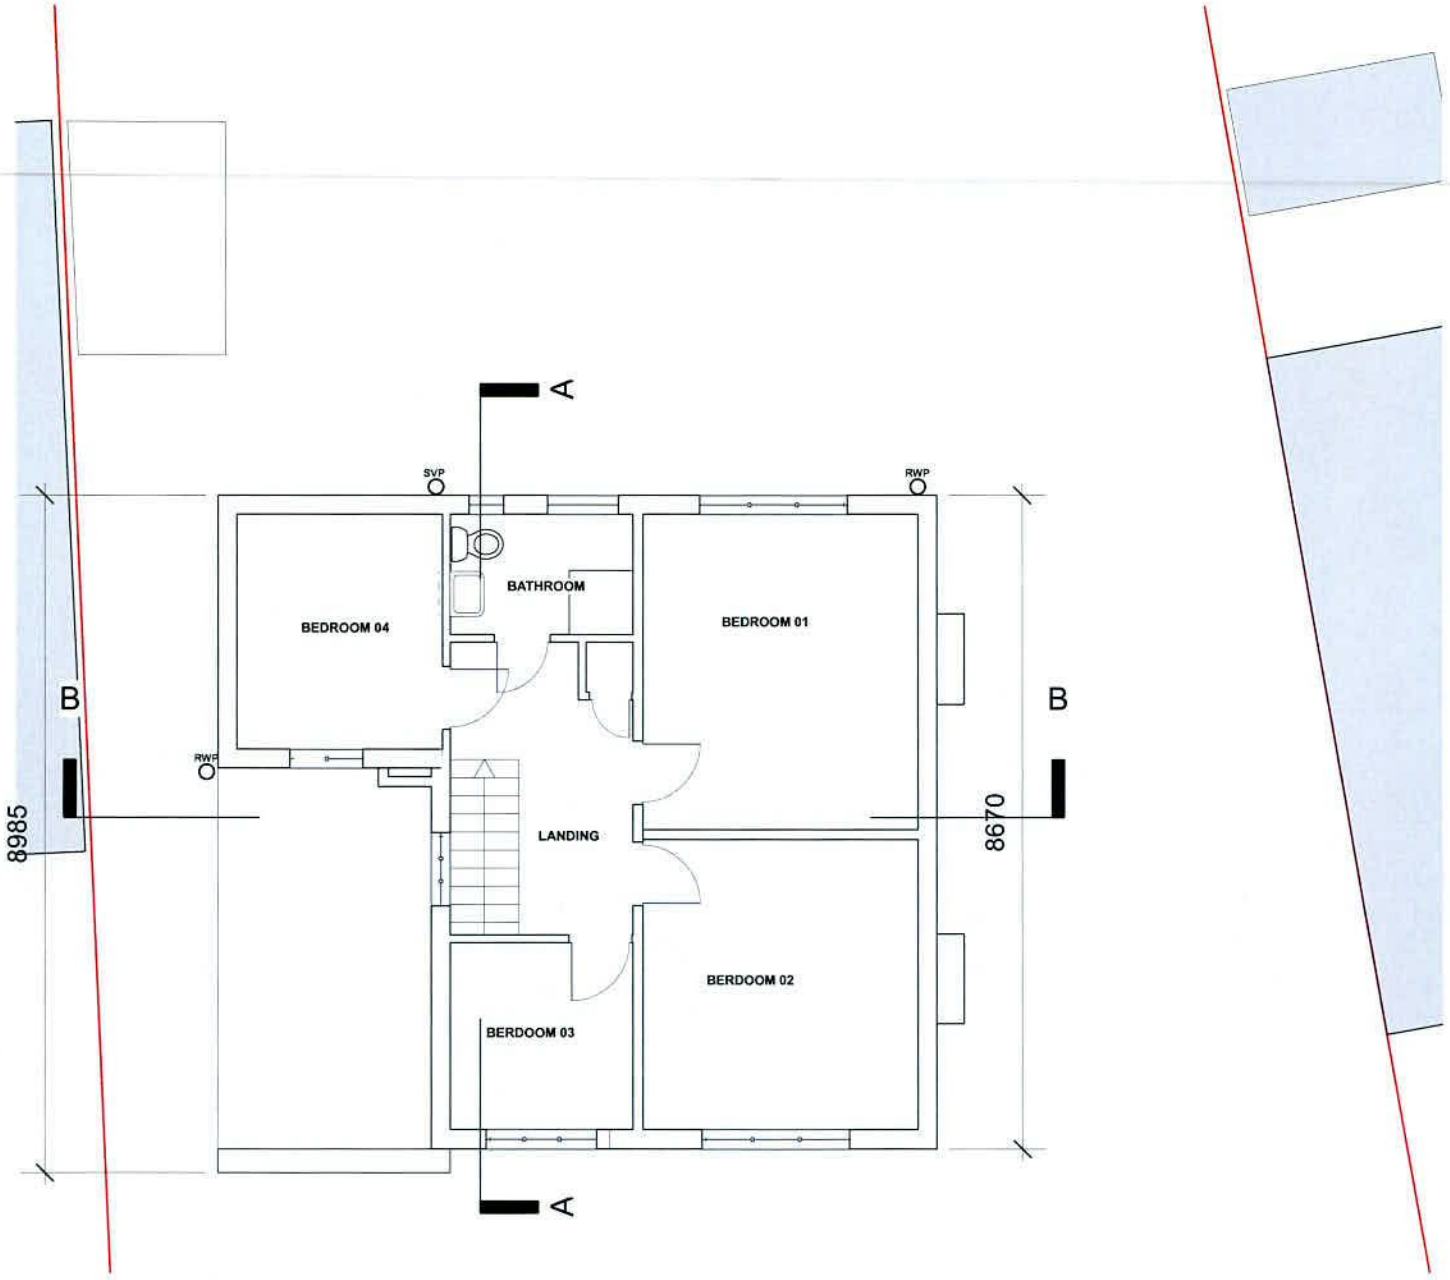

2 Existing First Floor Plan
Scale: 1:100

N

	REV	DATE	NOTE

KELLIHER MILLER ARCHITECTS

10 BLESSINGTON COURT DUBLIN 7
T: 00 353 1 8309582 E: info@kmarch.ie

Status: SURVEY

PROJECT
Alteration and Extension to 82 Pinewood Park, Rathfarnham, D14 K602

DRAWING
Existing Ground and First Floor Plans

DRAWN BY	CHECKED BY	DATE	SCALE	AMENDED on	BY	DRG. NO.	AMENDMENT
BL	BL	March 2022	1:100			2206-S-001	

THIS DRAWING IS COPYRIGHT. DO NOT SCALE. USE FIGURED DIMENSIONS ONLY