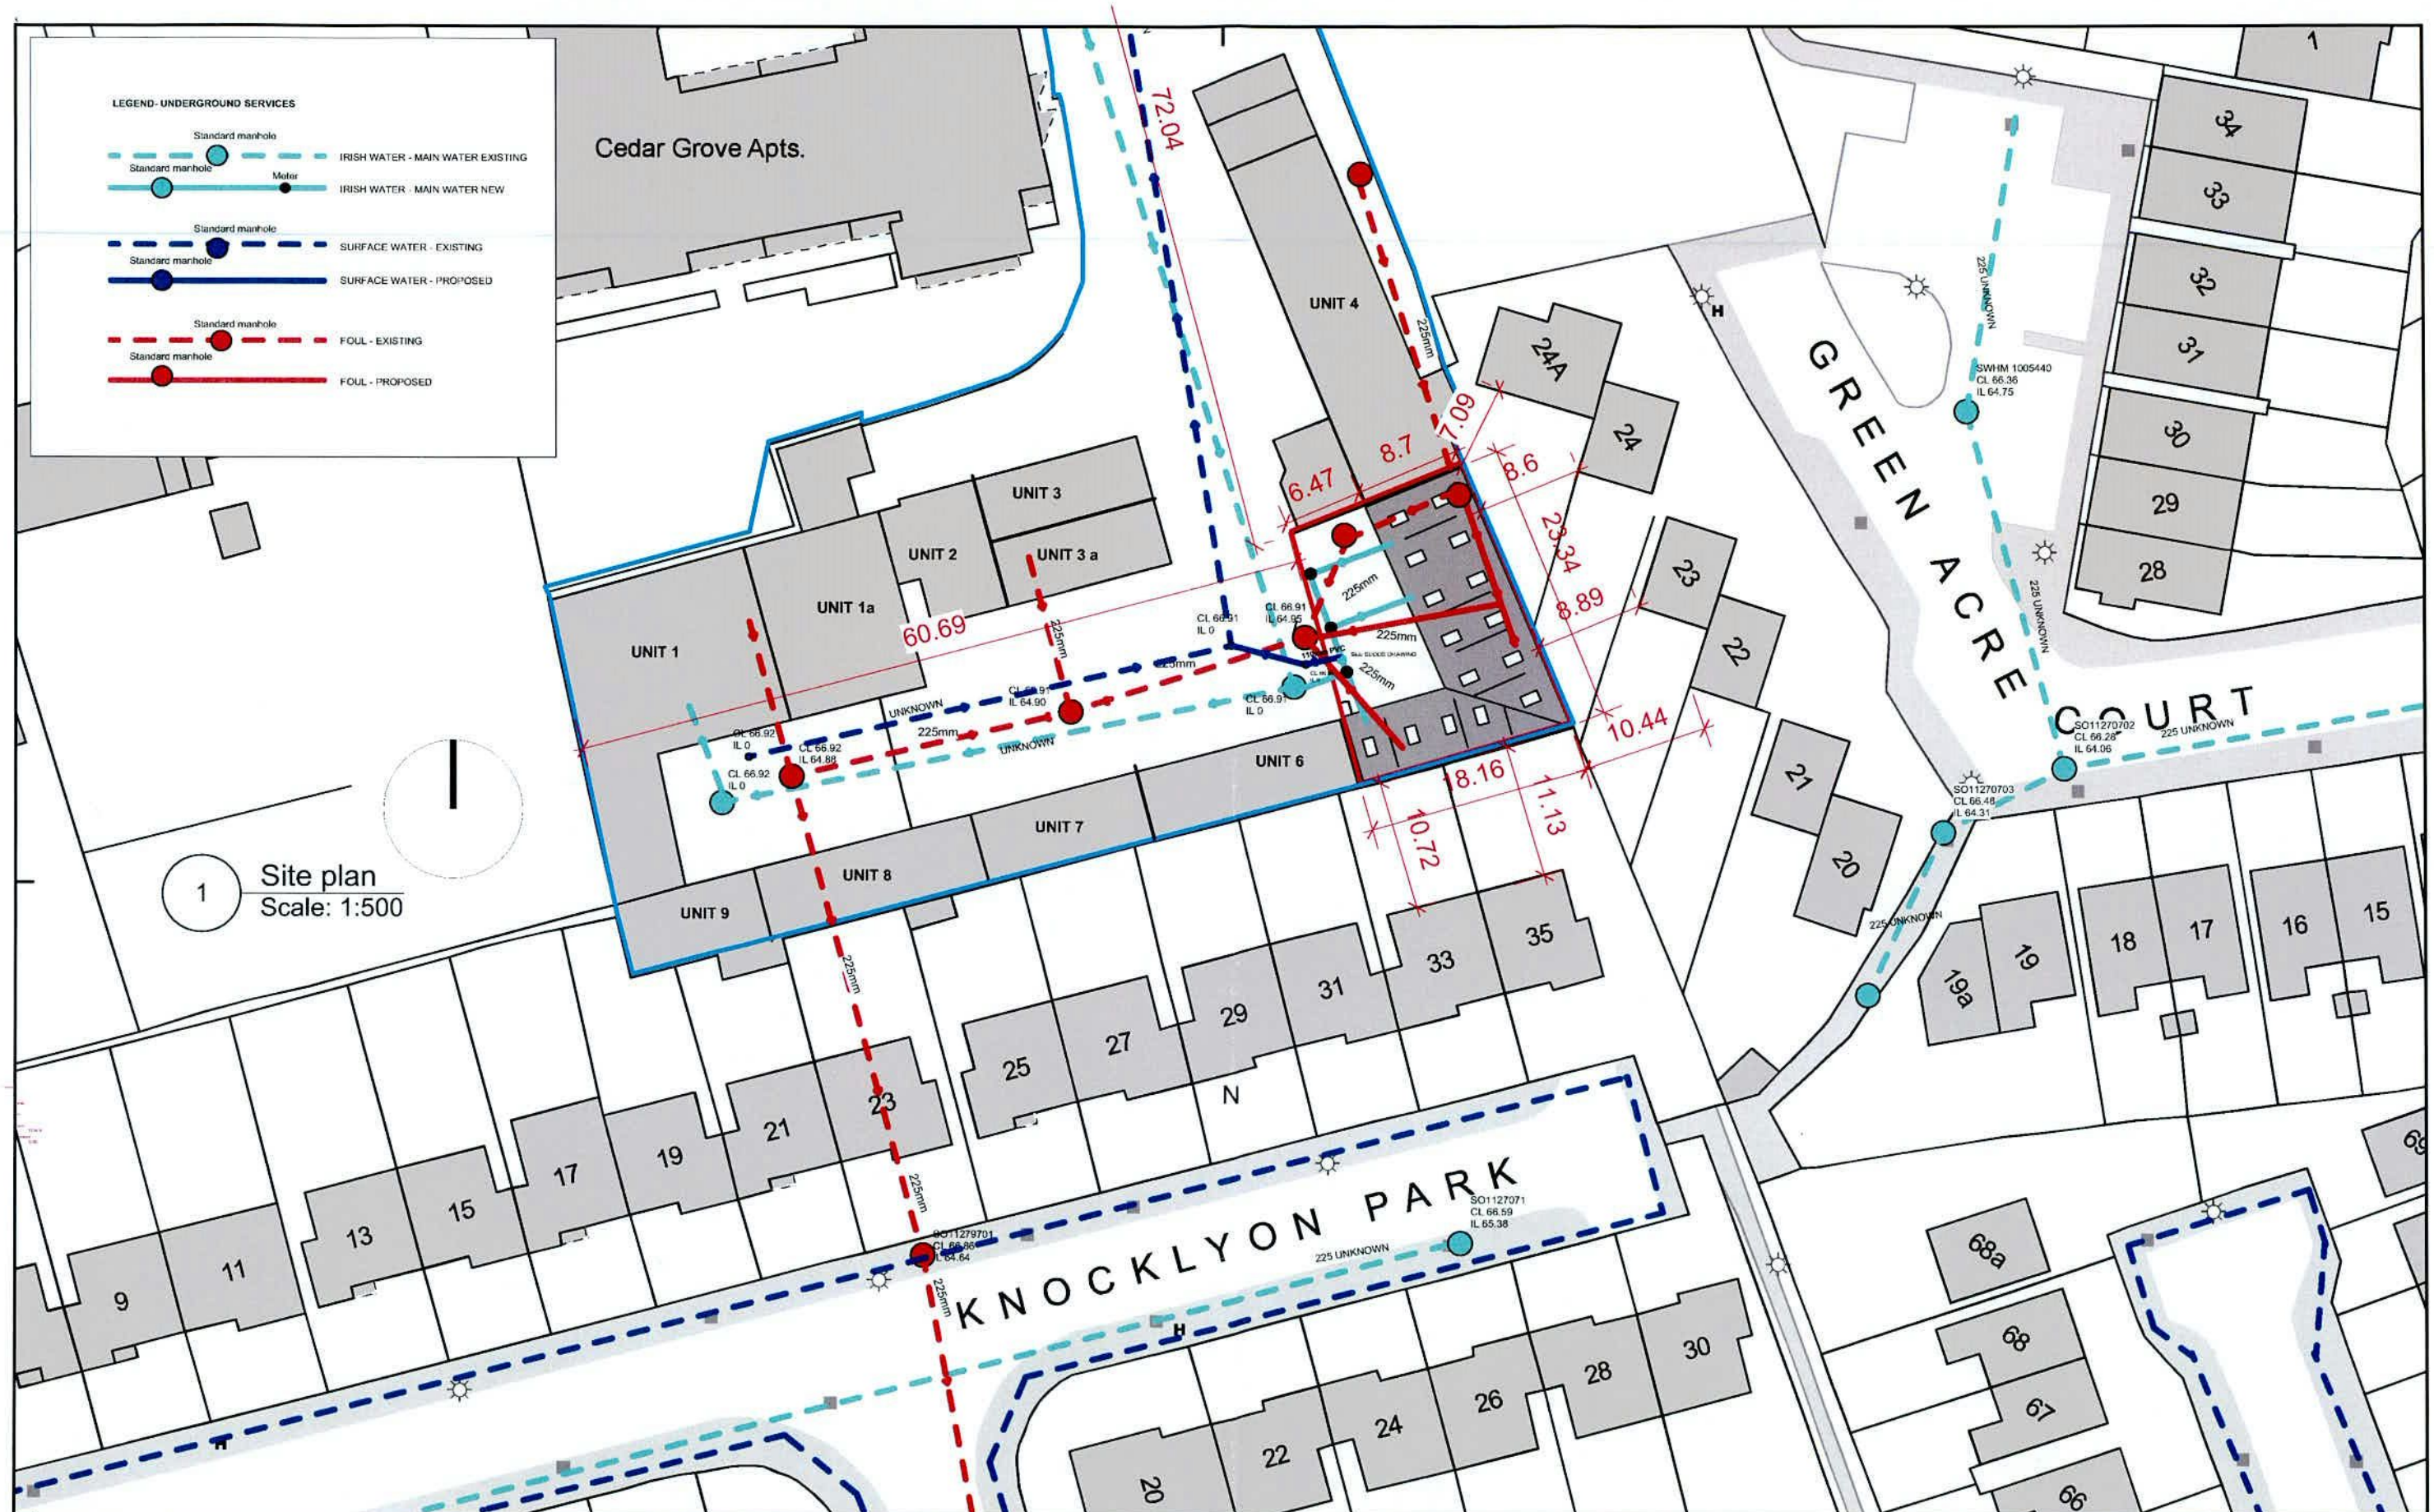

Notes

This drawing and designs remains copyright to Gilna Architecture - all rights reserved.
All Dimensions to be checked on site.
No Dimensions to be scaled from the drawing.
All Discrepancies to be notified to the Architect.
All Work to be carried out in accordance with the Building Regulations and Relevant Codes of Practice.
All dimensions to face of blockwork unless otherwise noted. This drawing to be read in conjunction with specification and consultants drawing.

GILNA Architecture
FUMBALLY EXCHANGE
ARGUS HOUSE, BLACKPITTS
DUBLIN 8
086 8044772
info@gilna.com

Drawing Code	PLANNING		Client	PINEVIEW	PROJECT No 2033
					SCALE 1;500
			Project	Units 6a,b,c Pineview	ISSUE DATE: JULY
				Firhouse Road, Knocklyon,	STATUS PLANNING
Revision		JULY	Title	SITE PLAN	Drawing No. 2033-02B 2 of 2 (Revision)
Revision		ISSUE DATE			