1 AI_03 **FAR RIGHT:** EXISTING FRONT ELEVATION
Scale 1:100 at A3

2 AI_03 **BELOW:** PROPOSED FRONT ELEVATION
Scale 1:50 at A3

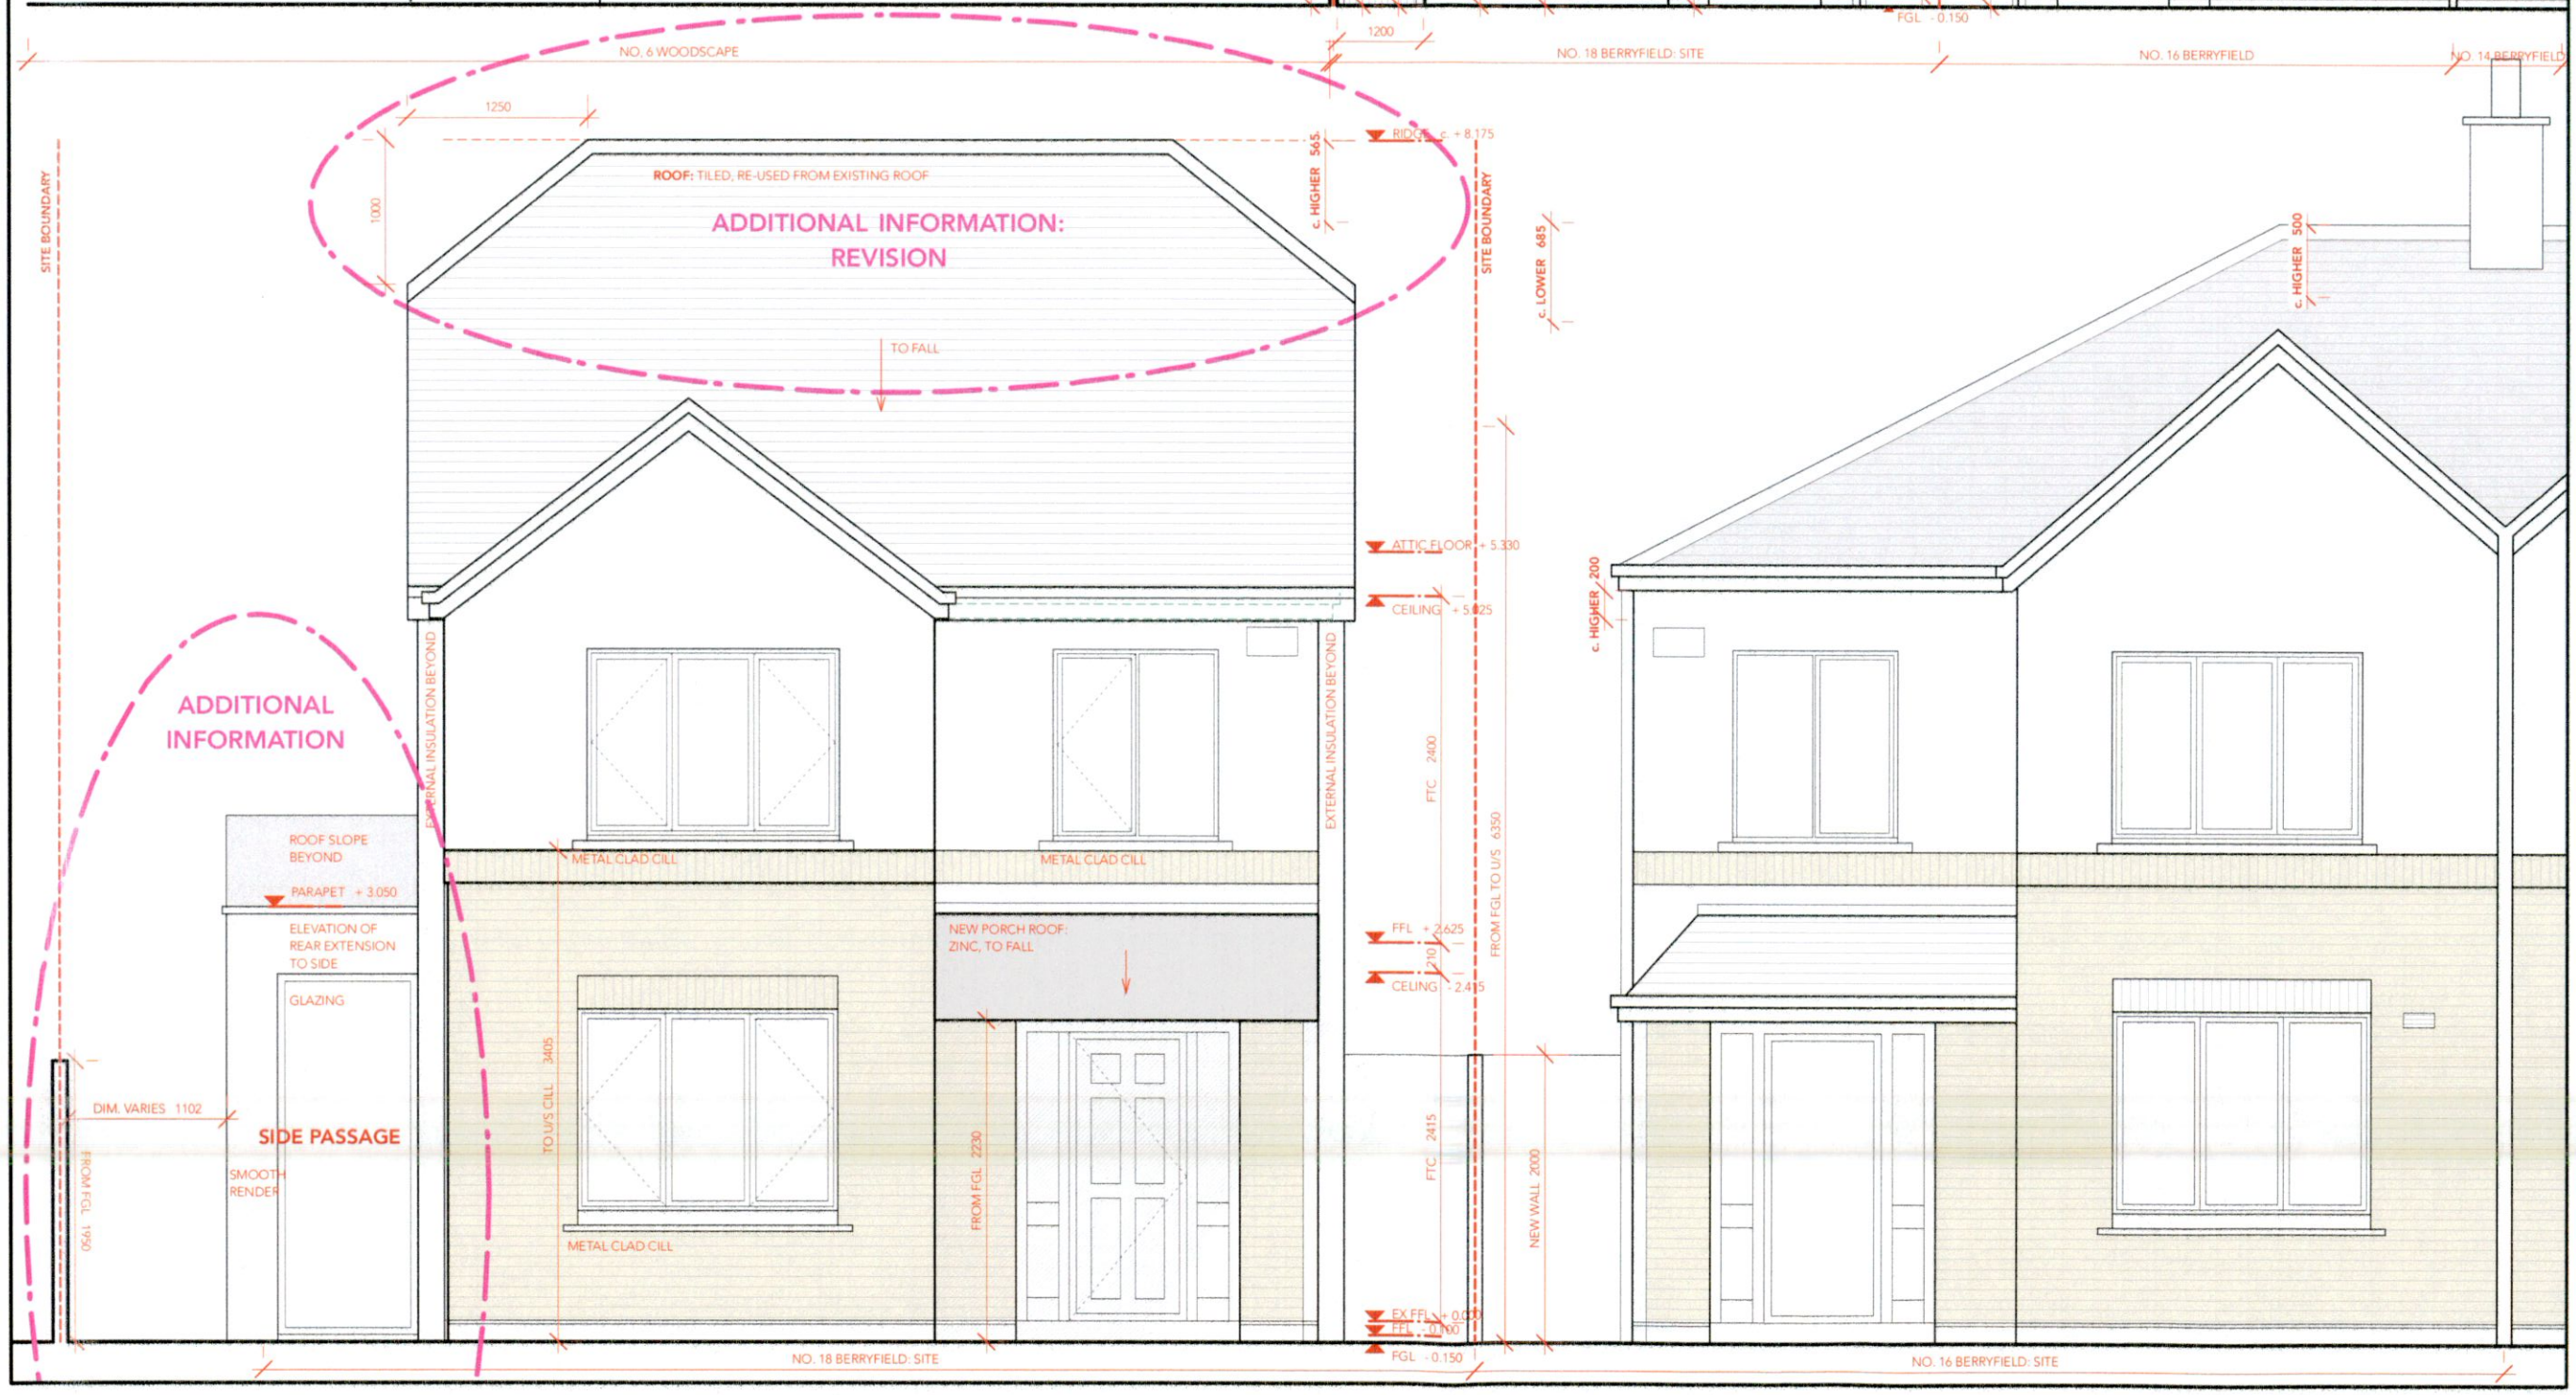

NOTES

ALL DIMENSIONS (MILLIMETRES) AND LEVELS (METRES) ARE TO BE CHECKED ON SITE PRIOR TO THE COMMENCEMENT OF WORK. DRAWINGS ARE NOT TO BE SCALED; USE ONLY FIGURED DIMENSIONS

LEVELS SHOWN ON GENERAL ARRANGEMENT PLANS, ELEVATIONS AND SECTIONS ARE BASED ON THE CURRENT GROUND FINISHED FLOOR LEVEL

ALL DRAWINGS ARE COPYRIGHT OF STEPHEN MULHALL, MRIAI ARCHITECT 2022 / 2023.

LEGENDS

RIAI	Registered Architect	Architect Accredited in Conservation	PSDP Accreditation
	2022	G3	P

RIAI Practice Member 2022

Note
These drawings are NOT Construction Drawings.

Check Site Dimensions: do not scale off drawings.

Use figured dimensions only.

Notify Architect of any discrepancies.

All works to comply with current Building Regulations.

Copyright reserve of Stephen Mulhall Architect t/a nineteeneighty.

PLANNING:
ADDITIONAL INFORMATION
2022.07

ISSUE	AMENDMENTS	DATE

STEPHEN MULHALL
DIP. ARCH M.ARCH MRIAI
M 087 927 3932 T 01 45 40030
E. stephen@nineteeneighty.ie

CLIENTS
VIOREL AND NATALIA RUSSULEAC

BUILDER

STRUCTURAL ENGINEER

HYDRAULIC ENGINEER / FIRE SERVICE

MECHANICAL/ ELECTRICAL ENGINEERS

BUILDING CONTROL AUTHORITY
SOUTH DUBLIN COUNTY COUNCIL

LANDSCAPE ARCHITECTS

QUANTITY SURVEYOR

BCA CONSULTANT

PROJECT TITLE
18 BERRYFIELD,
FINNSTOWN PRIORY

DRAWING TITLE
PLANNING ADDITIONAL INFORMATION:
EXISTING / PROPOSED FRONT ELEVATION

DATE 2022.07	
DRAWN SM	
SCALE 1:50 /1:100 AT A3	
STATUS PL: AI	DWG NO. 071_AI_03

LEFT:
1 / AI_04 — EXISTING REAR ELEVATION
Scale 1:100 at A3

BELOW:
2 / AI_04 — PROPOSED REAR ELEVATION
Scale 1:50 at A3

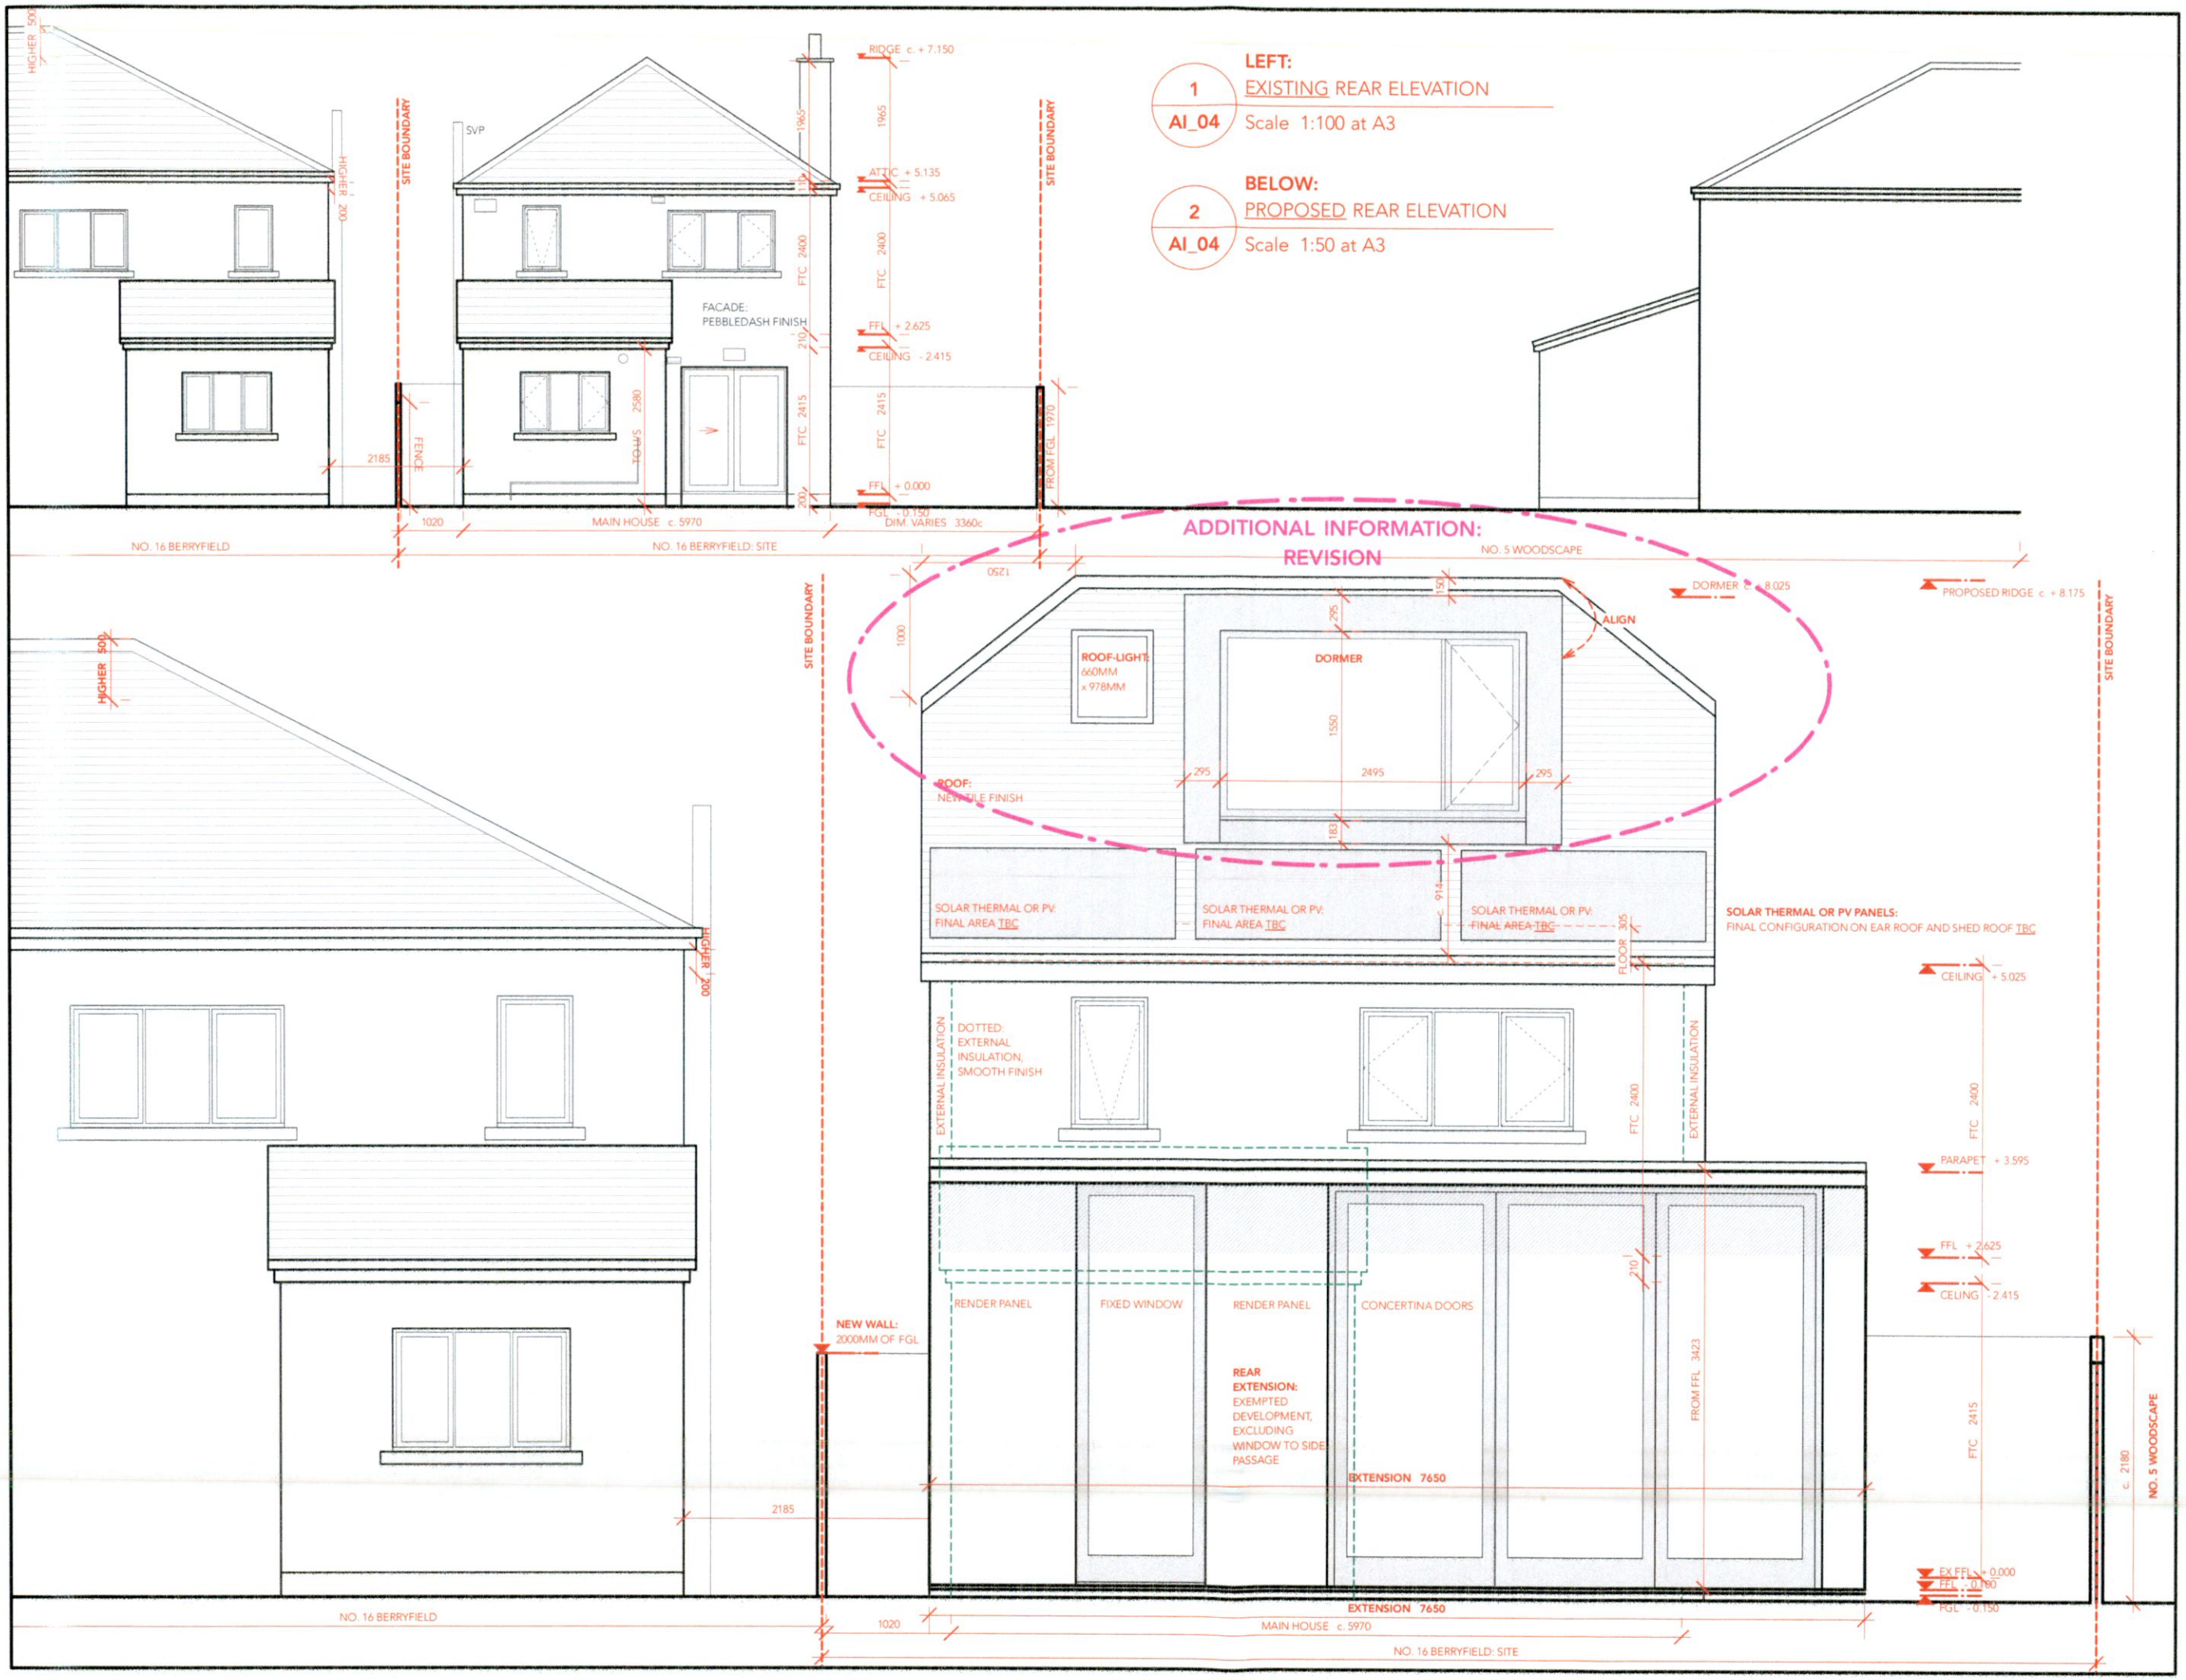

NOTES

ALL DIMENSIONS (MILLIMETRES) AND LEVELS (METRES) ARE TO BE CHECKED ON SITE PRIOR TO THE COMMENCEMENT OF WORK. DRAWINGS ARE NOT TO BE SCALED; USE ONLY FIGURED DIMENSIONS

LEVELS SHOWN ON GENERAL ARRANGEMENT PLANS, ELEVATIONS AND SECTIONS ARE BASED ON THE CURRENT GROUND FINISHED FLOOR LEVEL

ALL DRAWINGS ARE COPYRIGHT OF STEPHEN MULHALL, MRIAI ARCHITECT 2022 / 2023

LEGENDS

RIAI	Registered Architect	Architect Accredited in Conservation	PSDP Accreditation
	2022	G3	P

RIAI Practice Member 2022

Note
These drawings are NOT Construction Drawings.

Check Site Dimensions: do not scale off drawings.

Use figured dimensions only.

Notify Architect of any discrepancies.

All works to comply with current Building Regulations.

Copyright reserve of Stephen Mulhall Architect t/a nineteeneighty.

PLANNING:
ADDITIONAL INFORMATION
2022.07

ISSUE	AMENDMENTS	DATE

STEPHEN MULHALL
DIP. ARCH M.ARCH MRIAI
M 087 927 3932 T 01 45 40030
E stephen@nineteeneightyie

CLIENTS
VIOREL AND NATALIA RUSSULEAC

BUILDER

STRUCTURAL ENGINEER

HYDRAULIC ENGINEER / FIRE SERVICE

MECHANICAL/ ELECTRICAL ENGINEERS

BUILDING CONTROL AUTHORITY
SOUTH DUBLIN COUNTY COUNCIL

LANDSCAPE ARCHITECTS

QUANTITY SURVEYOR

BCA CONSULTANT

PROJECT TITLE
18 BERRYFIELD,
FINNSTOWN PRIORY

DRAWING TITLE
PLANNING ADDITIONAL INFORMATION:
EXISTING / PROPOSED REAR ELEVATION

DATE 2022.07	
DRAWN SM	
SCALE 1:50 AT A3	
STATUS PL: AI	DWG NO. 071_AI_04