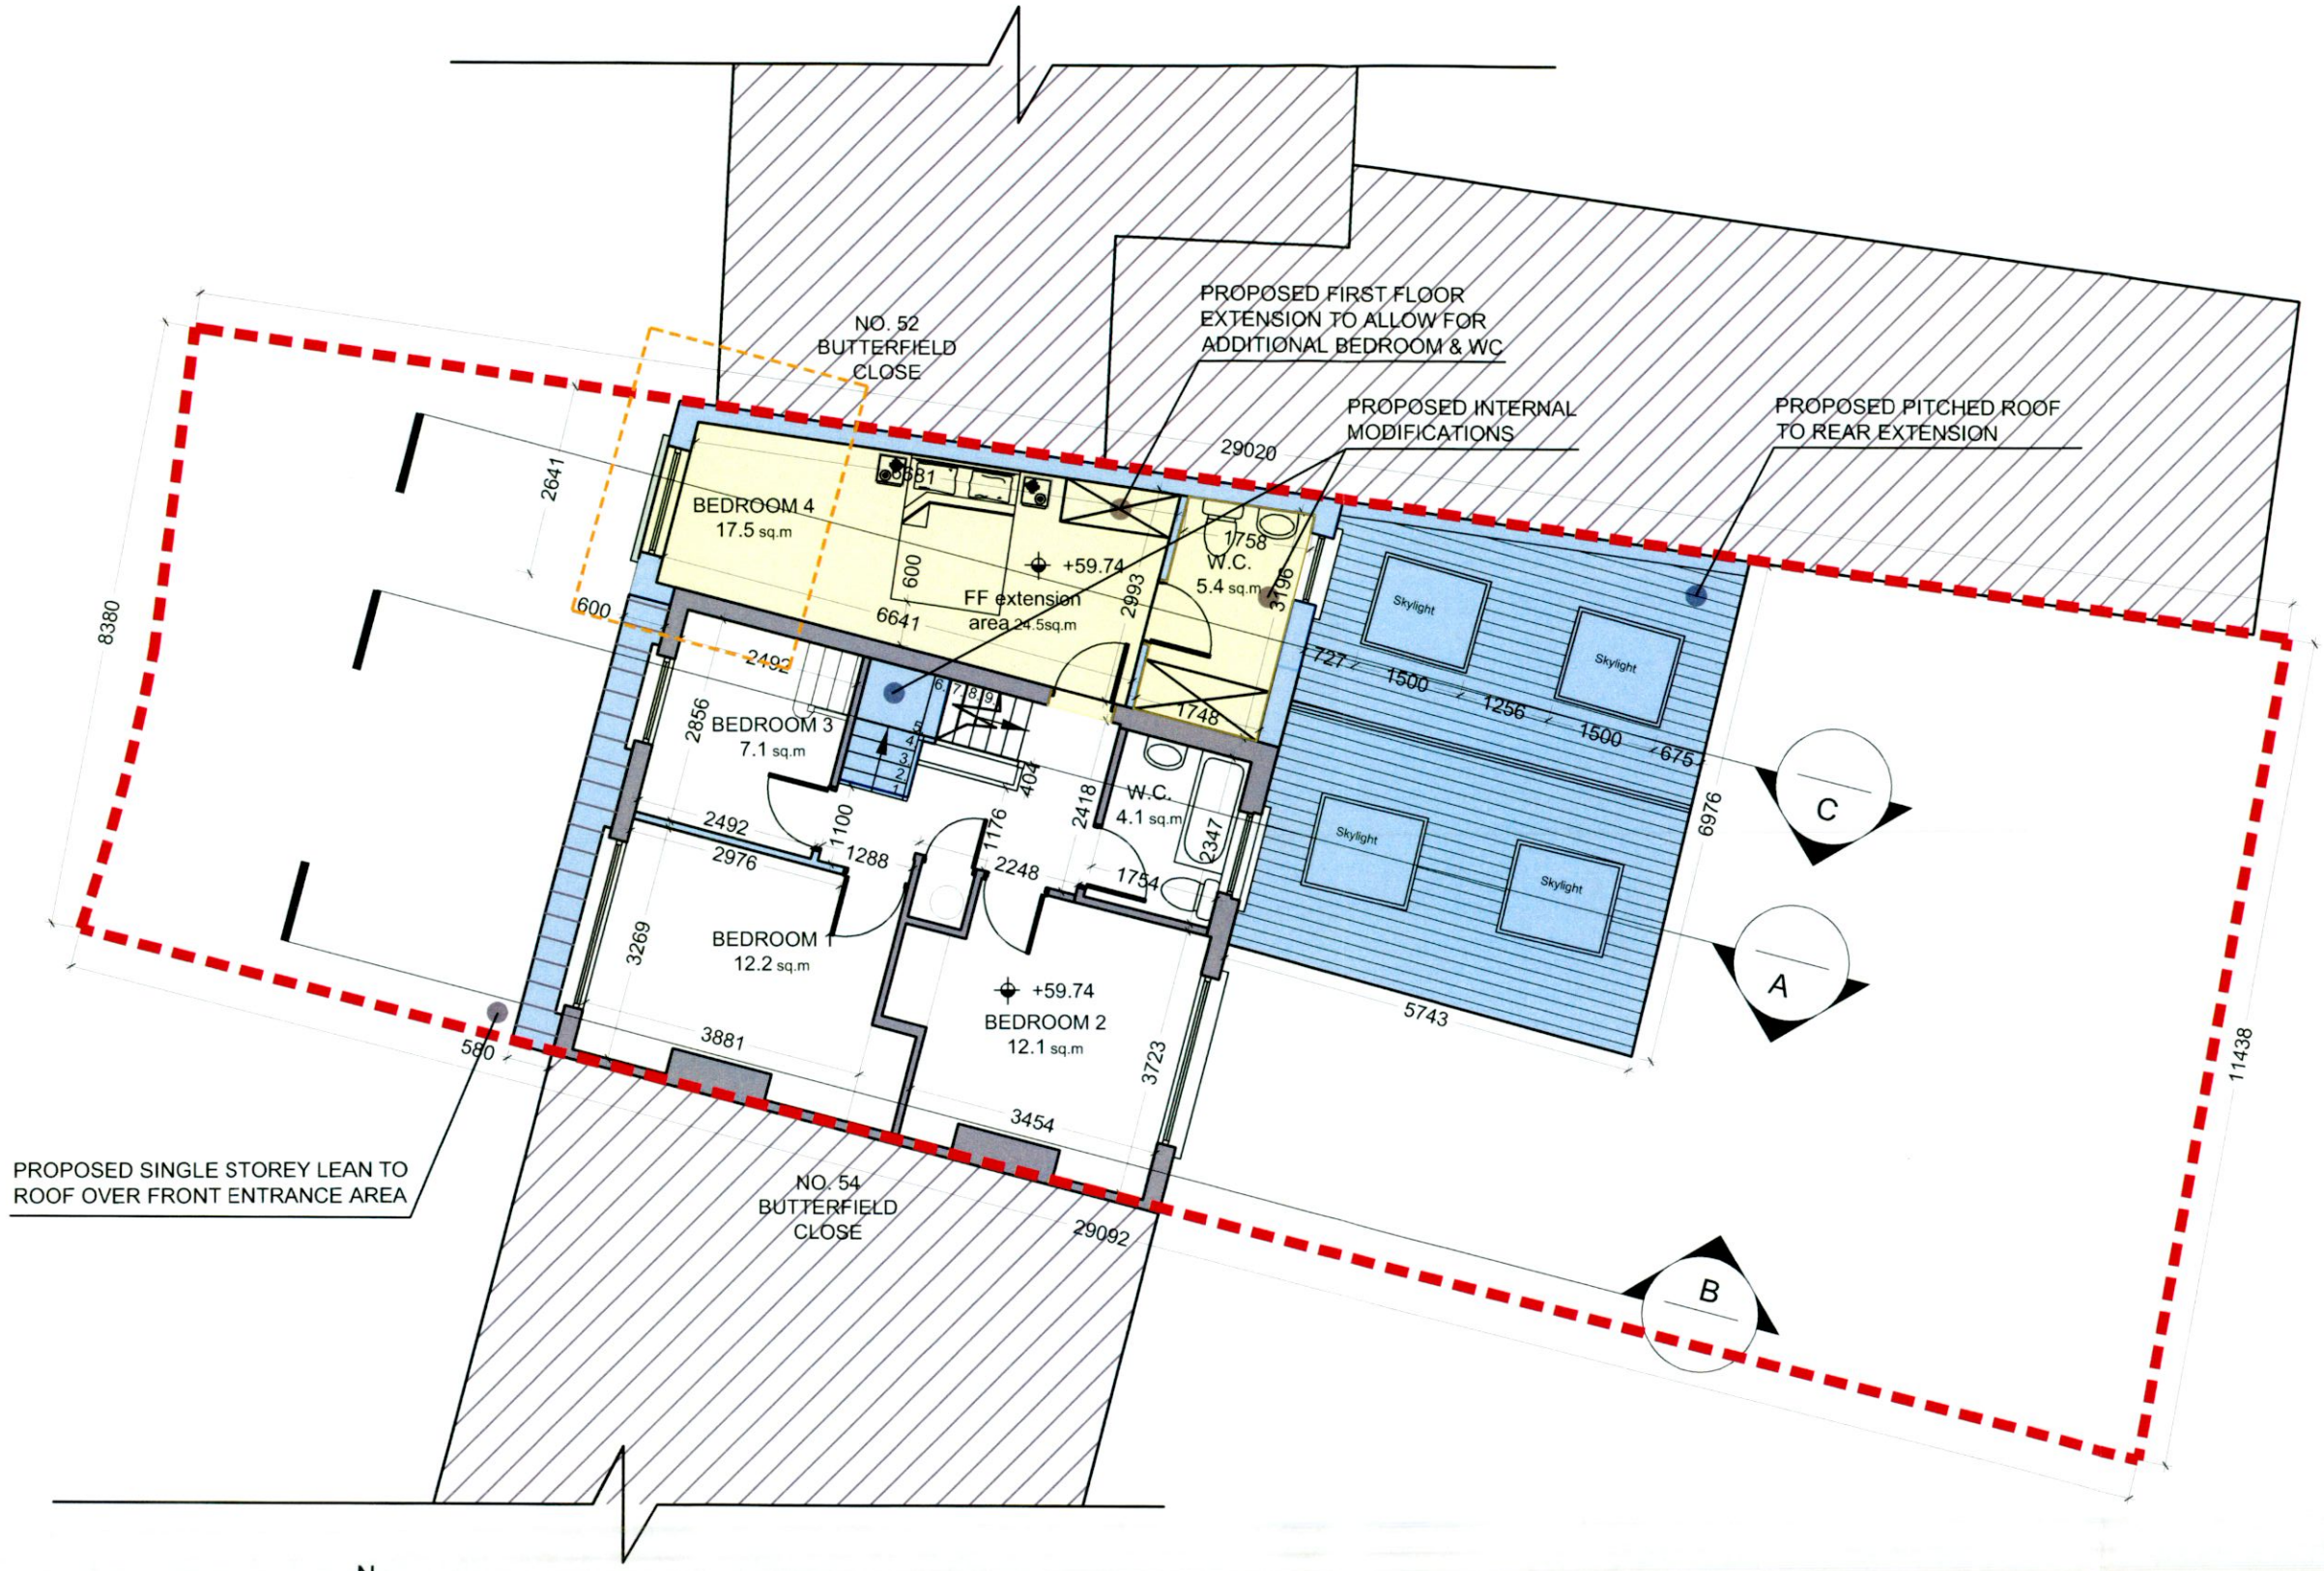

PROPOSED FIRST FLOOR PLAN
1:100

NOTES:

SITE BOUNDARY

EXISTING BUILDING

EXISTING STRUCTURE TO BE RETAINED

PROPOSED NEW WALLS

PROPOSED EXTENSION

FF EXTENSION AREA	24.5 SQM
TOTAL EXTENSION AREA	89.24 SQM

REV	DATE	DRN	NOTES

DO NOT SCALE FROM THIS DRAWING. USE FIGURED DIMENSIONS IN ALL CASES.
VERIFY DIMENSIONS ON SITE AND REPORT ANY DISCREPANCIES TO THE ARCHITECTS IMMEDIATELY
THIS DRAWING TO BE READ IN CONJUNCTION WITH THE ARCHITECTS SPECIFICATION.
THIS DRAWING IS COPYRIGHT AND MAY ONLY BE REPRODUCED WITH THE ARCHITECTS PERMISSION.

CDP Architecture
Designers - Planning - Interiors - Project Management
4, The Mall, Main Street,
Lucan Village, Co. Dublin.
K78 V9R6
T: 01 6214498
E: info@cdparchitecture.ie
W: www.cdp-architecture.com

FURTHER INFORMATION

JOB
PROPOSED EXTENSION AT
No. 53 BUTTERFIELD CLOSE EXTENSION
RATHFARNHAM, DUBLIN 14

DATE
JULY 2022

CLIENT
ROISIN & CHRIS CADDEN

DRN
PC

DRAWING TITLE
PROPOSED FIRST FLOOR PLAN

SCALE
1:100 @ A3

CHECKED
PT

JOB NUMBER	DRAWING NUMBER	REVISION
2021_149	11.1.201	