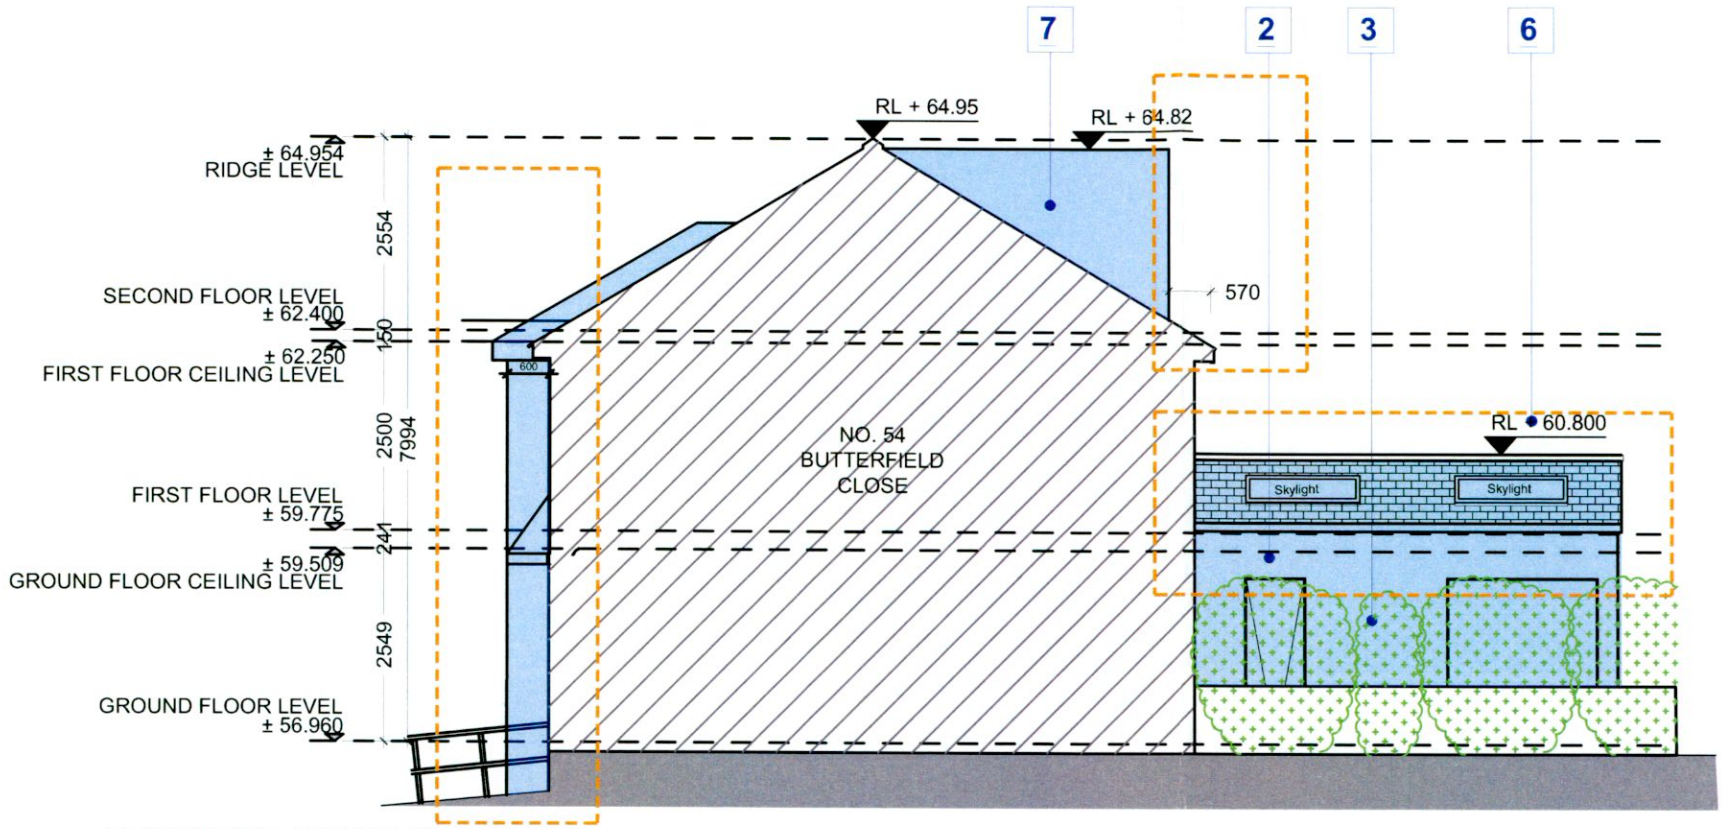

PROPOSED SOUTH ELEVATION
1:100

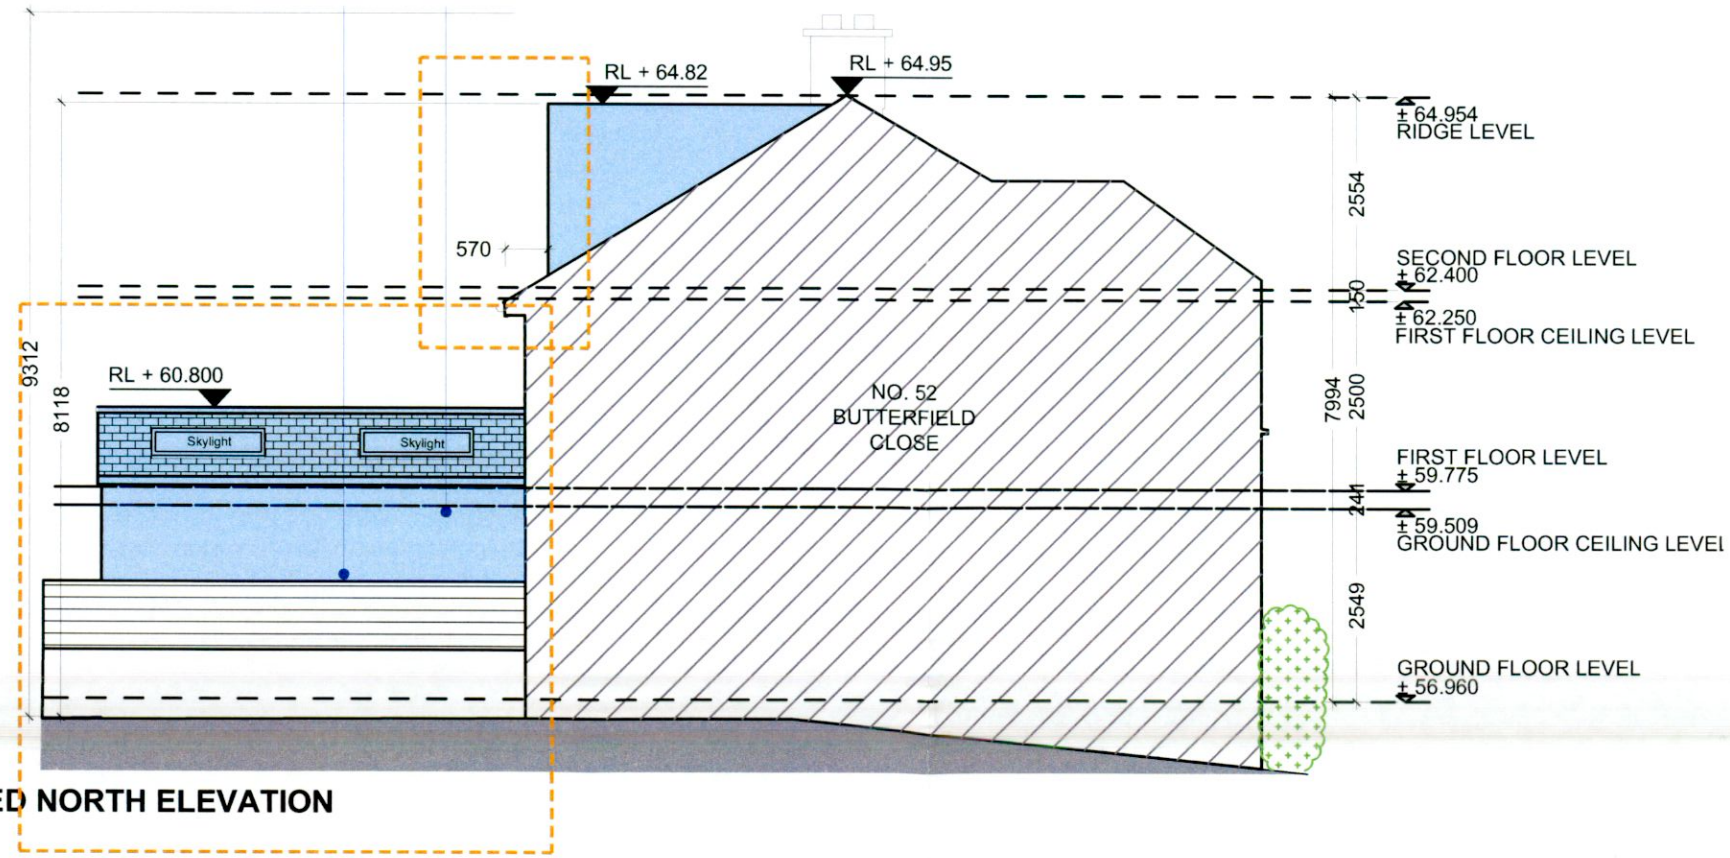

PROPOSED NORTH ELEVATION
1:100

NOTES:

EXISTING BUILDING

EXISTING STRUCTURE TO BE RETAINED

PROPOSED NEW WALLS

SITE BOUNDARY

HEDGING

MATERIALS:

1 GARAGE DOORS TO MATCH EXISTING

2 RENDER TO MATCH EXISTING

3 WINDOW TO MATCH EXISTING

4 ROOF TILES TO MATCH EXISTING

5 ROOFLIGHT

6 ROOF TILES TO MATCH EXISTING

7 PRESSED METAL ALU CLAD DORMER

REV	DATE	DRN	NOTES

DO NOT SCALE FROM THIS DRAWING. USE FIGURED DIMENSIONS IN ALL CASES
VERIFY DIMENSIONS ON SITE AND REPORT ANY DISCREPANCIES TO THE ARCHITECTS IMMEDIATELY
THIS DRAWING TO BE READ IN CONJUNCTION WITH THE ARCHITECTS SPECIFICATION
THIS DRAWING IS COPYRIGHT AND MAY ONLY BE REPRODUCED WITH THE ARCHITECTS PERMISSION ©

CDP Architecture
Designers - Planning - Interiors - Project Management
4, The Mall, Main Street, Lucan Village, Co. Dublin, K78 V9R6
T: 01 6214498
E: info@cdparchitecture.ie
W: www.cdp-architecture.com

FURTHER INFORMATION

JOB
PROPOSED EXTENSION AT
No. 53 BUTTERFIELD CLOSE EXTENSION
RATHFARNHAM, DUBLIN 14

DATE
JULY 2022

CLIENT
ROISIN & CHRIS CADDEN

DRN
PC

SCALE
1:100 @ A3

DRAWING TITLE
PROPOSED NORTH & SOUTH ELEVATIONS

CHECKED
PT

JOB NUMBER	DRAWING NUMBER	REVISION
2021_149	11.1.206	