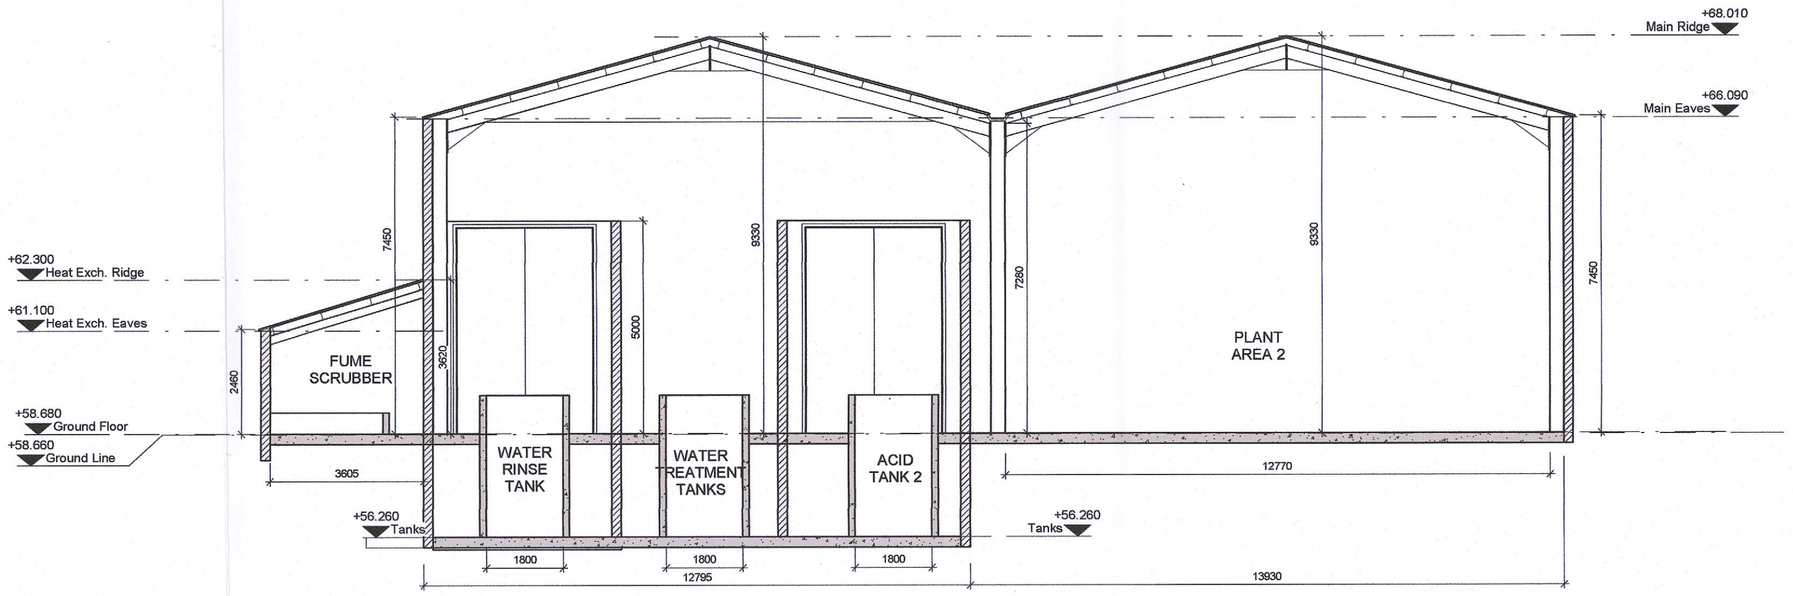

1 Section A-A
305 SCALE: 1 : 100

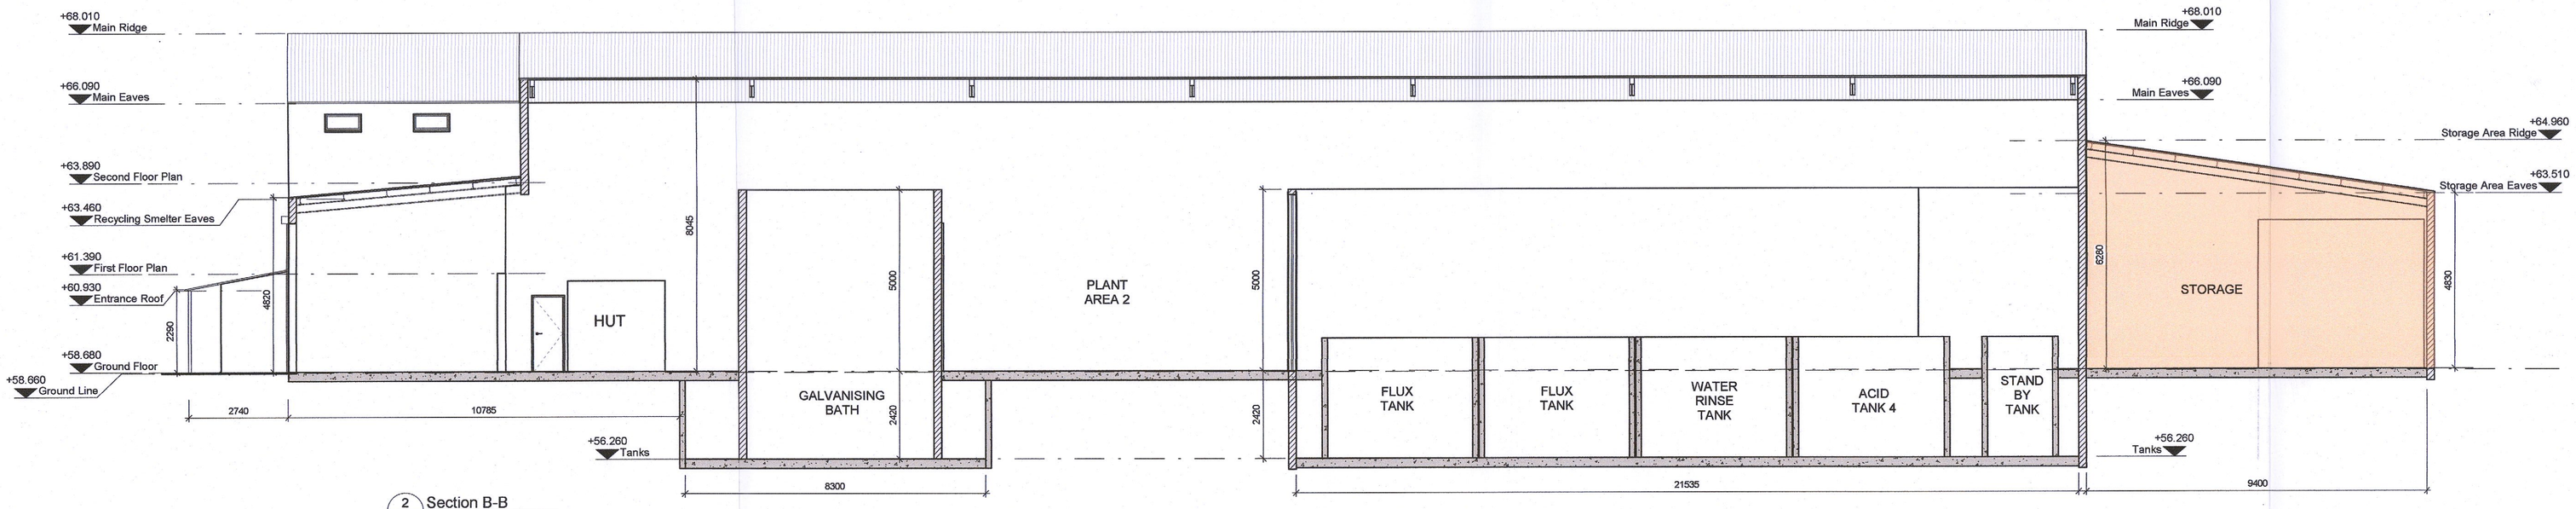

2 Section B-B
305 SCALE: 1 : 100

GENERAL NOTES

- WORK TO FIGURED DIMENSIONS ONLY.
- DO NOT SCALE FROM DRAWING UNLESS OTHERWISE INSTRUCTED.
- ELECTRONIC PDF FILES TAKE PRECEDENCE - AUTOCAD OR REVIT FILES ARE PROVIDED FOR INFORMATION AND BACKGROUND USE ONLY.
- ALL DIMENSIONS TO BE CHECKED ON SITE. ANY DISCREPANCIES TO BE REPORTED TO THE ARCHITECT PRIOR TO CONSTRUCTION.
- INFORMATION ON LARGE SCALE DRAWINGS / DETAILS WILL TYPICALLY SUPERCEDE GENERAL ARRANGEMENT DRAWINGS.
- DRAWING TO BE READ IN CONJUNCTION WITH THE RELEVANT CONSULTANT'S DRAWINGS AND ANY DISCREPANCIES REPORTED.

LEGEND:

AREA FOR RETENTION PERMISSION

DATE	NO.	DESCRIPTION	By
05/04/2022	2	ISSUED FOR PLANNING	KD
30/03/2022	1	ISSUED FOR COMMENT	KD

ISSUED FOR:
Comment

Arthur Gibney & Partners
ARCHITECTURE
5 Rosemount Terrace,
Dundrum Road,
Dundrum,
Dublin 14.
T: +353 1 478 4300
E: info@agparchitects.ie
W: www.agparchitects.ie

CLIENT:
GALCO STEEL Ltd.

SCALE:	DRAWN BY:	CHECKED BY:
1 : 100 @A1	K. Doyle	K. Tansey

PROJECT:
Galco House, Ballymount Rd Lower, Walkinstown, Dublin 12

DRAWING TITLE:
SECTIONS

PROJ NO:	DRG NO:	PHASE:	PURPOSE:	REV:
22.09	305	P	P3	2