A0

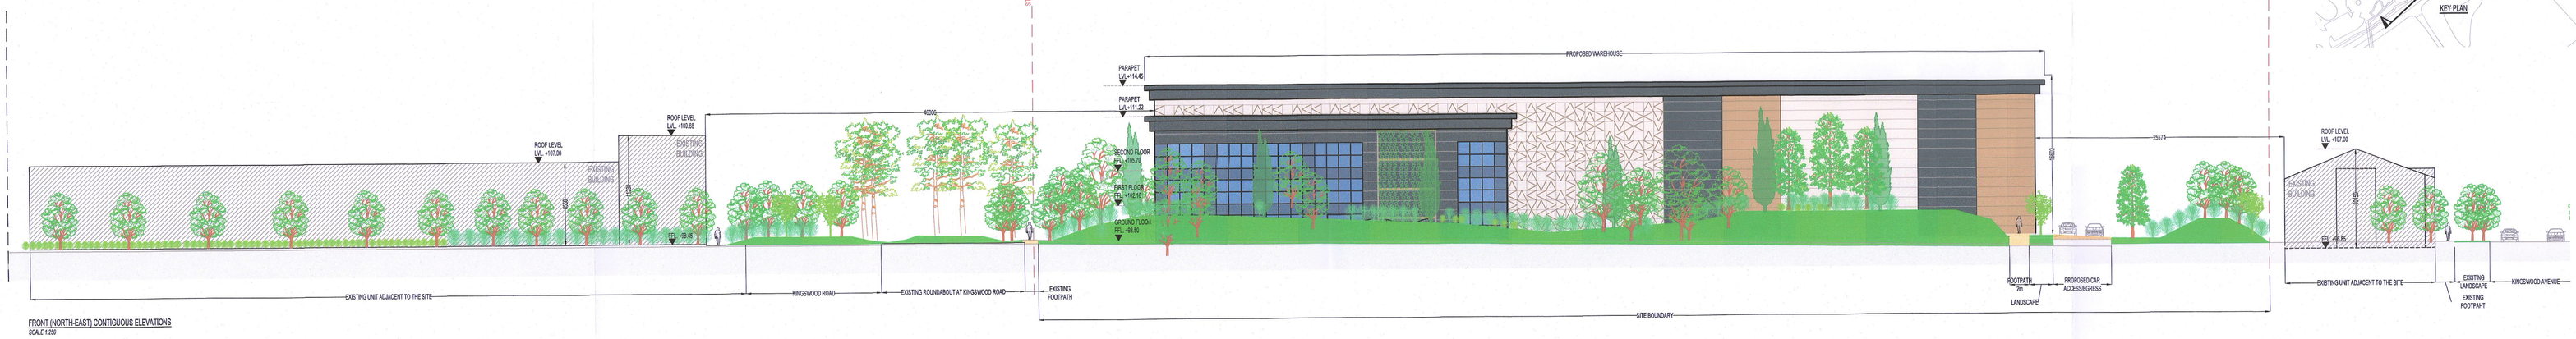

FRONT (NORTH-EAST) CONTIGUOUS ELEVATIONS
SCALE 1:250

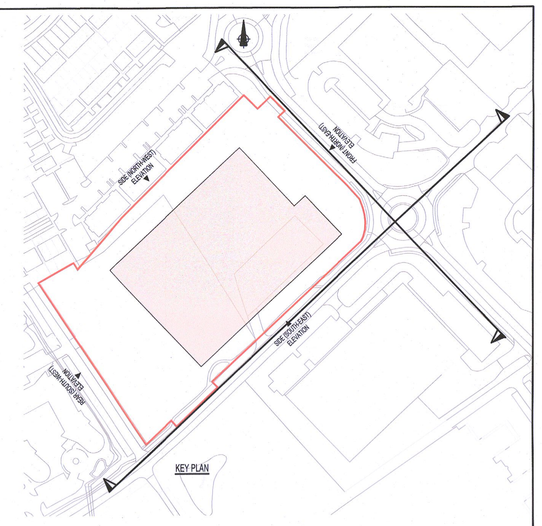

PART OF SIDE (SOUTH-EAST) CONTIGUOUS ELEVATIONS
SCALE 1:250

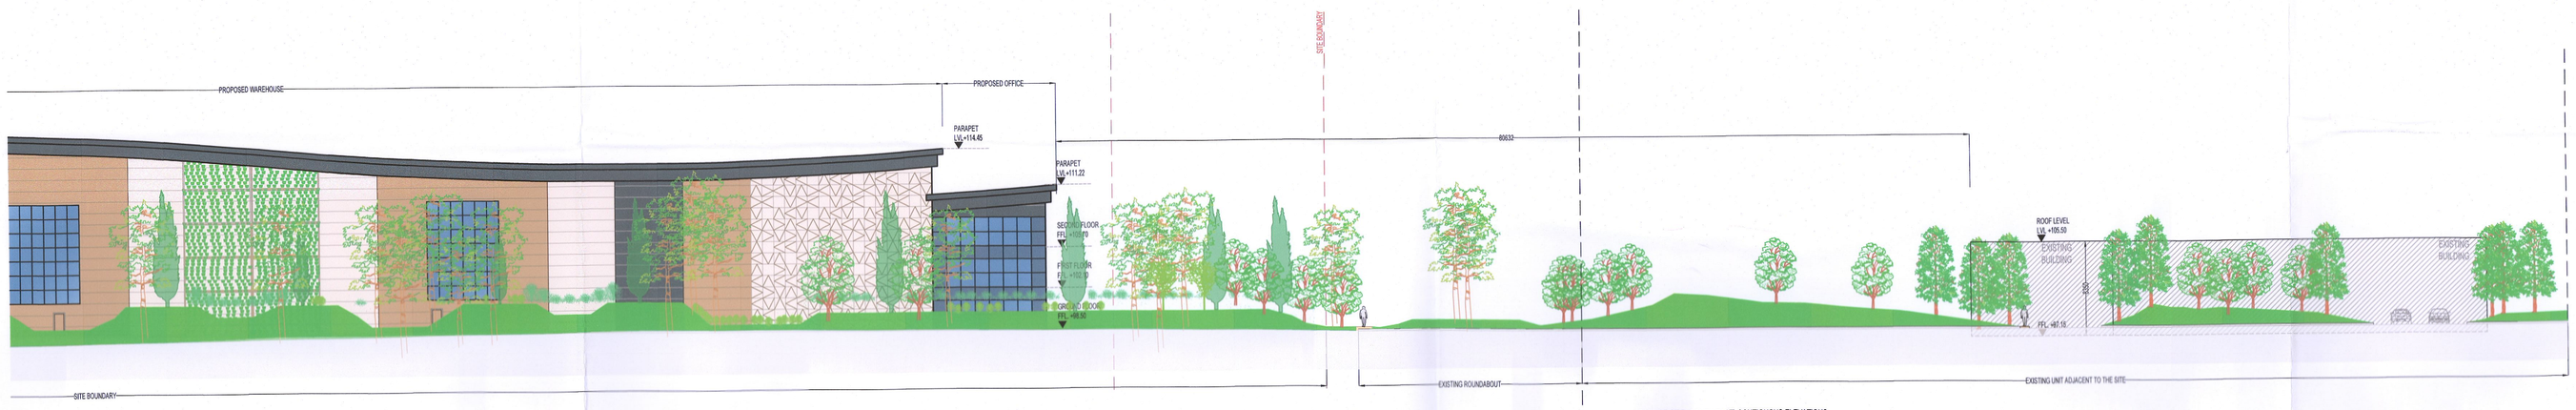

PART OF SIDE (SOUTH-EAST) CONTIGUOUS ELEVATIONS
SCALE 1:250

Rev	Date	By	Chk	App.	Revision
PL1	29/06/22	GS	PK	PK	ISSUED FOR PLANNING

Drawing Status
PLANNING

Job Title
WAREHOUSE DEVELOPMENT AT
KINGSWOOD ROAD,
CITYWEST BUSINESS PARK,
DUBLIN 24, Co. DUBLIN

Drawing Title
CONTIGUOUS ELEVATIONS

Architect/Client
ROCKFACE DEVELOPMENTS LTD.

KAVANAGH BURKE
CONSULTING ENGINEERS
Tel. 01 - 450 0694
Fax. 01 - 426 4340
Email: pkavanagh@kavanaghburke.ie
Unit F3 Calmount Park,
Ballymount,
Dublin 12

Dr.	Checked	Approved
GS	PK	PK

Scales: 1:250 @A0 — Date: MAY 2022

Job No.	Drawing No.	Rev.
D1736	GA-A07	PL1