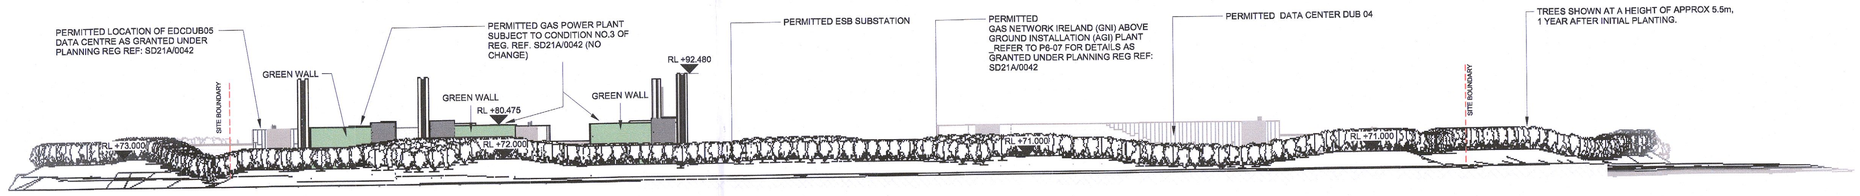

1 CONTEXTUAL ELEVATION 1 SOUTH

SCALE: 1 : 750

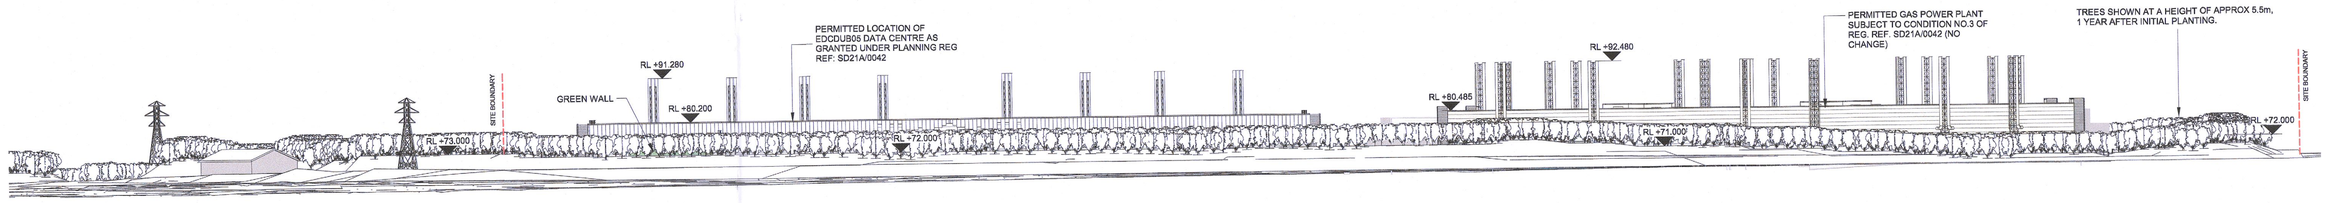

2 CONTEXTUAL ELEVATION 2 WEST

SCALE: 1 : 750

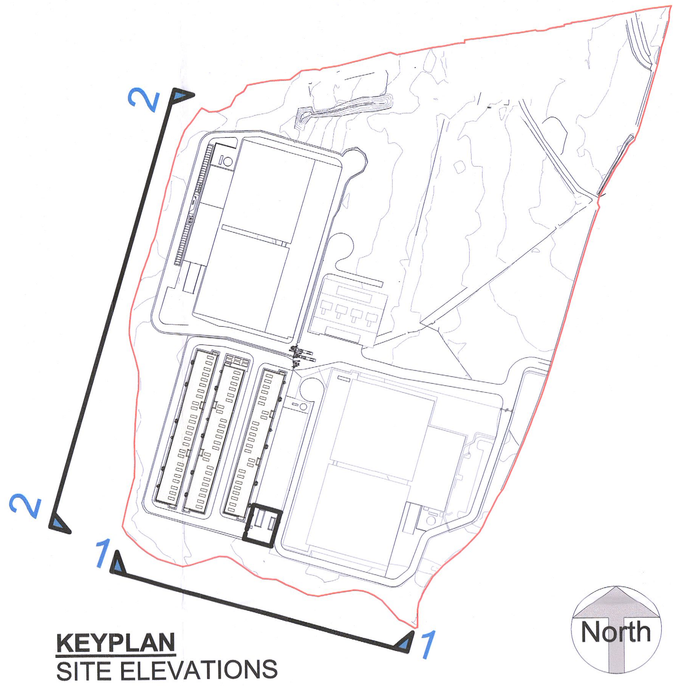

KEYPLAN
SITE ELEVATIONS

ALL DIMENSIONS TO BE CHECKED ON SITE
NO DIMENSIONS TO BE SCALED FROM THIS DRAWING
DRAWING IS TO BE READ IN CONJUNCTION WITH RELEVANT CONSULTANTS DRAWINGS

edgeconnex®

BCEI BURR COMPUTER ENVIRONMENTS, INC
10400 Rodgers Road
Houston, Texas 77070
Phone: 281-374-8644
Fax: 281-374-8992

Henry J Lyons
Architecture + Interiors
henryjlyons.com
+353 1 888 3333
info@henryjlyons.com
51-54 Pearse Street
Dublin D02 KA66

ethos ENGINEERING
Apex Business Centre,
Blackthorn Rd, Sandyford
Industrial Estate,
Sandyford, Co. Dublin
Phone: (01) 293 2220

PINNACLE
CONSULTING ENGINEERS
WOOLVERSTONE HOUSE, 61 BERNERS STREET
LONDON, W1T 3NJ
Tel: 0207 0433410

REV	DATE	DESCRIPTION	CKH	DRN
C01	23/06/2022	ISSUED FOR COND. 3 PLANNING APPL.	JM	JM

STATUS CODE DESCRIPTION
ISSUED FOR PLANNING APPROVAL

CLIENT
EdgeConneX Inc.

PROJECT
EDCDUB05

DRAWING
GAS GEN - PROPOSED CONTEXTUAL ELEVATIONS

PROJECT NUMBER 960801	DATE 06/22/22
SCALE@ A0 As indicated	DRAWN/CHECKED: CDA/ JM

STATUS CODE:	DRAWING NUMBER	REVISION
A1	PP.07	C01

Henry J Lyons
Architecture + Interiors
henryjlyons.com
+353 1 888 3333
info@henryjlyons.com
51-54 Pearse Street
Dublin D02 KA66