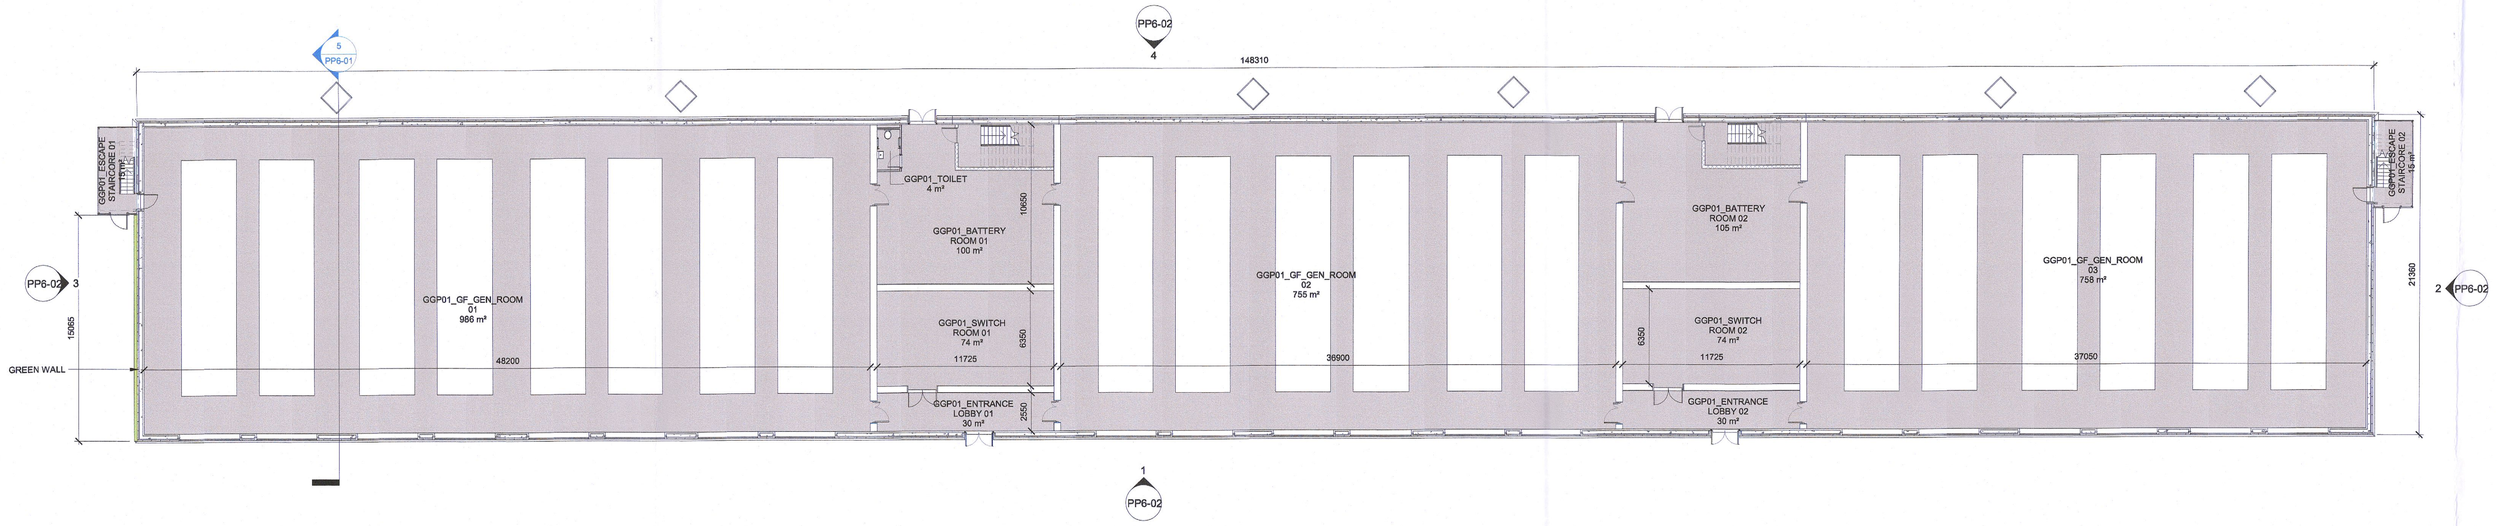

N

PERMITTED GAS POWER PLANT 01 SUBJECT TO CONDITION NO.3 OF REG. REF. SD21A/0042 (NO CHANGE) - GROUND FLOOR 1

SCALE: 1 : 200

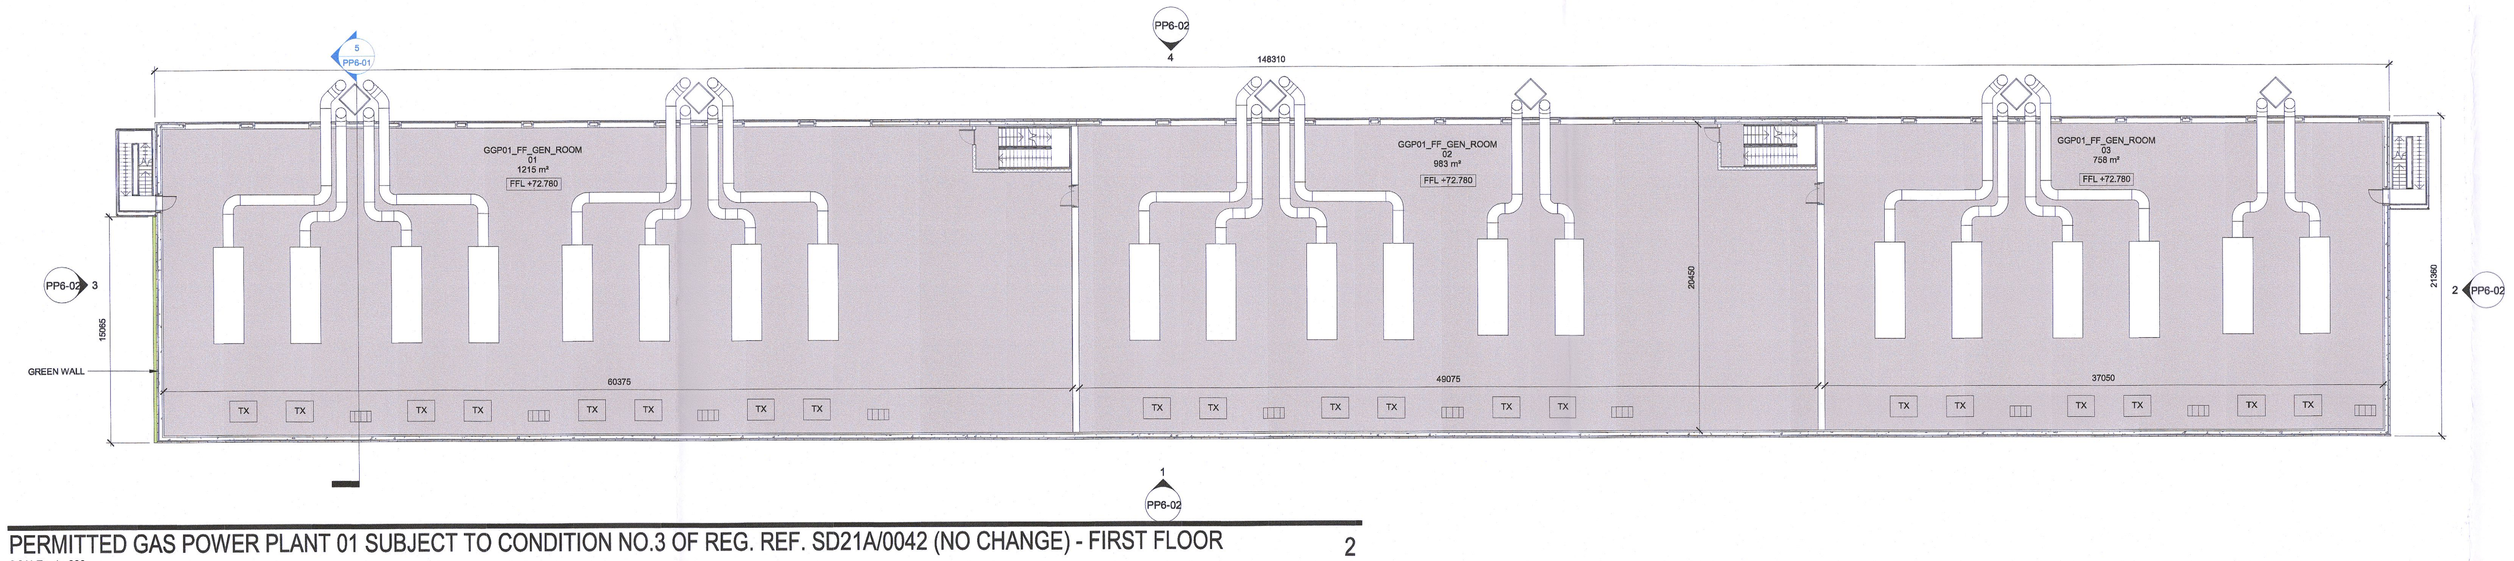

N

PERMITTED GAS POWER PLANT 01 SUBJECT TO CONDITION NO.3 OF REG. REF. SD21A/0042 (NO CHANGE) - FIRST FLOOR 2

SCALE: 1 : 200

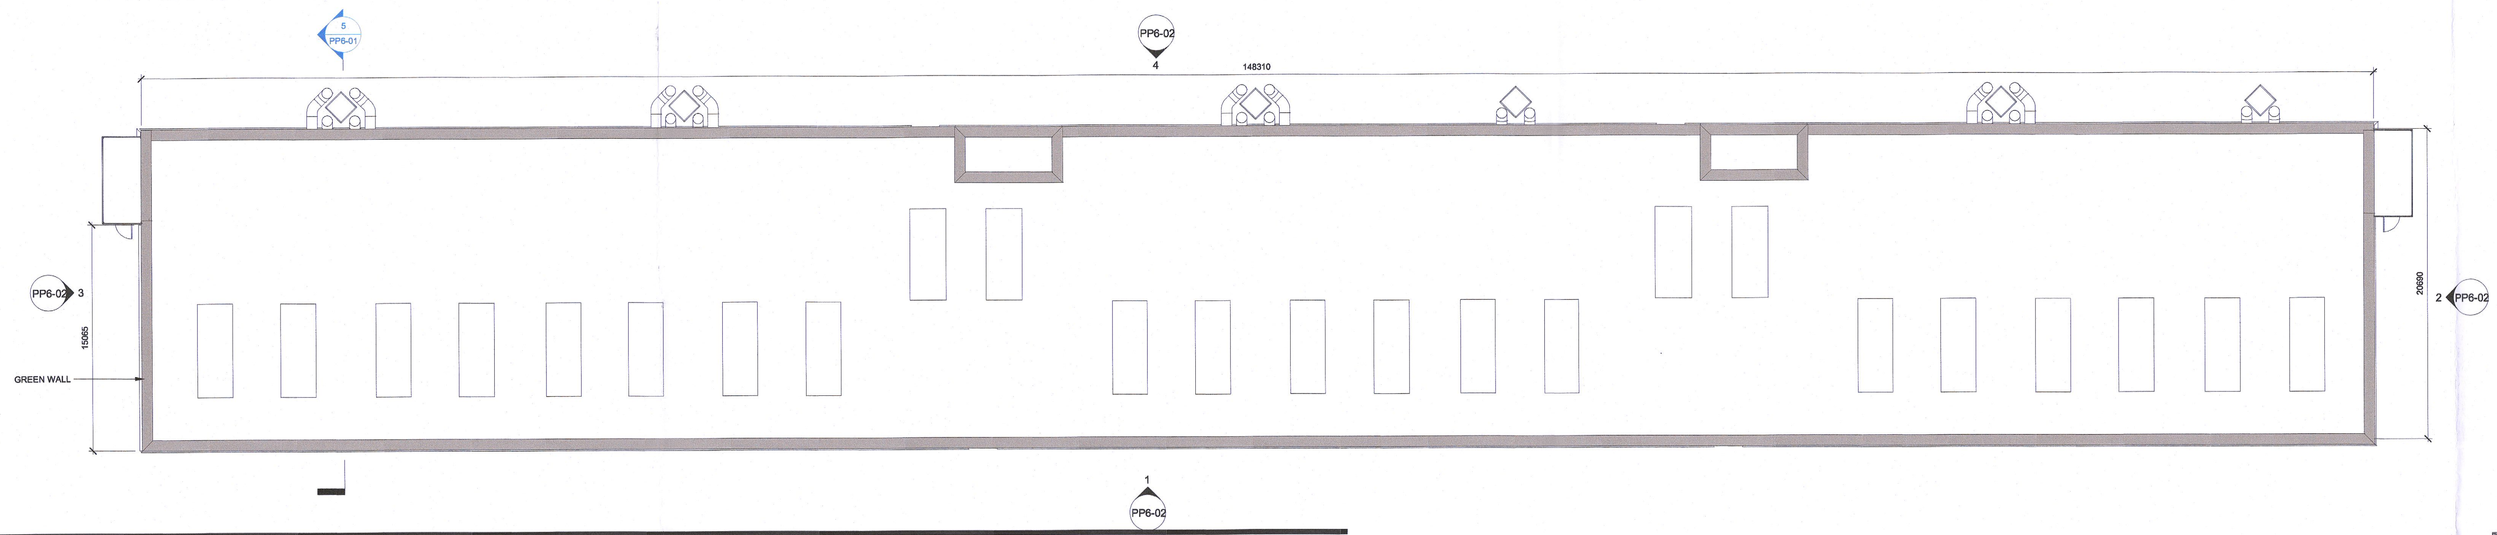

N

PERMITTED GAS POWER PLANT 01 SUBJECT TO CONDITION NO.3 OF REG. REF. SD21A/0042 (NO CHANGE) - ROOF LEVEL 3

SCALE: 1 : 200

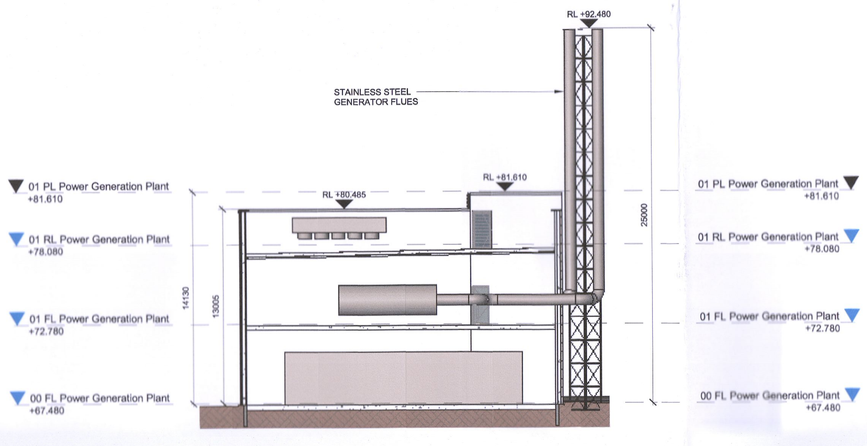

PERMITTED GAS POWER PLANT 01 SUBJECT TO CONDITION NO.3 OF REG. REF. SD21A/0042 (NO CHANGE) - CROSS SECTION 5

SCALE: 1 : 200

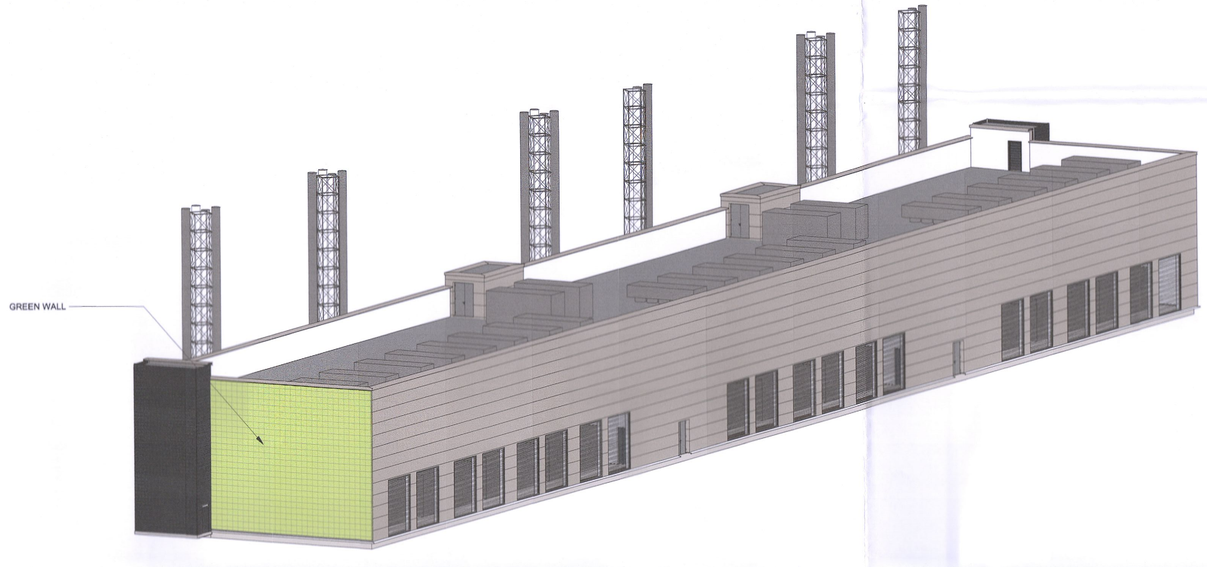

PERMITTED GAS POWER PLANT 01 SUBJECT TO CONDITION NO.3 OF REG. REF. SD21A/0042 (NO CHANGE) - 3D 6

SCALE:

ALL DIMENSIONS TO BE CHECKED ON SITE
NO DIMENSIONS TO BE SCALED FROM THIS DRAWING
DRAWING IS TO BE READ IN CONJUNCTION WITH RELEVANT CONSULTANTS DRAWINGS

edgeconnex®

BCEI
BURR COMPUTER ENVIRONMENTS, INC
10400 Rodgers Road
Houston, Texas 77070
Phone: 281-374-8644
Fax: 281-374-8992

Henry J Lyons
Architecture + Interiors
henryjlyons.com
+353 1 888 3333
info@henryjlyons.com
51-54 Pearse Street
Dublin D02 KA66

ethos ENGINEERING
Apex Business Centre,
Blackthorn Rd, Sandyford
Industrial Estate,
Sandyford, Co. Dublin
Phone: (01) 293 2220

PINNACLE
CONSULTING ENGINEERS
WOOLVERSTONE HOUSE, 61 BERNERS STREET
LONDON, W1T 3NJ
Tel: 0207 0433410

LEGEND

POWER GENERATION PLANT

REV	DATE	DESCRIPTION	CKH	DRN
C01	23/06/2022	ISSUED FOR COND. 3 PLANNING APPL.	JM	JM

STATUS CODE DESCRIPTION
POWER GENERATION PLANT PLANS ELEVATION SECTION 3D

CLIENT
EdgeConneX Inc.

PROJECT
EDCDUB05

DRAWING
PROPOSED POWER GENERATION PLANT 01 - PLANS AND SECTION

PROJECT NUMBER	DATE
950801	17/02/21
SCALE@ A0:	DRAWN/CHECKED:
As indicated	JM/ JM

STATUS CODE: | DRAWING NUMBER: EDCDUB-HJL-A-PP6-01 | REVISION: C01

Henry J Lyons
Architecture + Interiors
henryjlyons.com
+353 1 888 3333
info@henryjlyons.com
51-54 Pearse Street
Dublin D02 KA66