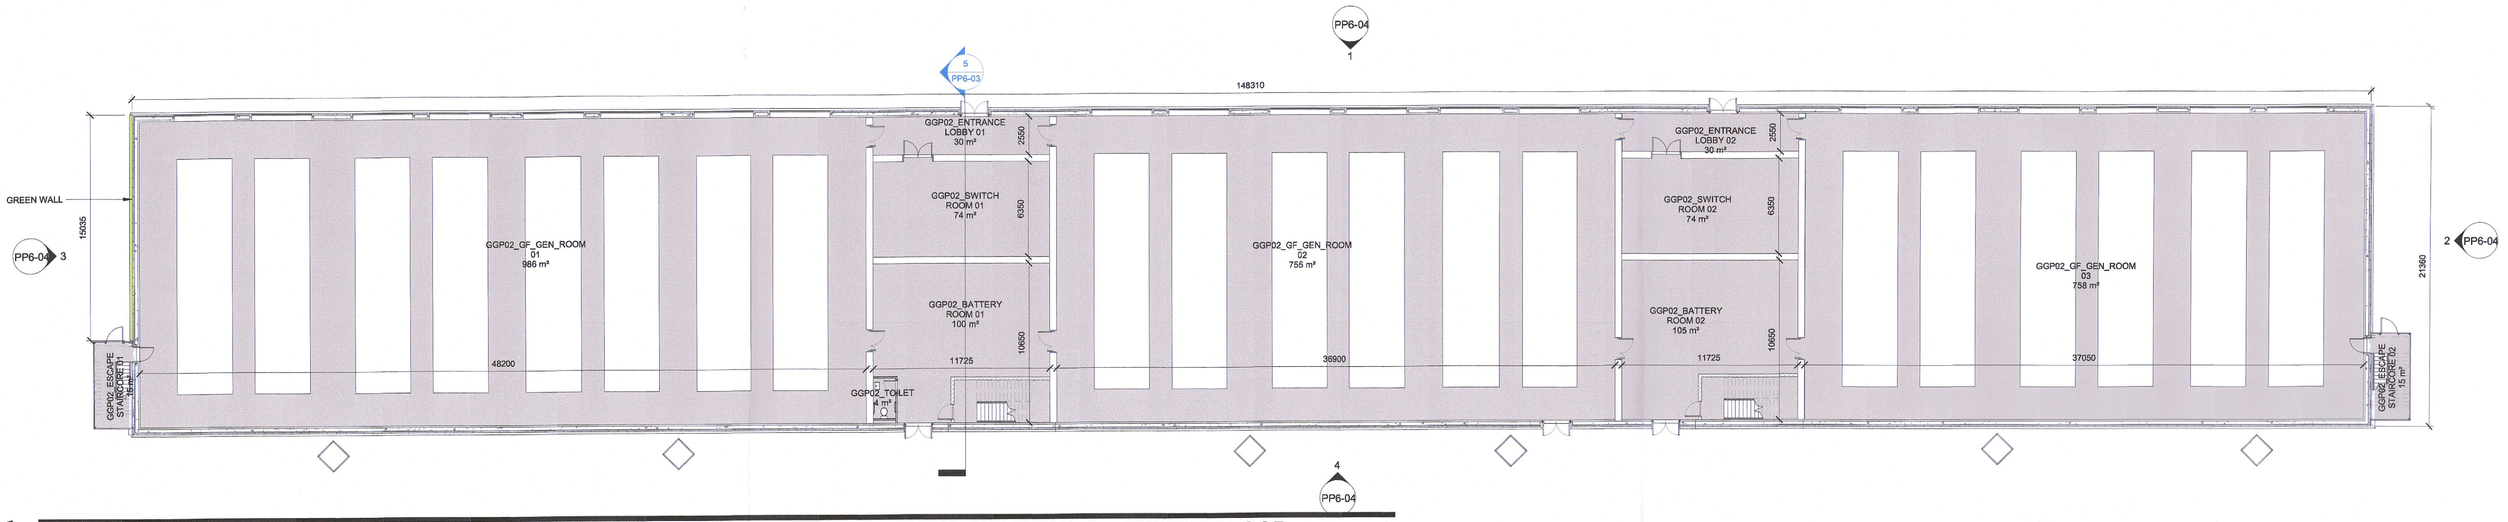

PERMITTED GAS POWER PLANT 02 SUBJECT TO CONDITION NO.3 OF REG. REF. SD21A/0042 (NO CHANGE) - GROUND FLOOR 1

SCALE: 1 : 200

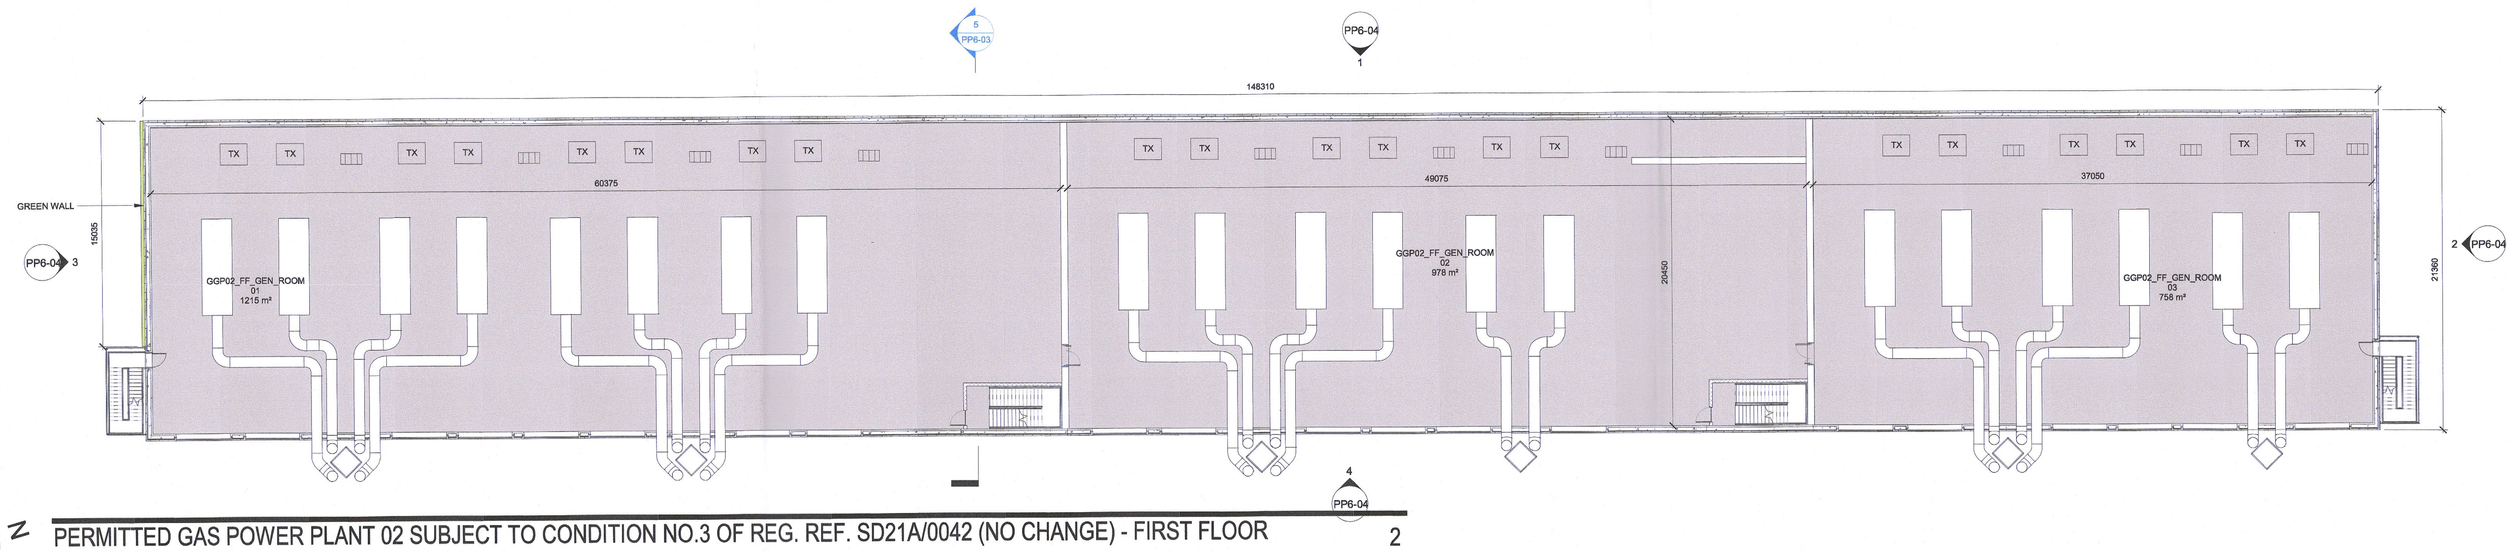

PERMITTED GAS POWER PLANT 02 SUBJECT TO CONDITION NO.3 OF REG. REF. SD21A/0042 (NO CHANGE) - FIRST FLOOR 2

SCALE: 1 : 200

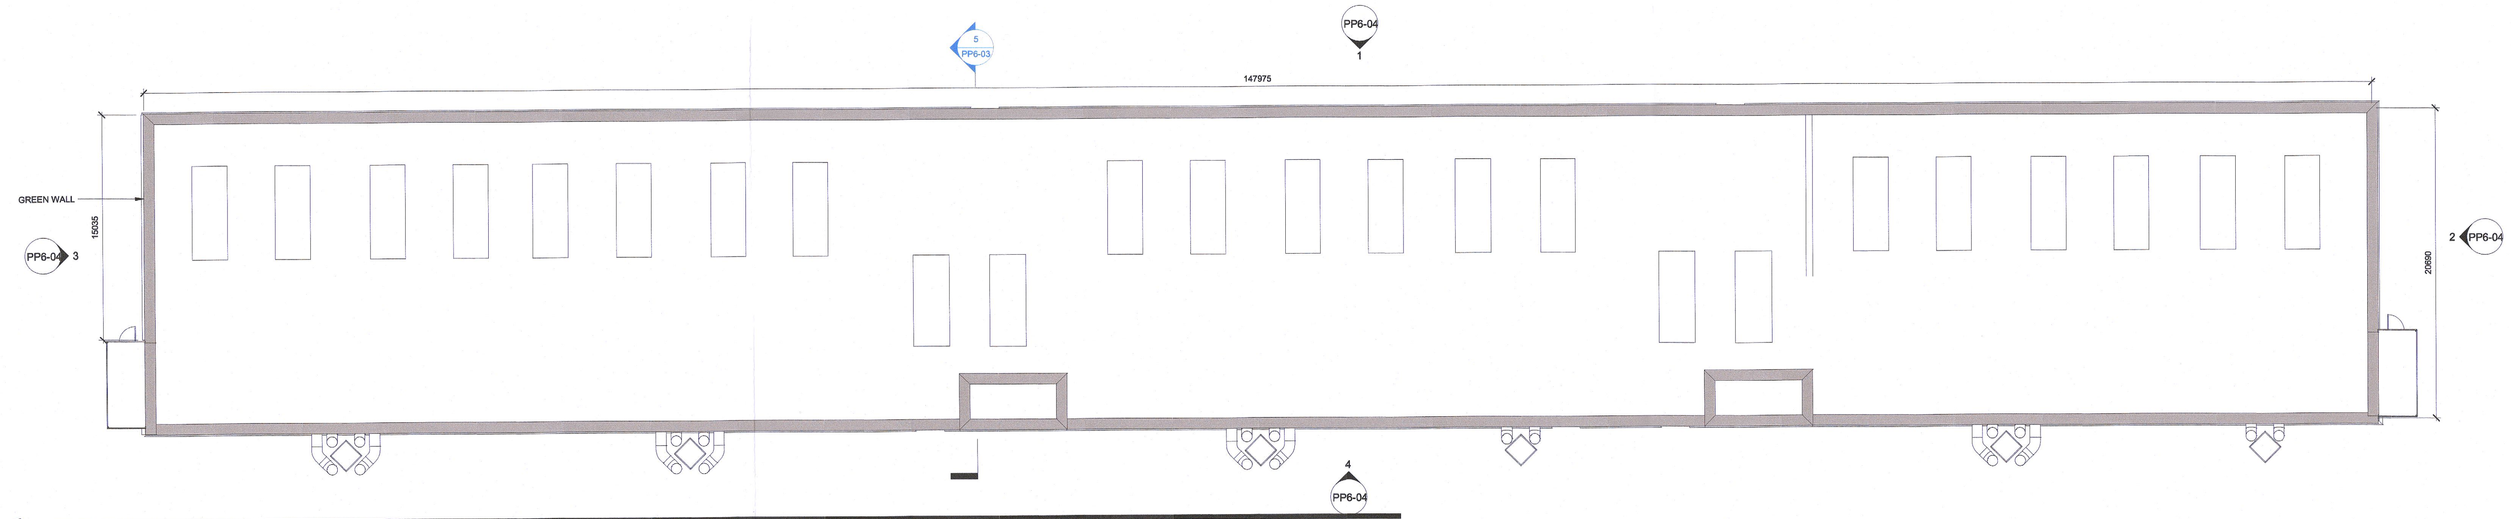

PERMITTED GAS POWER PLANT 02 SUBJECT TO CONDITION NO.3 OF REG. REF. SD21A/0042 (NO CHANGE) - ROOF LEVEL 3

SCALE: 1 : 200

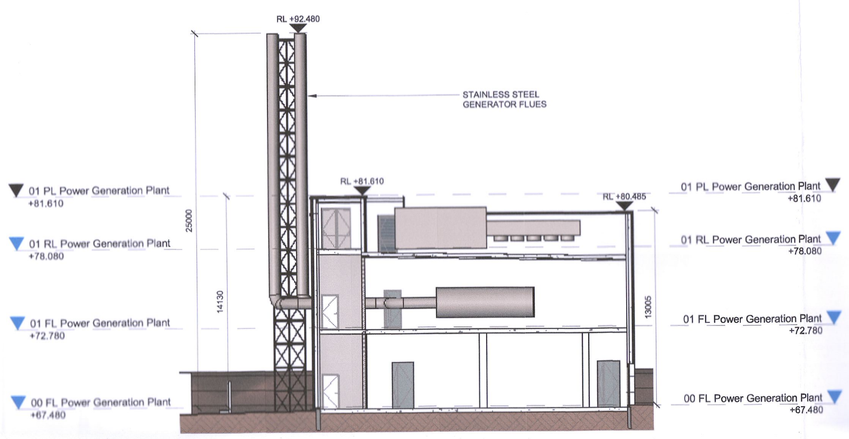

PERMITTED GAS POWER PLANT 02 SUBJECT TO CONDITION NO.3 OF REG. REF. SD21A/0042 (NO CHANGE) - CROSS SECTION 5

SCALE: 1 : 200

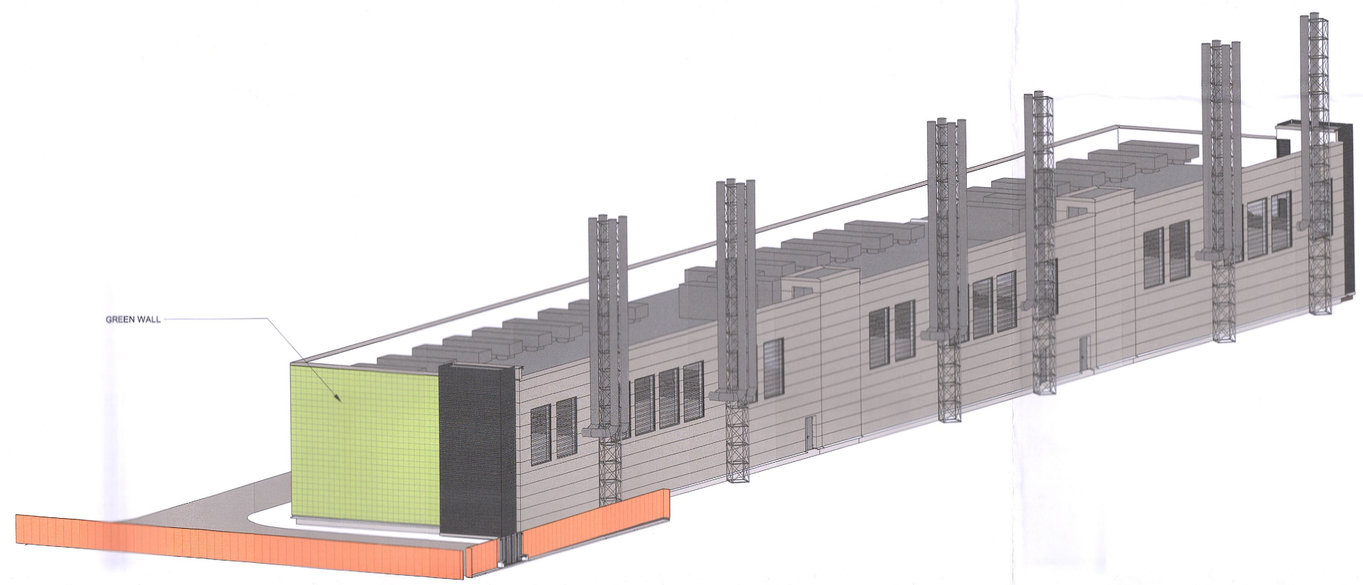

PERMITTED GAS POWER PLANT 02 SUBJECT TO CONDITION NO.3 OF REG. REF. SD21A/0042 (NO CHANGE) - 3D 6

SCALE:

ALL DIMENSIONS TO BE CHECKED ON SITE
NO DIMENSIONS TO BE SCALED FROM THIS DRAWING
DRAWING IS TO BE READ IN CONJUNCTION WITH RELEVANT CONSULTANTS DRAWINGS

edgeconnex®

BCEI BURN COMPUTER ENVIRONMENTS, INC
10400 Rodgers Road Houston, Texas 77070 Phone: 281-374-8644 Fax: 281-374-8992

Henry J Lyons
Architecture + Interiors henryjlyons.com +353 1 888 3333 info@henryjlyons.com 51-54 Pearse Street Dublin D02 KA66

ethos ENGINEERING
Apex Business Centre, Blackthorn Rd, Sandyford Industrial Estate, Sandyford, Co. Dublin Phone: (01) 293 2220

PINNACLE CONSULTING ENGINEERS
WOOLVERSTONE HOUSE, 61 BERNERS STREET LONDON, W1T 3NJ Tel: 0207 0433410

LEGEND

POWER GENERATION PLANT

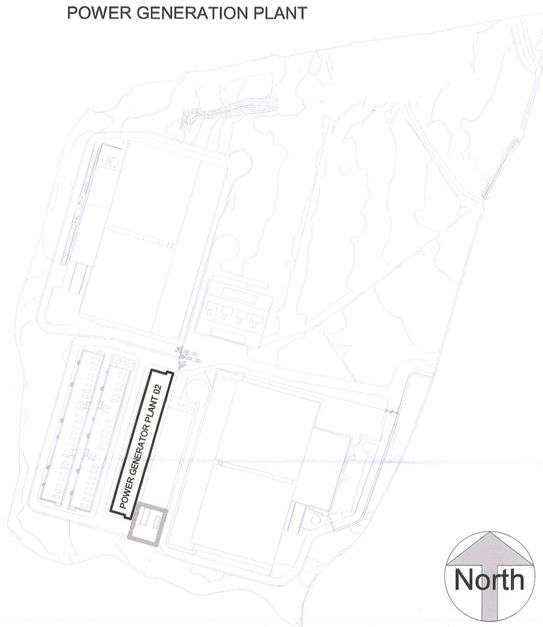

REV	DATE	DESCRIPTION	CKD	DRN
C01	23/06/2022	ISSUED FOR COND. 3 PLANNING APPL.	JM	JM

STATUS CODE DESCRIPTION
ISSUED FOR PLANNING APPROVAL

CLIENT
EdgeConneX Inc.

PROJECT
EDCDUB05

DRAWING
PROPOSED POWER GENERATION PLANT 02 - PLANS AND SECTION

PROJECT NUMBER	DATE
950801	17/02/21
SCALE@ A0: As indicated	DRAWN/CHECKED: JM/ JM

STATUS CODE:	DRAWING NUMBER	REVISION
A1	EDCDUB-HJL-A-PP6-03	C01

Henry J Lyons
Architecture + Interiors henryjlyons.com +353 1 888 3333 info@henryjlyons.com 51-54 Pearse Street Dublin D02 KA66