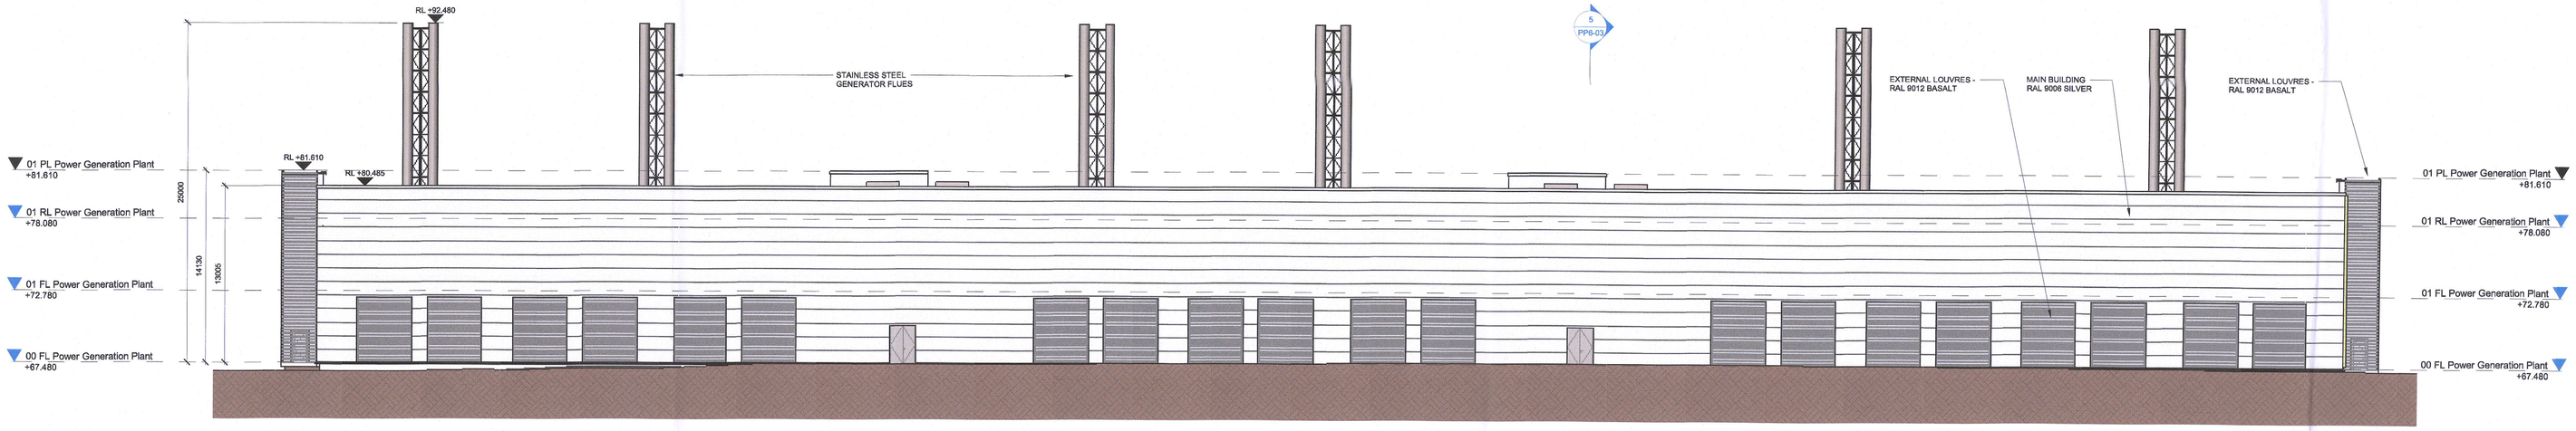

PERMITTED GAS POWER PLANT 02 SUBJECT TO CONDITION NO.3 OF REG. REF. SD21A/0042 (NO CHANGE)- WEST ELEVATION 1

SCALE: 1 : 200

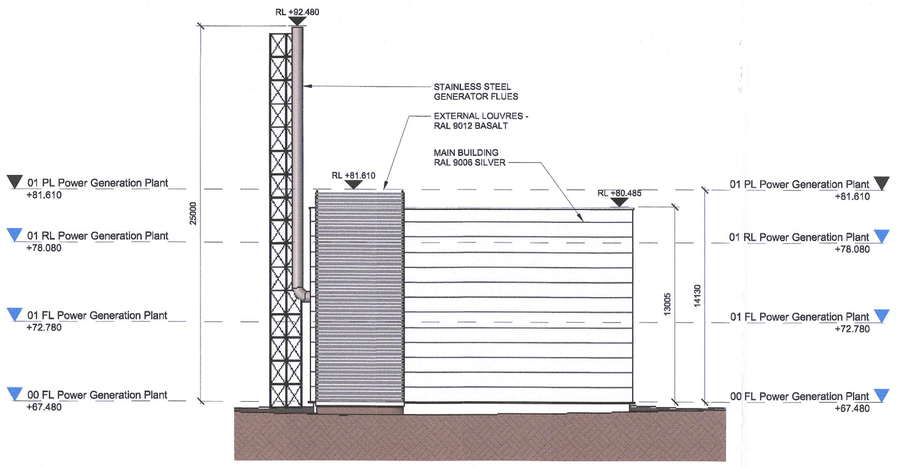

PERMITTED GAS POWER PLANT 02 SUBJECT TO CONDITION NO.3 OF REG. REF. SD21A/0042 (NO CHANGE) - NORTH ELEVATION 2

SCALE: 1 : 200

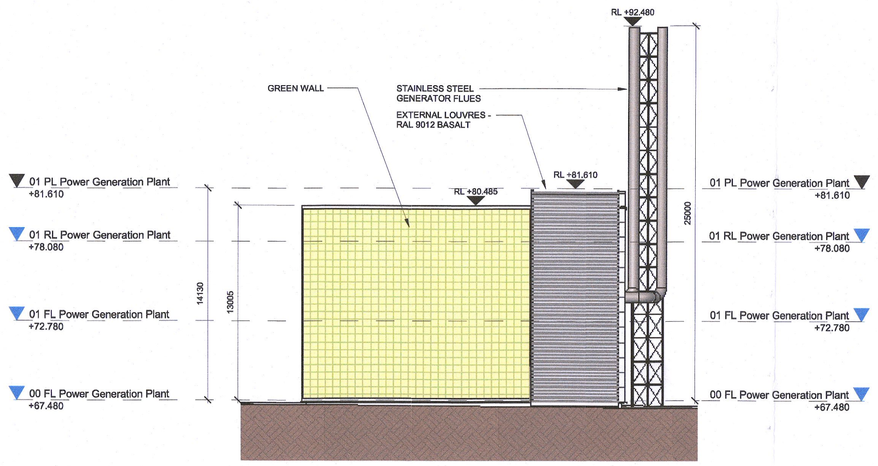

PERMITTED GAS POWER PLANT 02 SUBJECT TO CONDITION NO.3 OF REG. REF. SD21A/0042 (NO CHANGE) - SOUTH ELEVATION 3

SCALE: 1 : 200

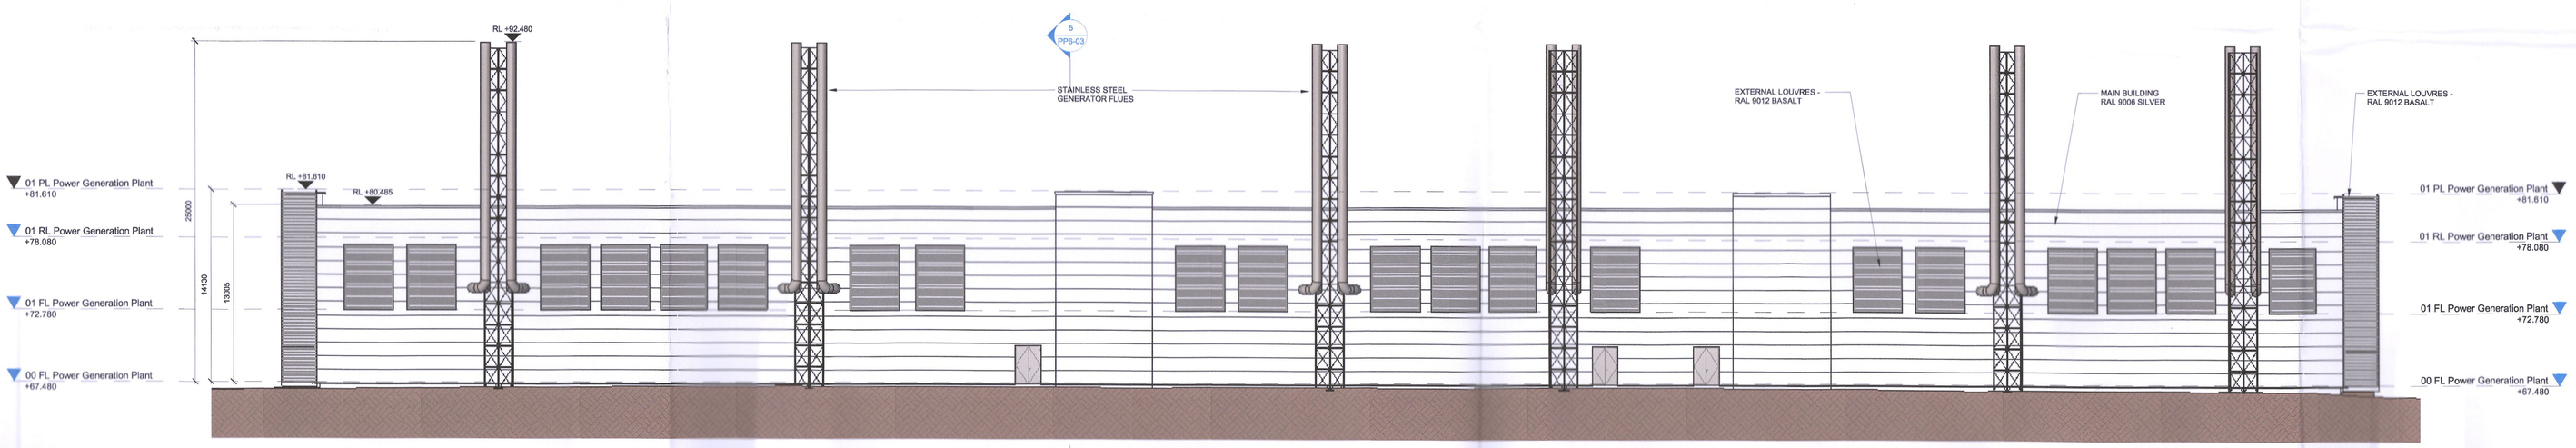

PERMITTED GAS POWER PLANT 02 SUBJECT TO CONDITION NO.3 OF REG. REF. SD21A/0042 (NO CHANGE) - EAST ELEVATION 4

SCALE: 1 : 200

ALL DIMENSIONS TO BE CHECKED ON SITE
NO DIMENSIONS TO BE SCALED FROM THIS DRAWING
DRAWING IS TO BE READ IN CONJUNCTION WITH RELEVANT CONSULTANTS DRAWINGS

edgeconnex®

BCEI BURR COMPUTER ENVIRONMENTS, INC
10400 Rodgers Road, Houston, Texas 77070
Phone: 281-374-8644 Fax: 281-374-8992

Henry J Lyons
Architecture + Interiors henryjlyons.com
+353 1 888 3333 info@henryjlyons.com
51-54 Pearse Street Dublin D02 KA68

ethos ENGINEERING
Apex Business Centre, Blackthorn Rd, Sandyford Industrial Estate, Sandyford, Co. Dublin
Phone: (01) 293 2220

PINNACLE CONSULTING ENGINEERS
WOOLVERSTONE HOUSE, 61 BERNERS STREET LONDON, W1T 3NJ Tel: 0207 0435410

LEGEND

Silver
RAL 9006

Basalt
RAL 7012

GREEN WALL

REFER TO LANDSCAPING PLAN FOR FURTHER DETAILS

LEGEND

POWER GENERATION PLANT

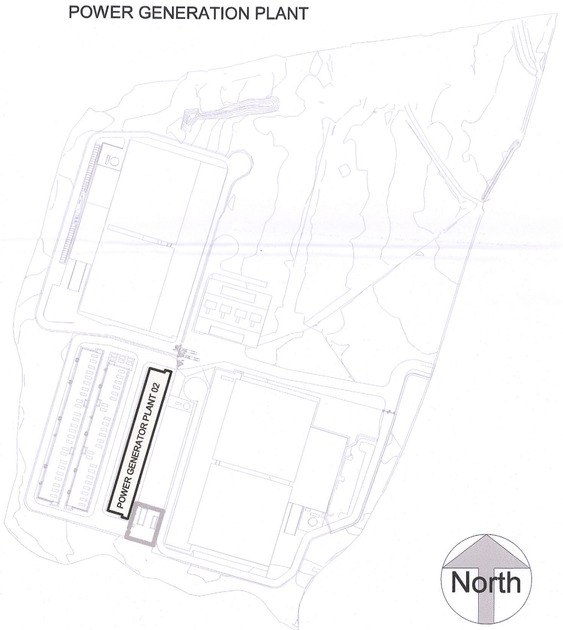

REV	DATE	DESCRIPTION	CKH	DRN
C01	25/06/2022	ISSUED FOR COND. 3 PLANNING APPL.	JM	JM

STATUS CODE DESCRIPTION
ISSUED FOR PLANNING APPROVAL

CLIENT
EdgeConneX Inc.

PROJECT
EDCDUB05

DRAWING
PROPOSED POWER GENERATION PLANT 02 - ELEVATIONS

PROJECT NUMBER 950851
DATE 17/02/21
SCALE@ A0: As indicated
DRAWN/CHECKED: JM/ JM

STATUS CODE:	DRAWING NUMBER	REVISION
A1	EDCDUB-HJL-A-PP6-04	C01

Henry J Lyons
Architecture + Interiors henryjlyons.com
+353 1 888 3333 info@henryjlyons.com
51-54 Pearse Street Dublin D02 KA68