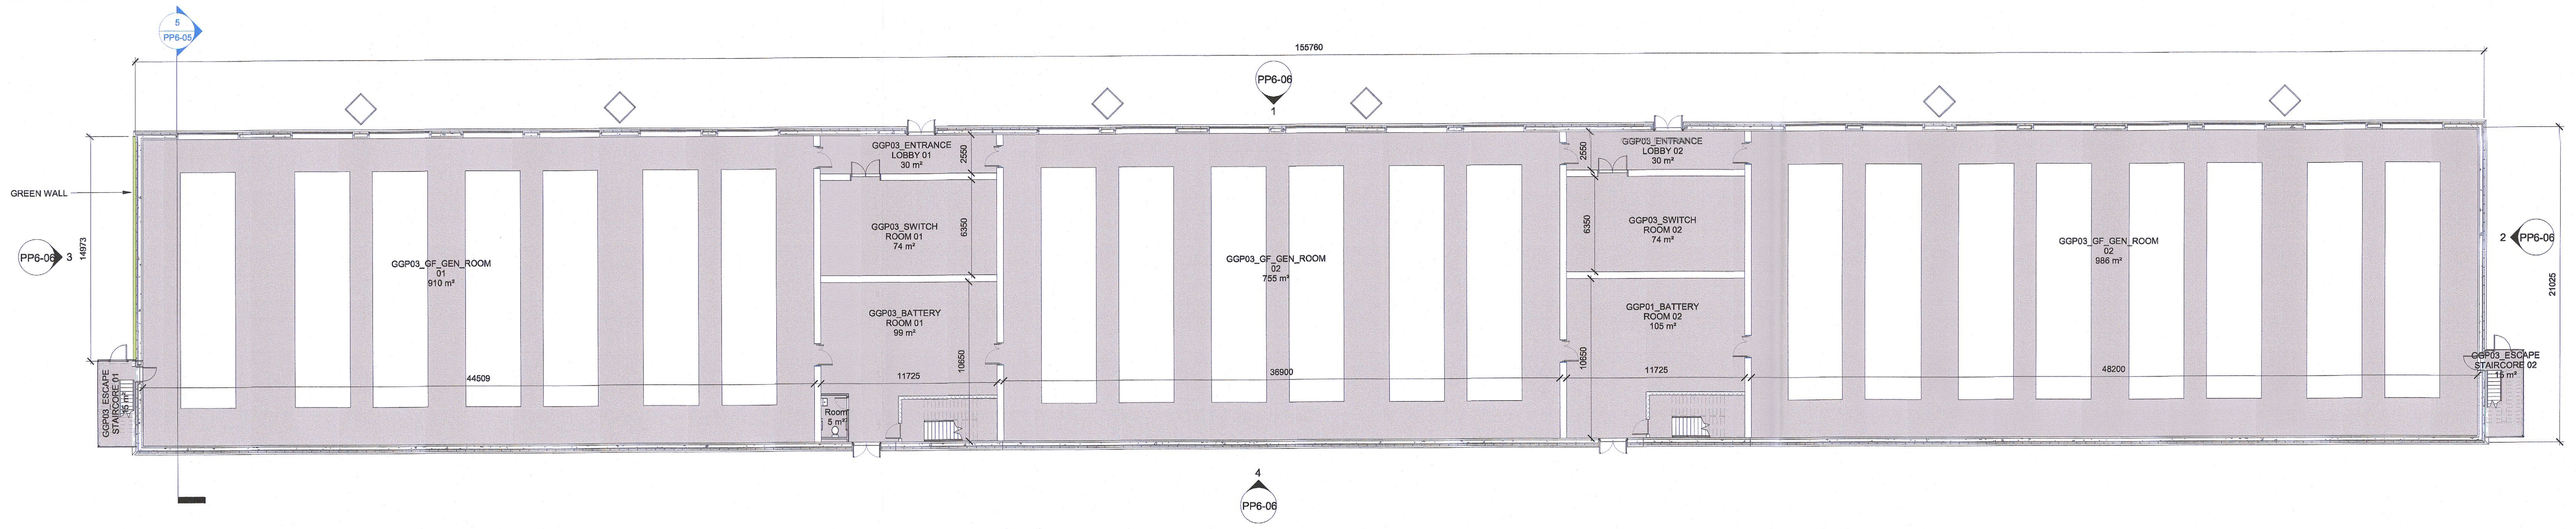

PERMITTED GAS POWER PLANT 03 SUBJECT TO CONDITION NO.3 OF REG. REF. SD21A/0042 (NO CHANGE) - GROUND FLOOR 1

SCALE: 1 : 200

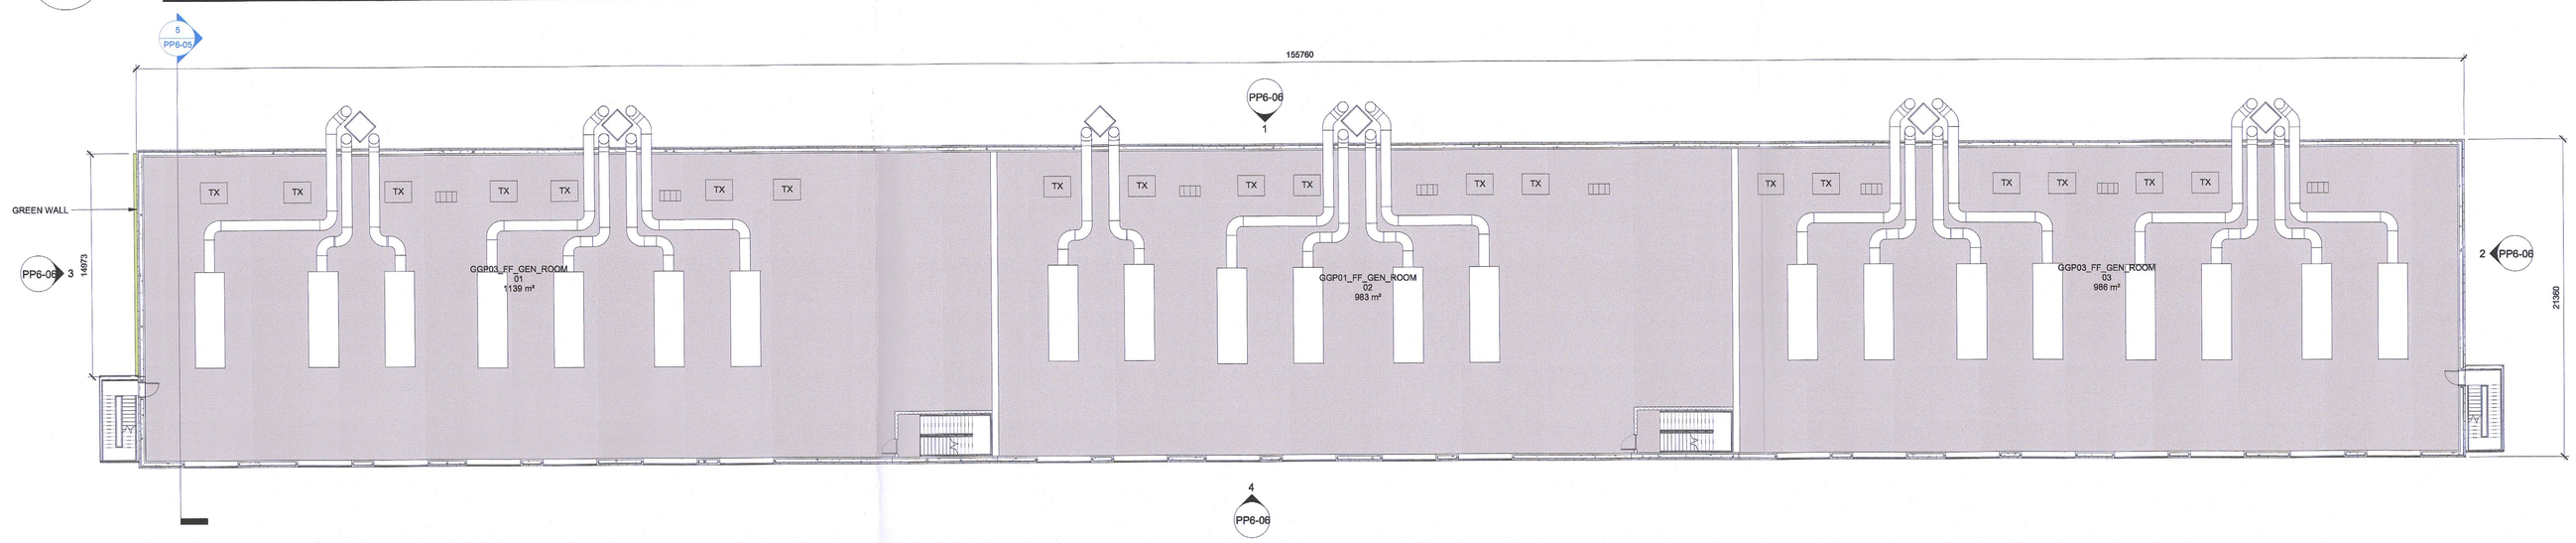

PERMITTED GAS POWER PLANT 03 SUBJECT TO CONDITION NO.3 OF REG. REF. SD21A/0042 (NO CHANGE) - FIRST FLOOR 2

SCALE: 1 : 200

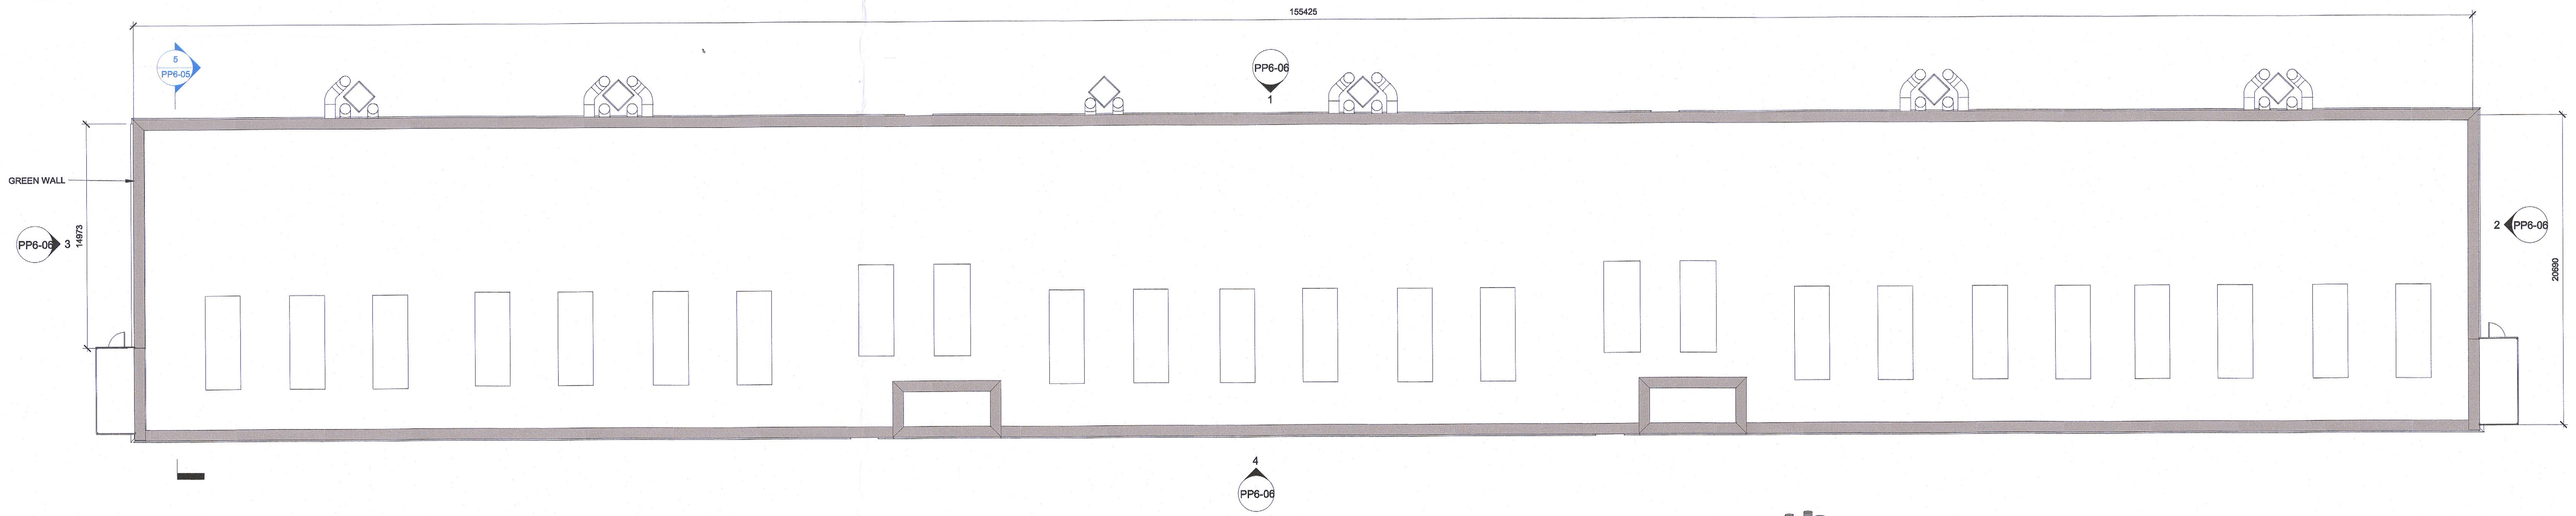

PERMITTED GAS POWER PLANT 03 SUBJECT TO CONDITION NO.3 OF REG. REF. SD21A/0042 (NO CHANGE) - ROOF LEVEL 3

SCALE: 1 : 200

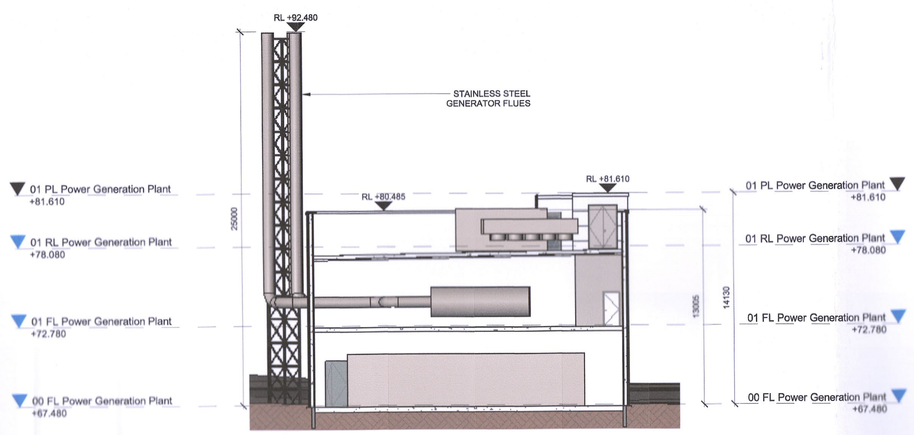

PERMITTED GAS POWER PLANT 03 SUBJECT TO CONDITION NO.3 OF REG. REF. SD21A/0042 (NO CHANGE) - CROSS SECTION 5

SCALE: 1 : 200

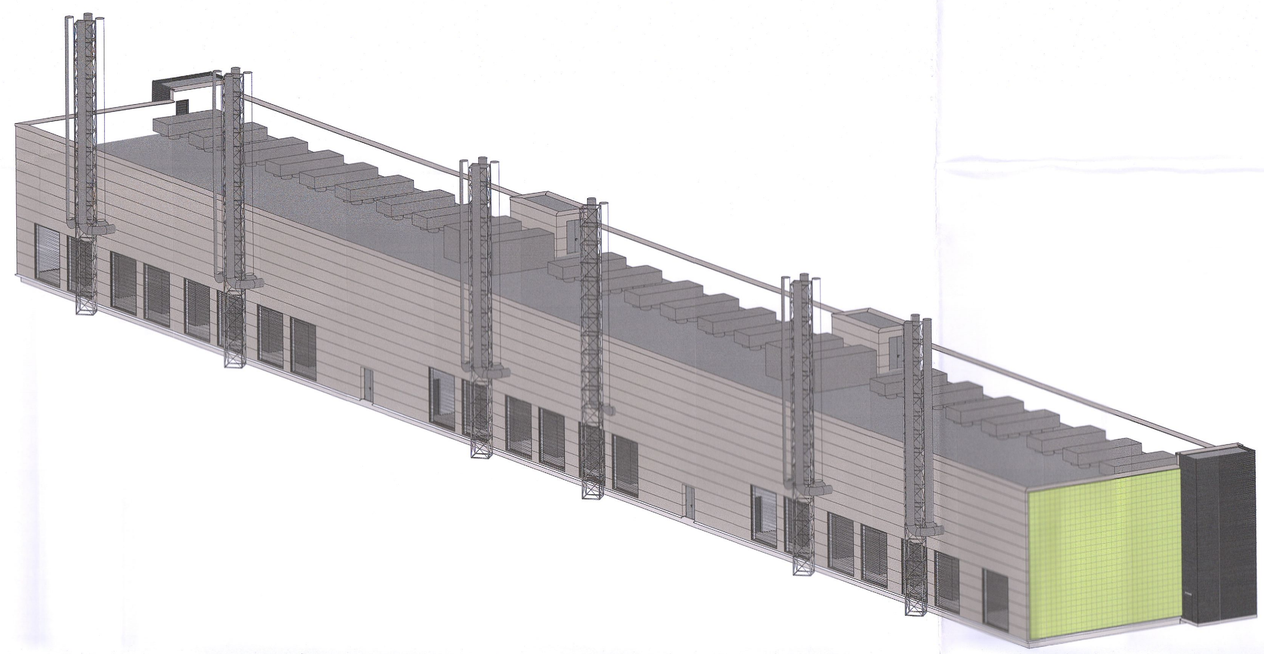

PERMITTED GAS POWER PLANT 03 SUBJECT TO CONDITION NO.3 OF REG. REF. SD21A/0042 (NO CHANGE) - 3D 6

SCALE:

ALL DIMENSIONS TO BE CHECKED ON SITE
NO DIMENSIONS TO BE SCALED FROM THIS DRAWING
DRAWING IS TO BE READ IN CONJUNCTION WITH RELEVANT CONSULTANTS DRAWINGS

edgeconnex®

BCEI BURR COMPUTER ENVIRONMENTS, INC.
10400 Rodgers Road, Houston, Texas 77070
Phone: 281-374-8644 Fax: 281-374-8992

Henry J Lyons
Architecture + Interiors henryjlyons.com
+353 1 888 3333 info@henryjlyons.com
51-54 Pearse Street Dublin D02 KA66

ethos ENGINEERING
Apex Business Centre, Blackthorn Rd, Sandyford Industrial Estate, Sandyford, Co. Dublin
Phone: (01) 293 2220

PINNACLE CONSULTING ENGINEERS
WOOLVERSTONE HOUSE, 61 BERNERS STREET, LONDON, W1T 3NJ
Tel: 0207 0433410

LEGEND

POWER GENERATION PLANT

REV	DATE	DESCRIPTION	CKH	DRN
C01	23/09/2022	ISSUED FOR COND. 3 PLANNING APPL.	JM	JM

STATUS CODE DESCRIPTION
ISSUED FOR PLANNING APPROVAL

CLIENT
EdgeConneX Inc.

PROJECT
EDCDUB05

DRAWING
PROPOSED POWER GENERATION PLANT 03 - PLANS AND SECTION

PROJECT NUMBER 002801
DATE 17/02/21
SCALE@ A0 As indicated
DRAWN/CHECKED: JM/ JM
STATUS CODE: A1
DRAWING NUMBER EDCDUB-HJL-A-PP6-05
REVISION C01

Henry J Lyons
Architecture + Interiors henryjlyons.com
+353 1 888 3333 info@henryjlyons.com
51-54 Pearse Street Dublin D02 KA66