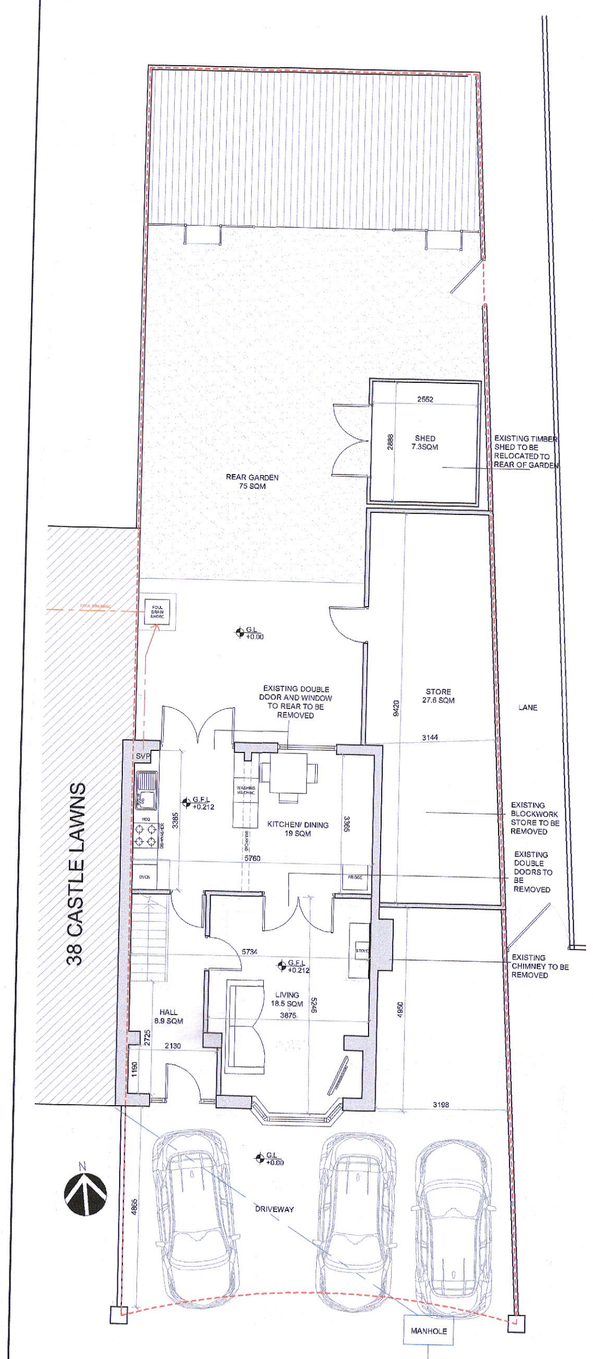

01 EXISTING GROUND FLOOR PLAN
SCALE: 1:100

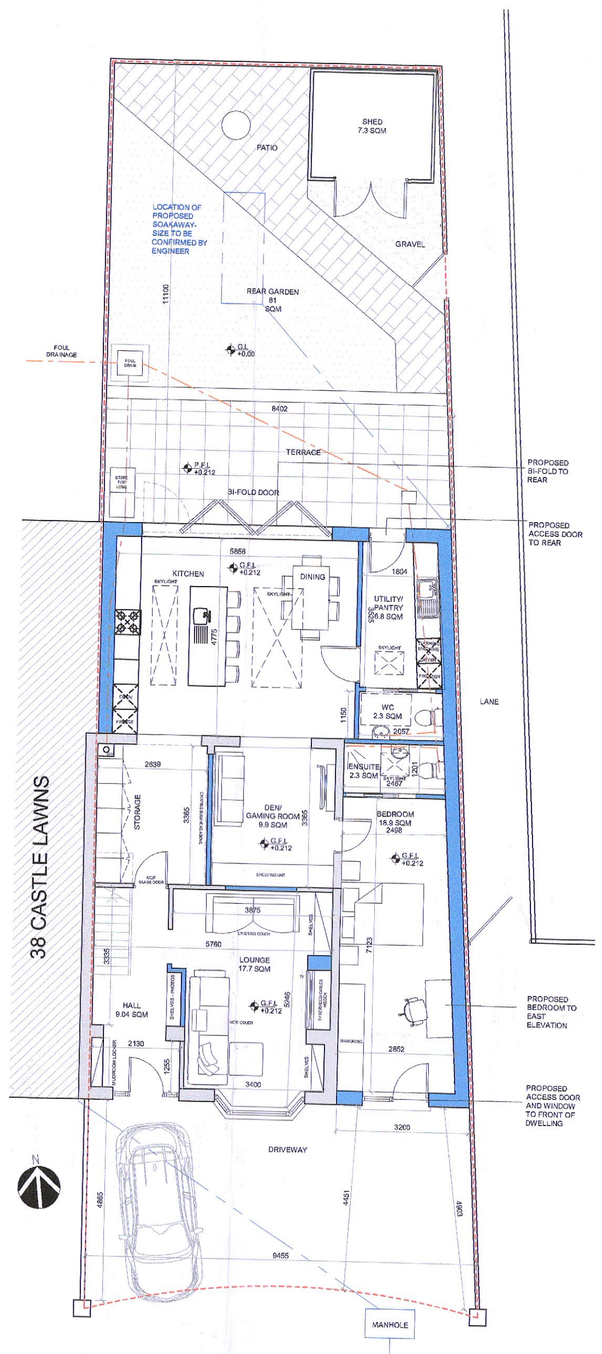

02 PROPOSED GROUND FLOOR PLAN
SCALE: 1:100

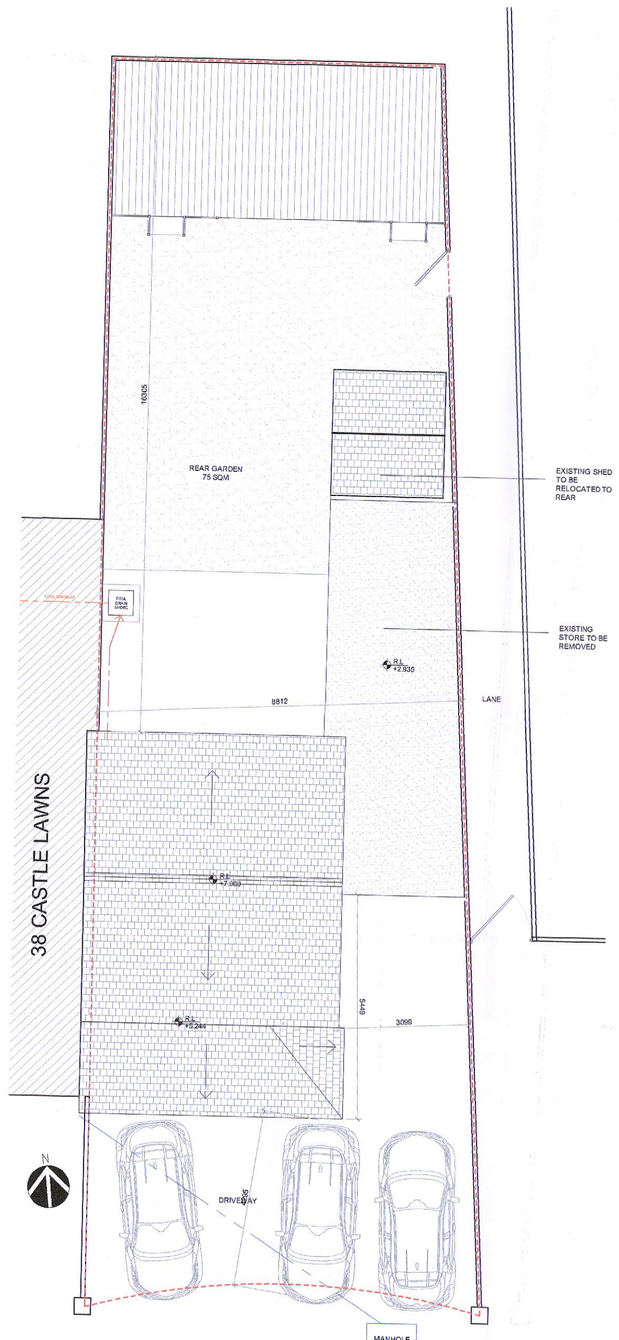

03 EXISTING ROOF PLAN
SCALE: 1:100

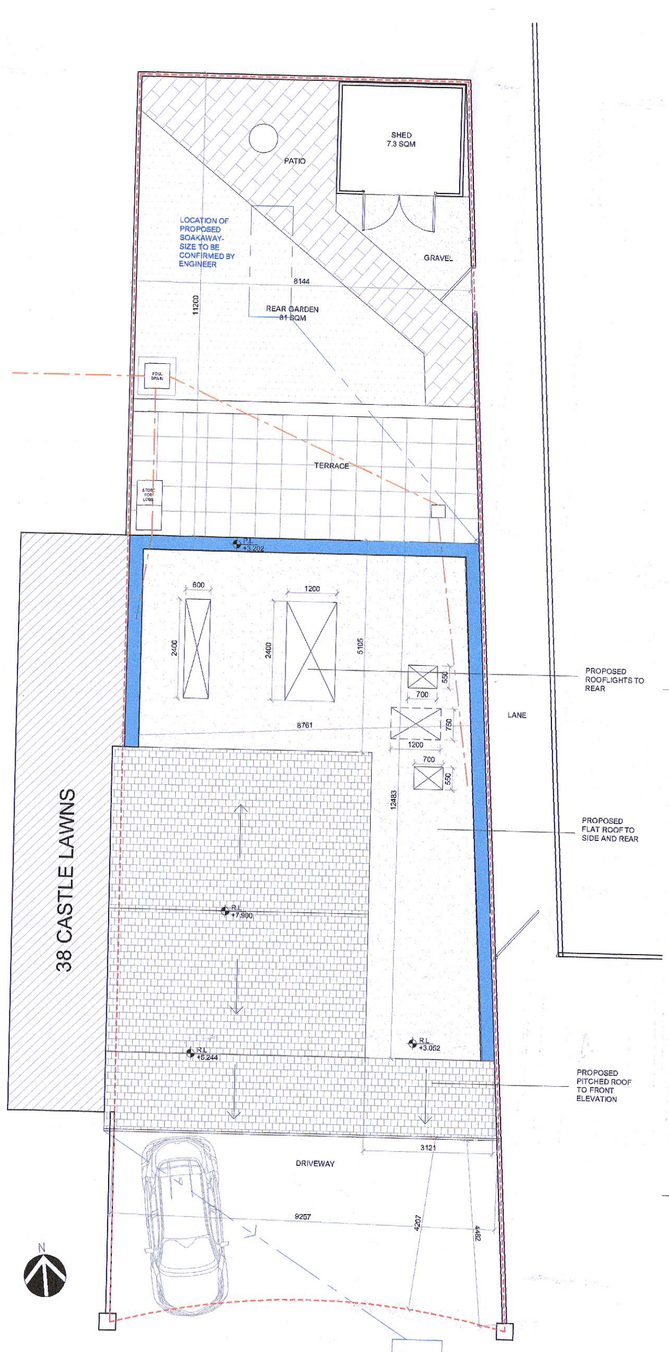

04 PROPOSED ROOF PLAN
SCALE: 1:100

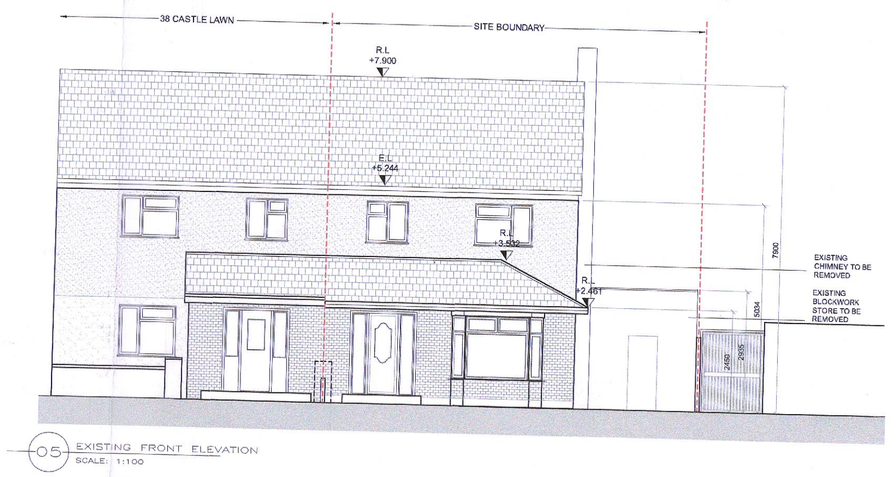

05 EXISTING FRONT ELEVATION
SCALE: 1:100

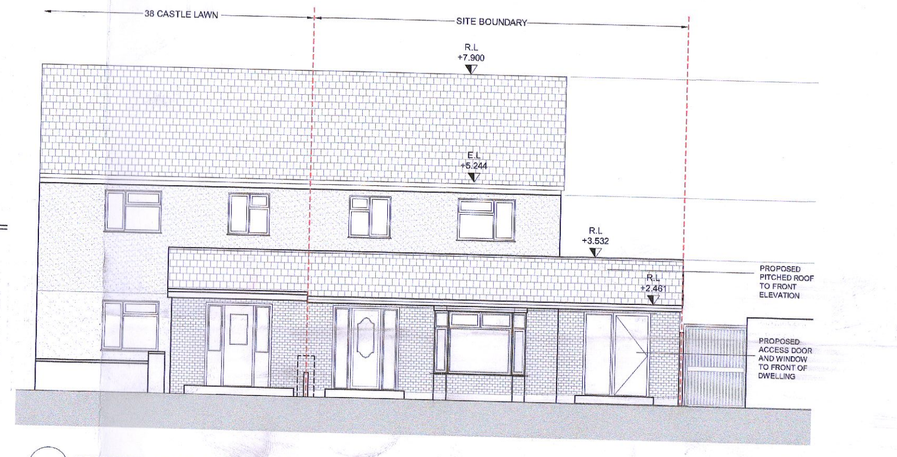

06 PROPOSED FRONT ELEVATION
SCALE: 1:100

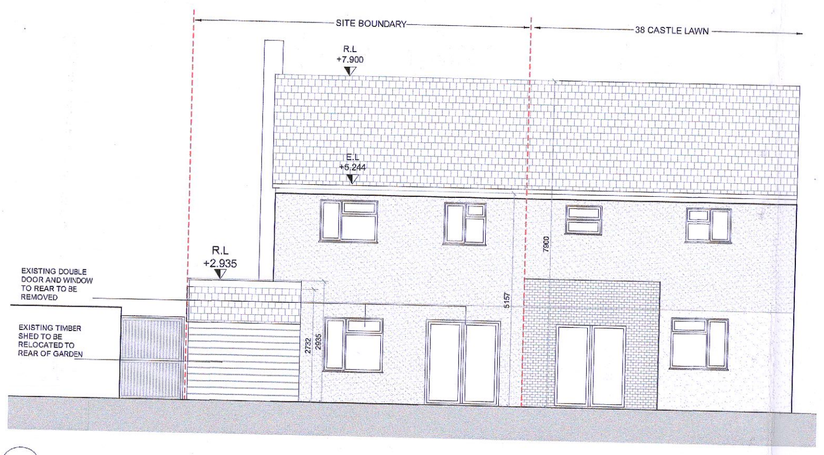

07 EXISTING REAR ELEVATION
SCALE: 1:100

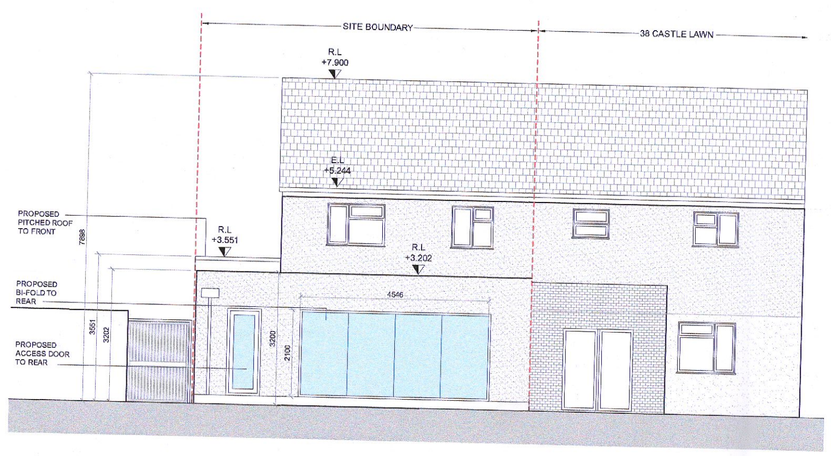

08 PROPOSED REAR ELEVATION
SCALE: 1:100

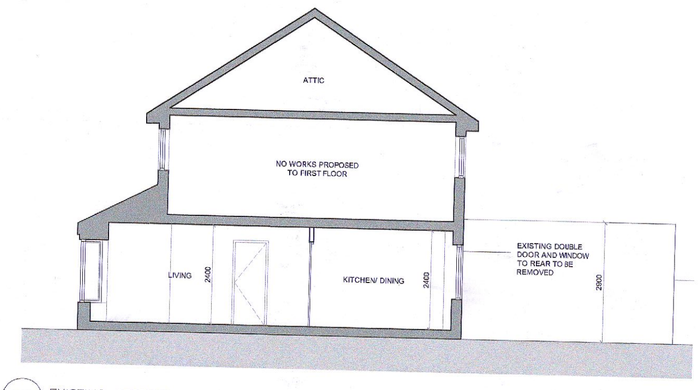

09 EXISTING SECTION
SCALE: 1:20

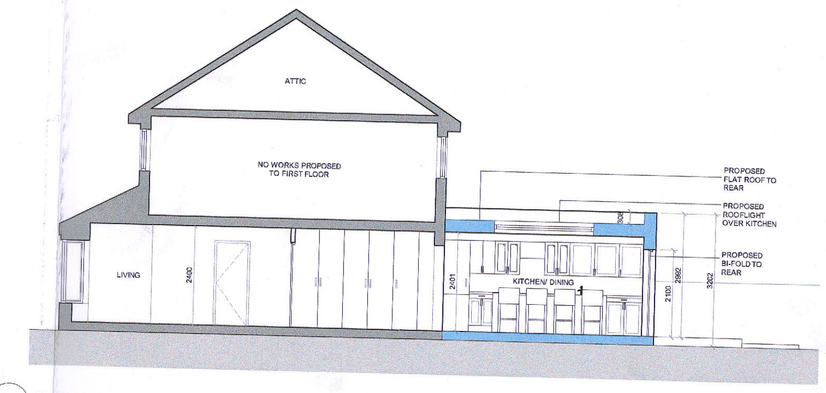

10 PROPOSED SECTION
SCALE: 1:100

NOTES:
© This drawing is copyrigt. Figured dimensions only to be taken from this drawing. All dimensions to o be checked on site. Module Iesign Ltd to be informed immediate of any discrepancies before work pro ceeds.

REV	DATE	DESCRIPTION	ISSUED BY

REV	DATE	DESCRIPTION	ISSUED BY

PROPOSED WORKS

CLIENT NAME
JIM AND SINEAD LAMBERT

DRAWN:	CHECKED BY:	PAGE SIZE
AC	MON	A1

DRAWING NO.
CLB- MD - XX - XX - DR - AR - P1001
Project | Originator | Level | Location | Type | Role | Number

PROJECT NAME:
37 CASTLE LAWN BALROTHERY

DRAWING TITLE:
PLANNING DRAWINGS

PROJECT NO.	DATE:	SCALE	REV.
22028	JUNE	1:100	

MODULE
ARCHITECTURE | DESIGN | PROJECT MANAGEMENT
1st Floor, 2 Chapel Hill, Lucan, Co.Dublin
t: +353 1 532 5071 e: hello@module.ie w: www.module.ie

STATUS
PLANNING