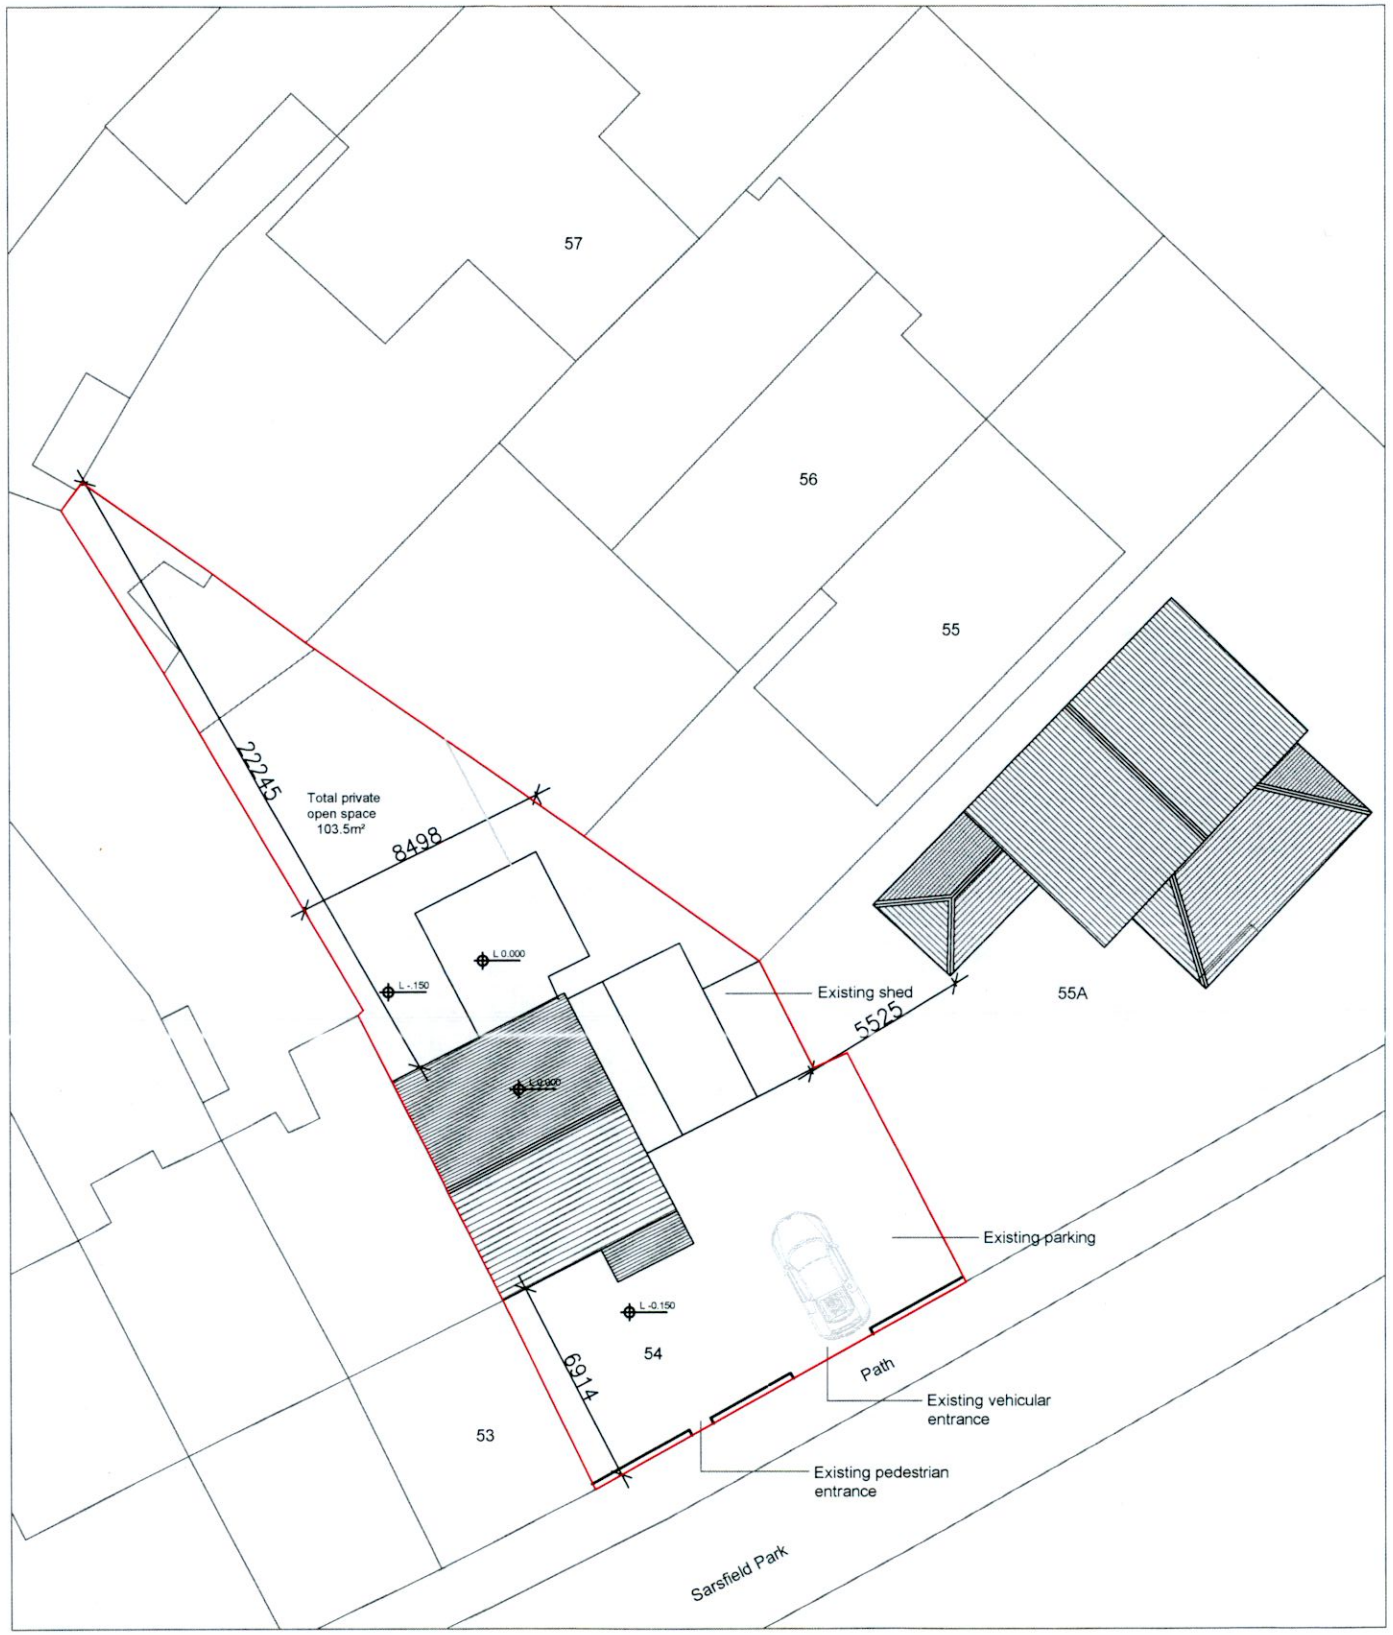

Existing

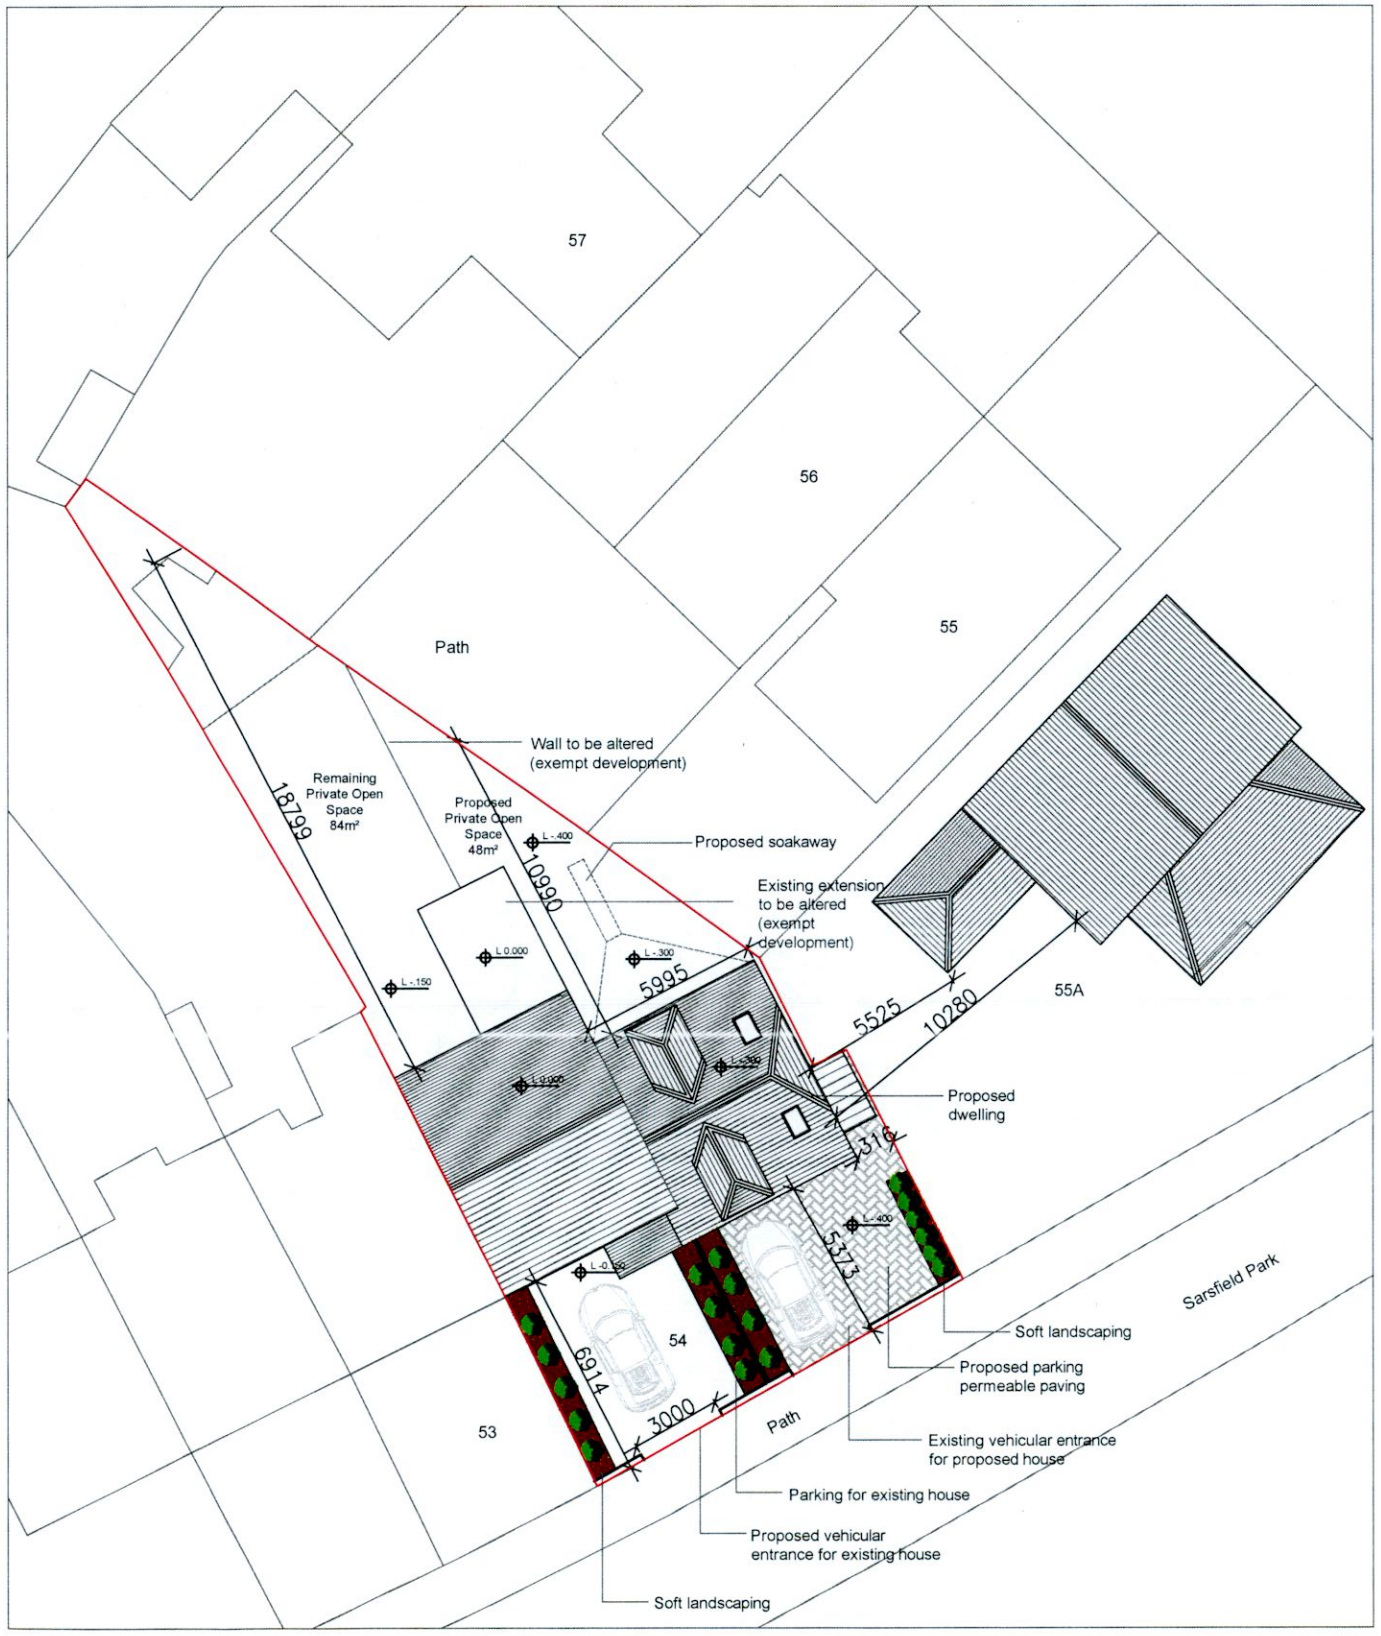

Proposed

PLANNING

Application site boundary:

Extent of ownership:

N

Site Plan

REV.	DATE	BY	DESCRIPTION	CHKD

NOTE:
- This drawing is protected by copyright. ©
- No part of it may be reproduced without the express permission of studiodesignsquared ltd.
- Figured dimensions only to be taken from this drawing.
- Scaling of drawings is not permitted
- All dimensions to be checked on site.
- Architects | Designers to be informed immediately of any discrepancies before work commences.

CLIENT
IOSIF & LUCIA GABOR

PROJECT
PROPOSED DWELLING
54 SARSFIELD PARK, LUCAN

TITLE
SITE PLAN
EXISTING & PROPOSED

PROJ NO.	DRG. NO.	REVISION
22026	22026-PL-1.02	-

DRAWN	SCALE	CHECKED BY	DATE
MF	1:250	PK	JUNE 2022

studio dsq
architects designers
DUBLIN | +353 (0) 1 6624101 LONDON | +44 (0) 7554 624102
W www.design-squared.eu E info@design-squared.eu
STUDIO | The Warehouse, 12 Richmond Row, Dublin D08 F820