Landscape Section A *Scale (1:100)*

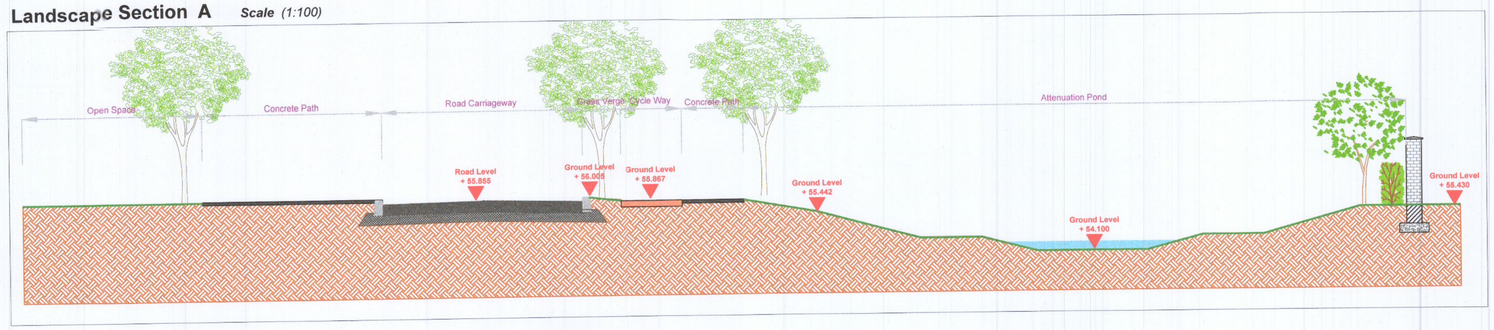

Landscape Section B *Scale (1:100)*

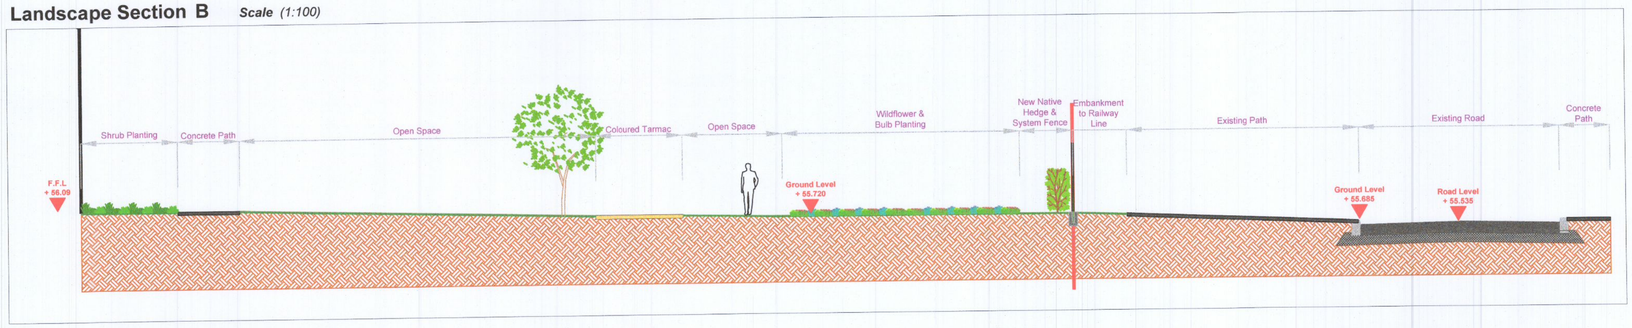

Landscape Section C *Scale (1:100)*

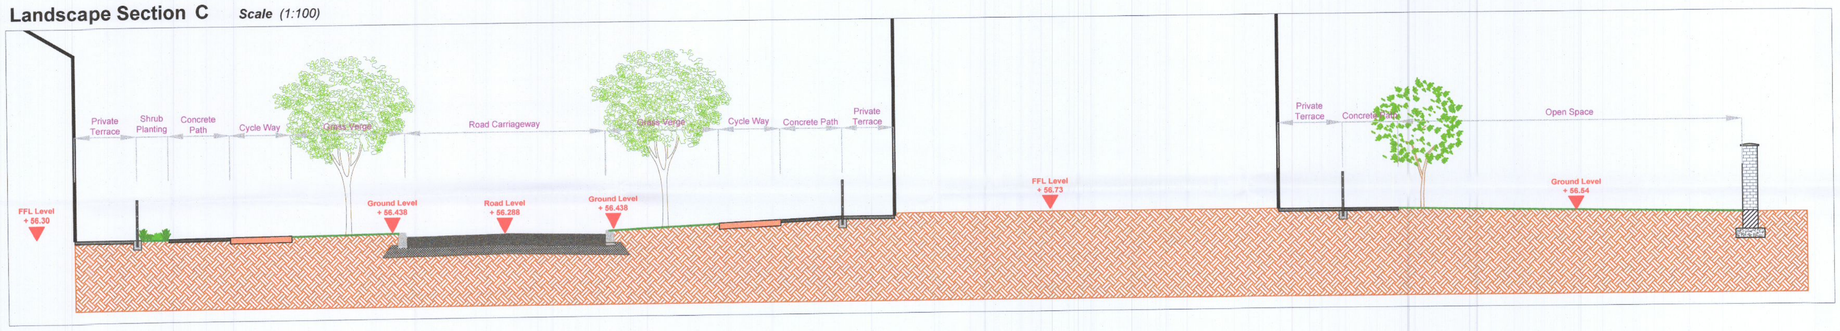

Landscape Section D *Scale (1:100)*

Section Key Plan

REV	DATE	BY	CHECKED	DESCRIPTION
B2	10/08/2022	PR	RMD	Revised Layout

Project Title: Clonburris SDZ at Dublin 22

Client:	Kelland Homes	Dwg No.	DWG NO.3(I) S
Drawing Title:	Landscape Sections (i)	Scale	1:100
Job No.	1577	Date	12/11/2020

Ronan MacDiarmada + Associates Ltd.
Landscape Architects and Consultants.

5 Tootenhill, Rathcoole, Co. Dublin
tel: +353 1 412 4476 mob: 086 26 25 438
fax: +353 1 401 3748 e-mail: ronan@rmda.ie

This Drawing is Copyright ©