A1

NOTES:

1. THIS DRAWING IS TO BE READ IN CONJUNCTION WITH ALL OTHER RELEVANT DRAWINGS & SPECIFICATIONS.
2. DO NOT SCALE, USE FIGURED DIMENSIONS ONLY.

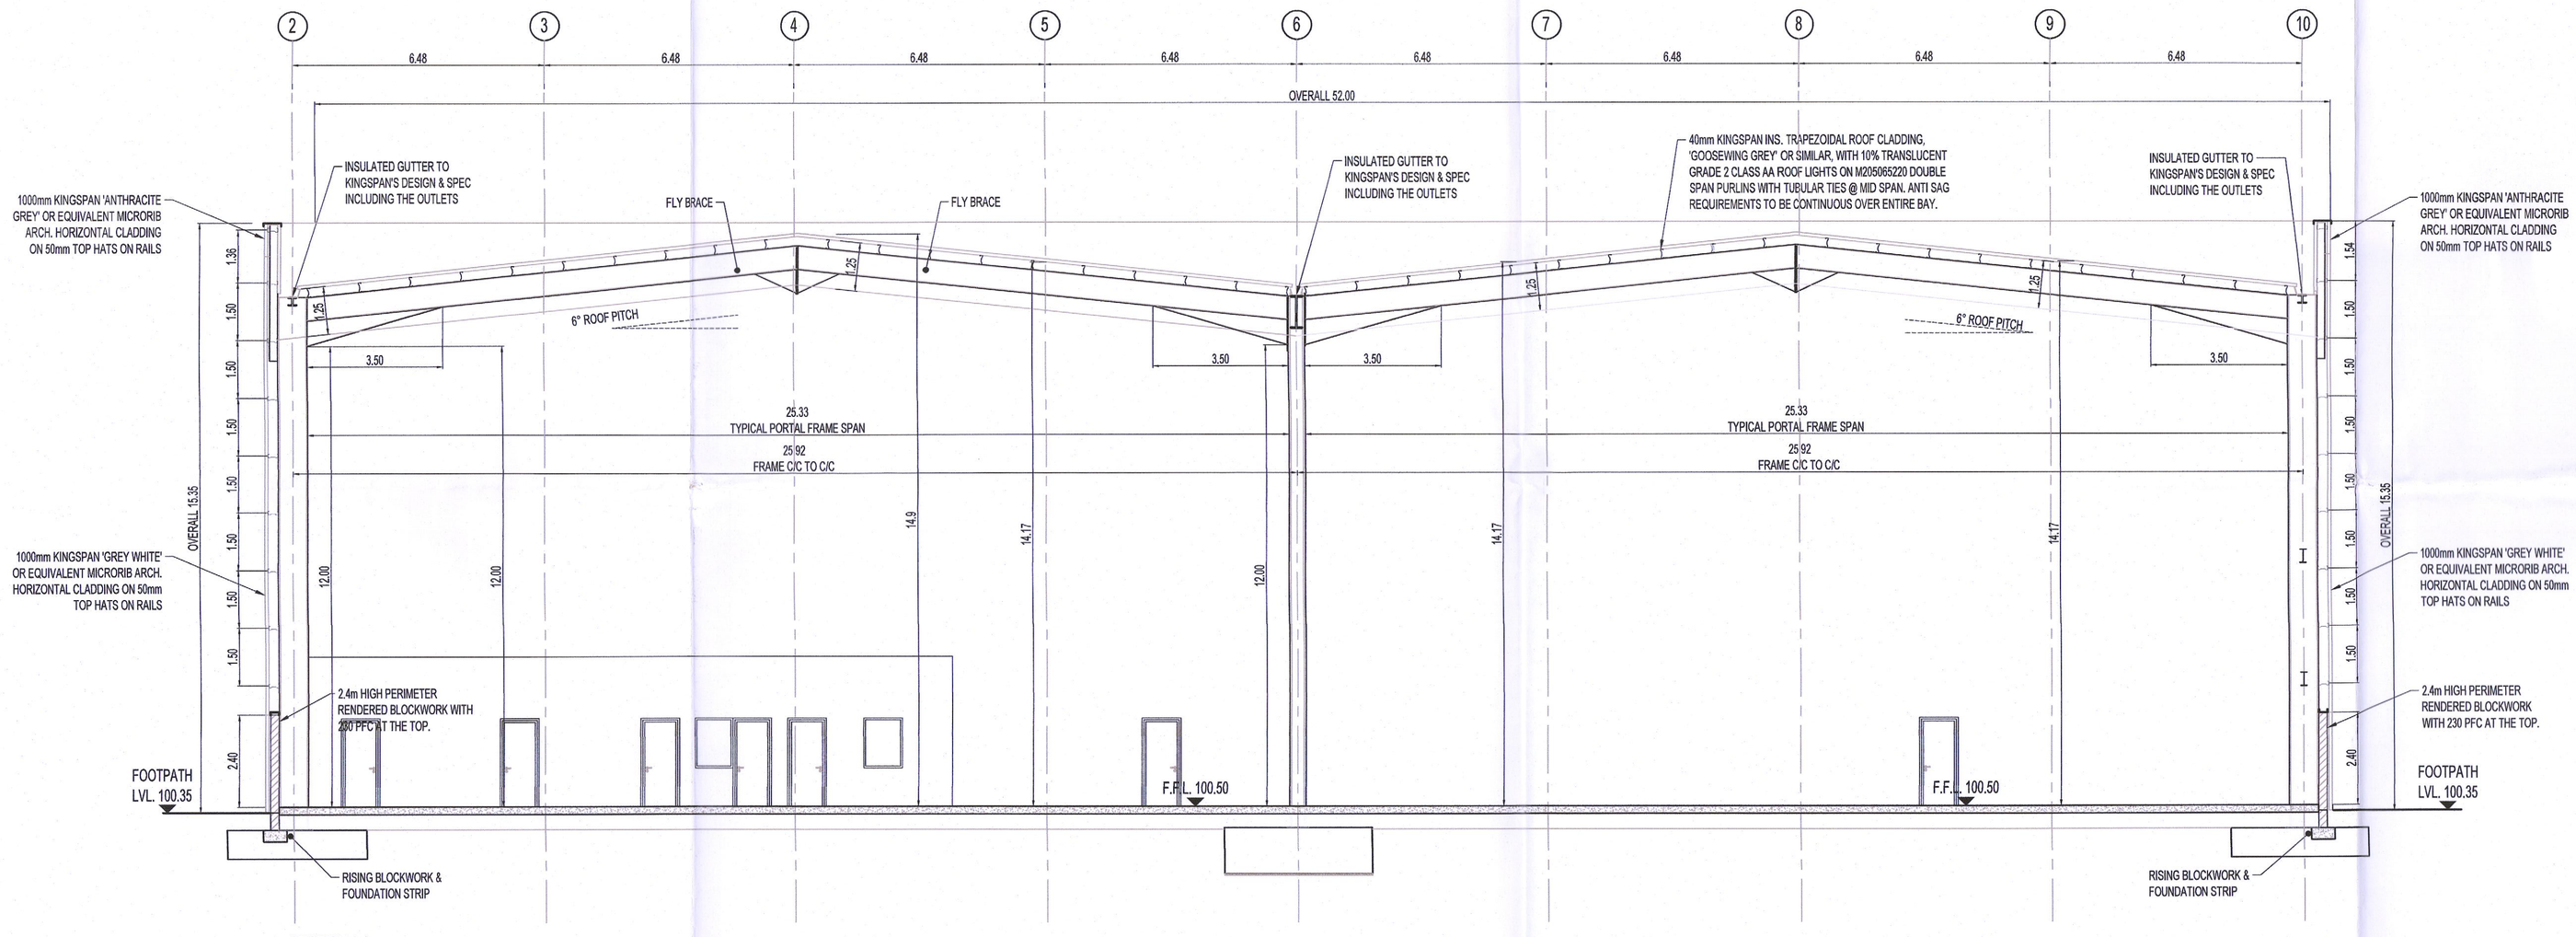

SECTION 2-2
SCALE 1:100

PERMITTED DRAWING
(PROVIDED FOR RECORD PURPOSES ONLY)
SDCC GRANTED PLANNING REGISTER
REFERENCE No. SD21A/0162

Mark	Date	By	Chk.	App.	Revision
PL8	03-02-2022	TK	PK	PK	ISSUED FOR PLANNING ADDITIONAL INFORMATION
PL7	31-05-2021	TK	PK	PK	ISSUED FOR PLANNING

Drawing Status
PLANNING AI

Job Title
WAREHOUSE DEVELOPMENT AT
BROWNSBARN,
CITYWEST CAMPUS,
DUBLIN 24

Drawing Title
UNIT 2
ARCHITECTURAL SECTION 2-2

Architect/Client
Exeter Ireland Property IV B Limited

KAVANAGH BURKE
CONSULTING ENGINEERS
Tel. 01 – 450 0694
Fax. 01 – 426 4340
Email: pkavanagh@kavanaghburke.ie
Unit G3, Calmount Pk.
Ballymount,
Dublin 12.

Drn	Checked	Approved
TK	PK	PK
Scales 1:100		Date FEBRUARY 2021

Job No.	Drawing No.	Rev.
D1678	GA-A-2-06	PL8