2.1 EXISTING SITE/ROOF PLAN 1:200

REV:

NORTH:

GENERAL NOTES:
USE FIGURED DIMENSIONS ONLY
DO NOT SCALE OFF DRAWINGS
CHECK ALL DIMENSIONS ON SITE

NOTES:

0m 1 2 3 4 5 10

REVISION:

PROJECT:
1 ROSSBERRY AVENUE, LUCAN

DRAWING
EXISTING SITE / ROOF PLAN

SCALE
1:200 @A3

ISSUE DATE
JUN 2022

DRAWN BY
ST

STAGE
PLANNING

DRAWING NO.
P 02

REV. №
-

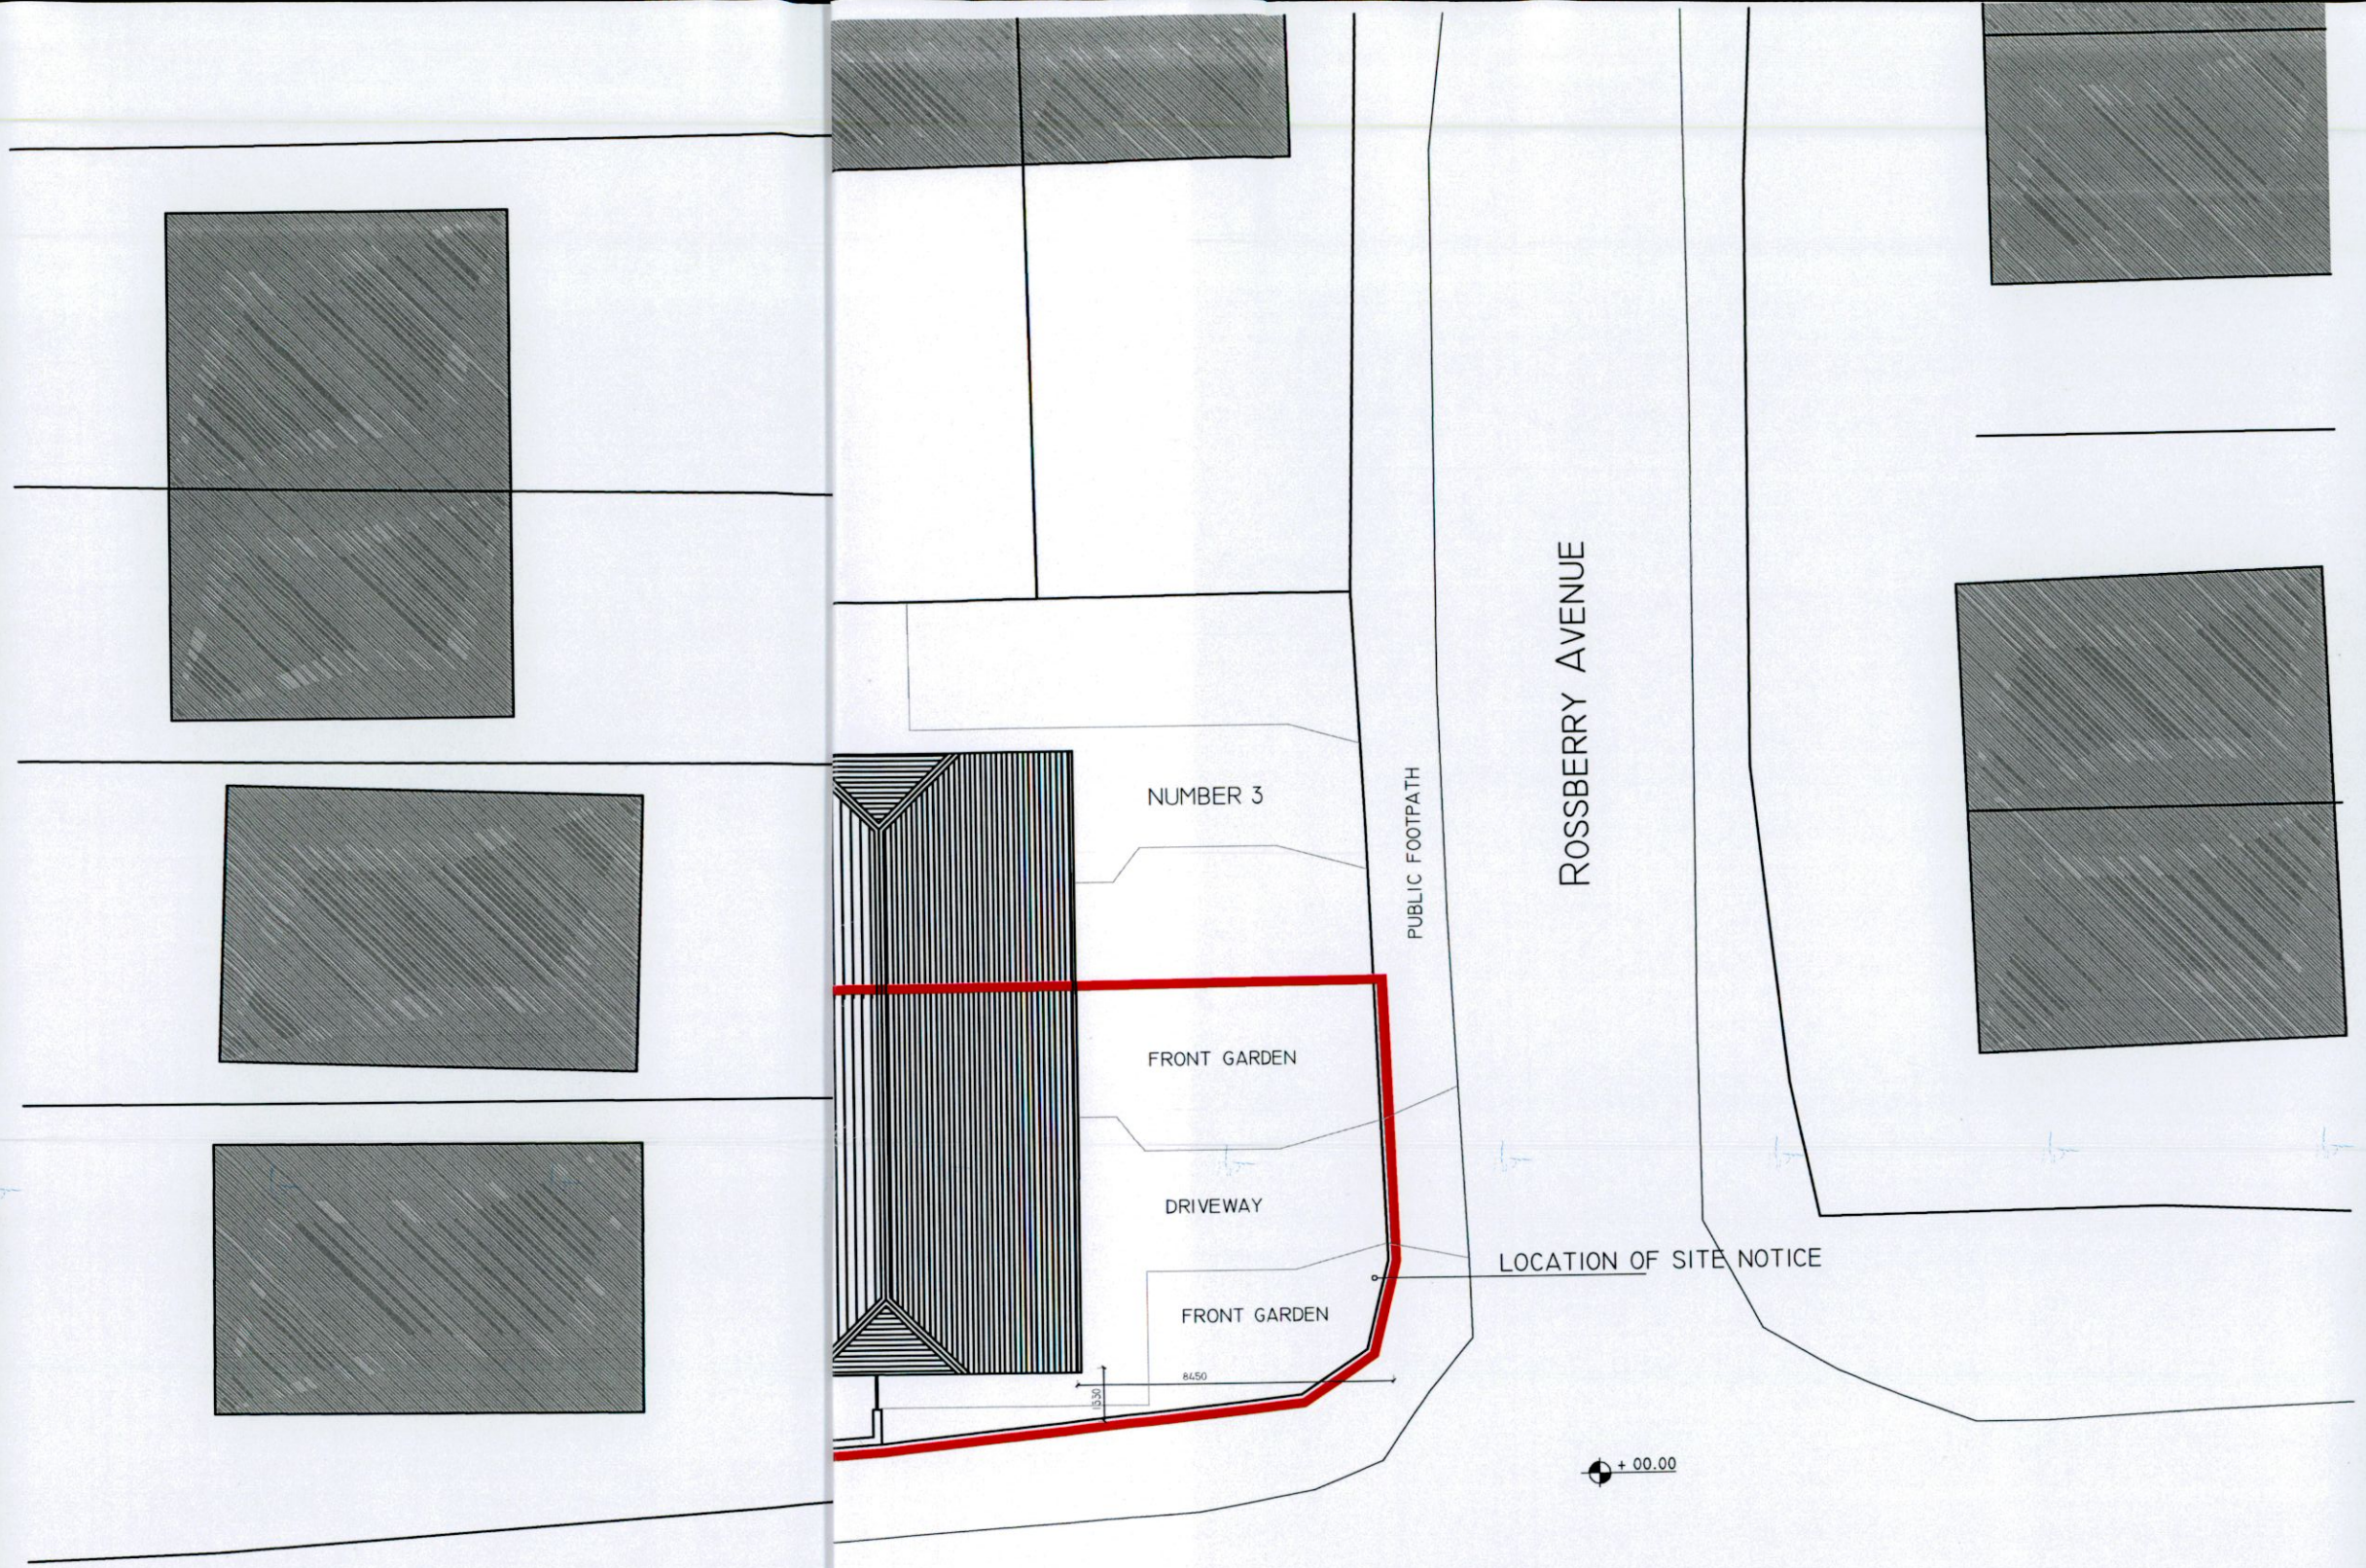

7.1 PROPOSED SITE/ROOF PLAN 1:200

N

REV:

NORTH:

GENERAL NOTES:
USE FIGURED DIMENSIONS ONLY
DO NOT SCALE OFF DRAWINGS
CHECK ALL DIMENSIONS ON SITE

NOTES:

0m

PROJECT:
1 ROSSBERRY AVENUE, LUCAN

DRAWING
PROPOSED SITE / ROOF PLAN

SCALE
1:200 @A3

ISSUE DATE
JUN 2022

DRAWN BY
ST

STAGE
PLANNING

DRAWING NO.
P 07

REV. Nº
-