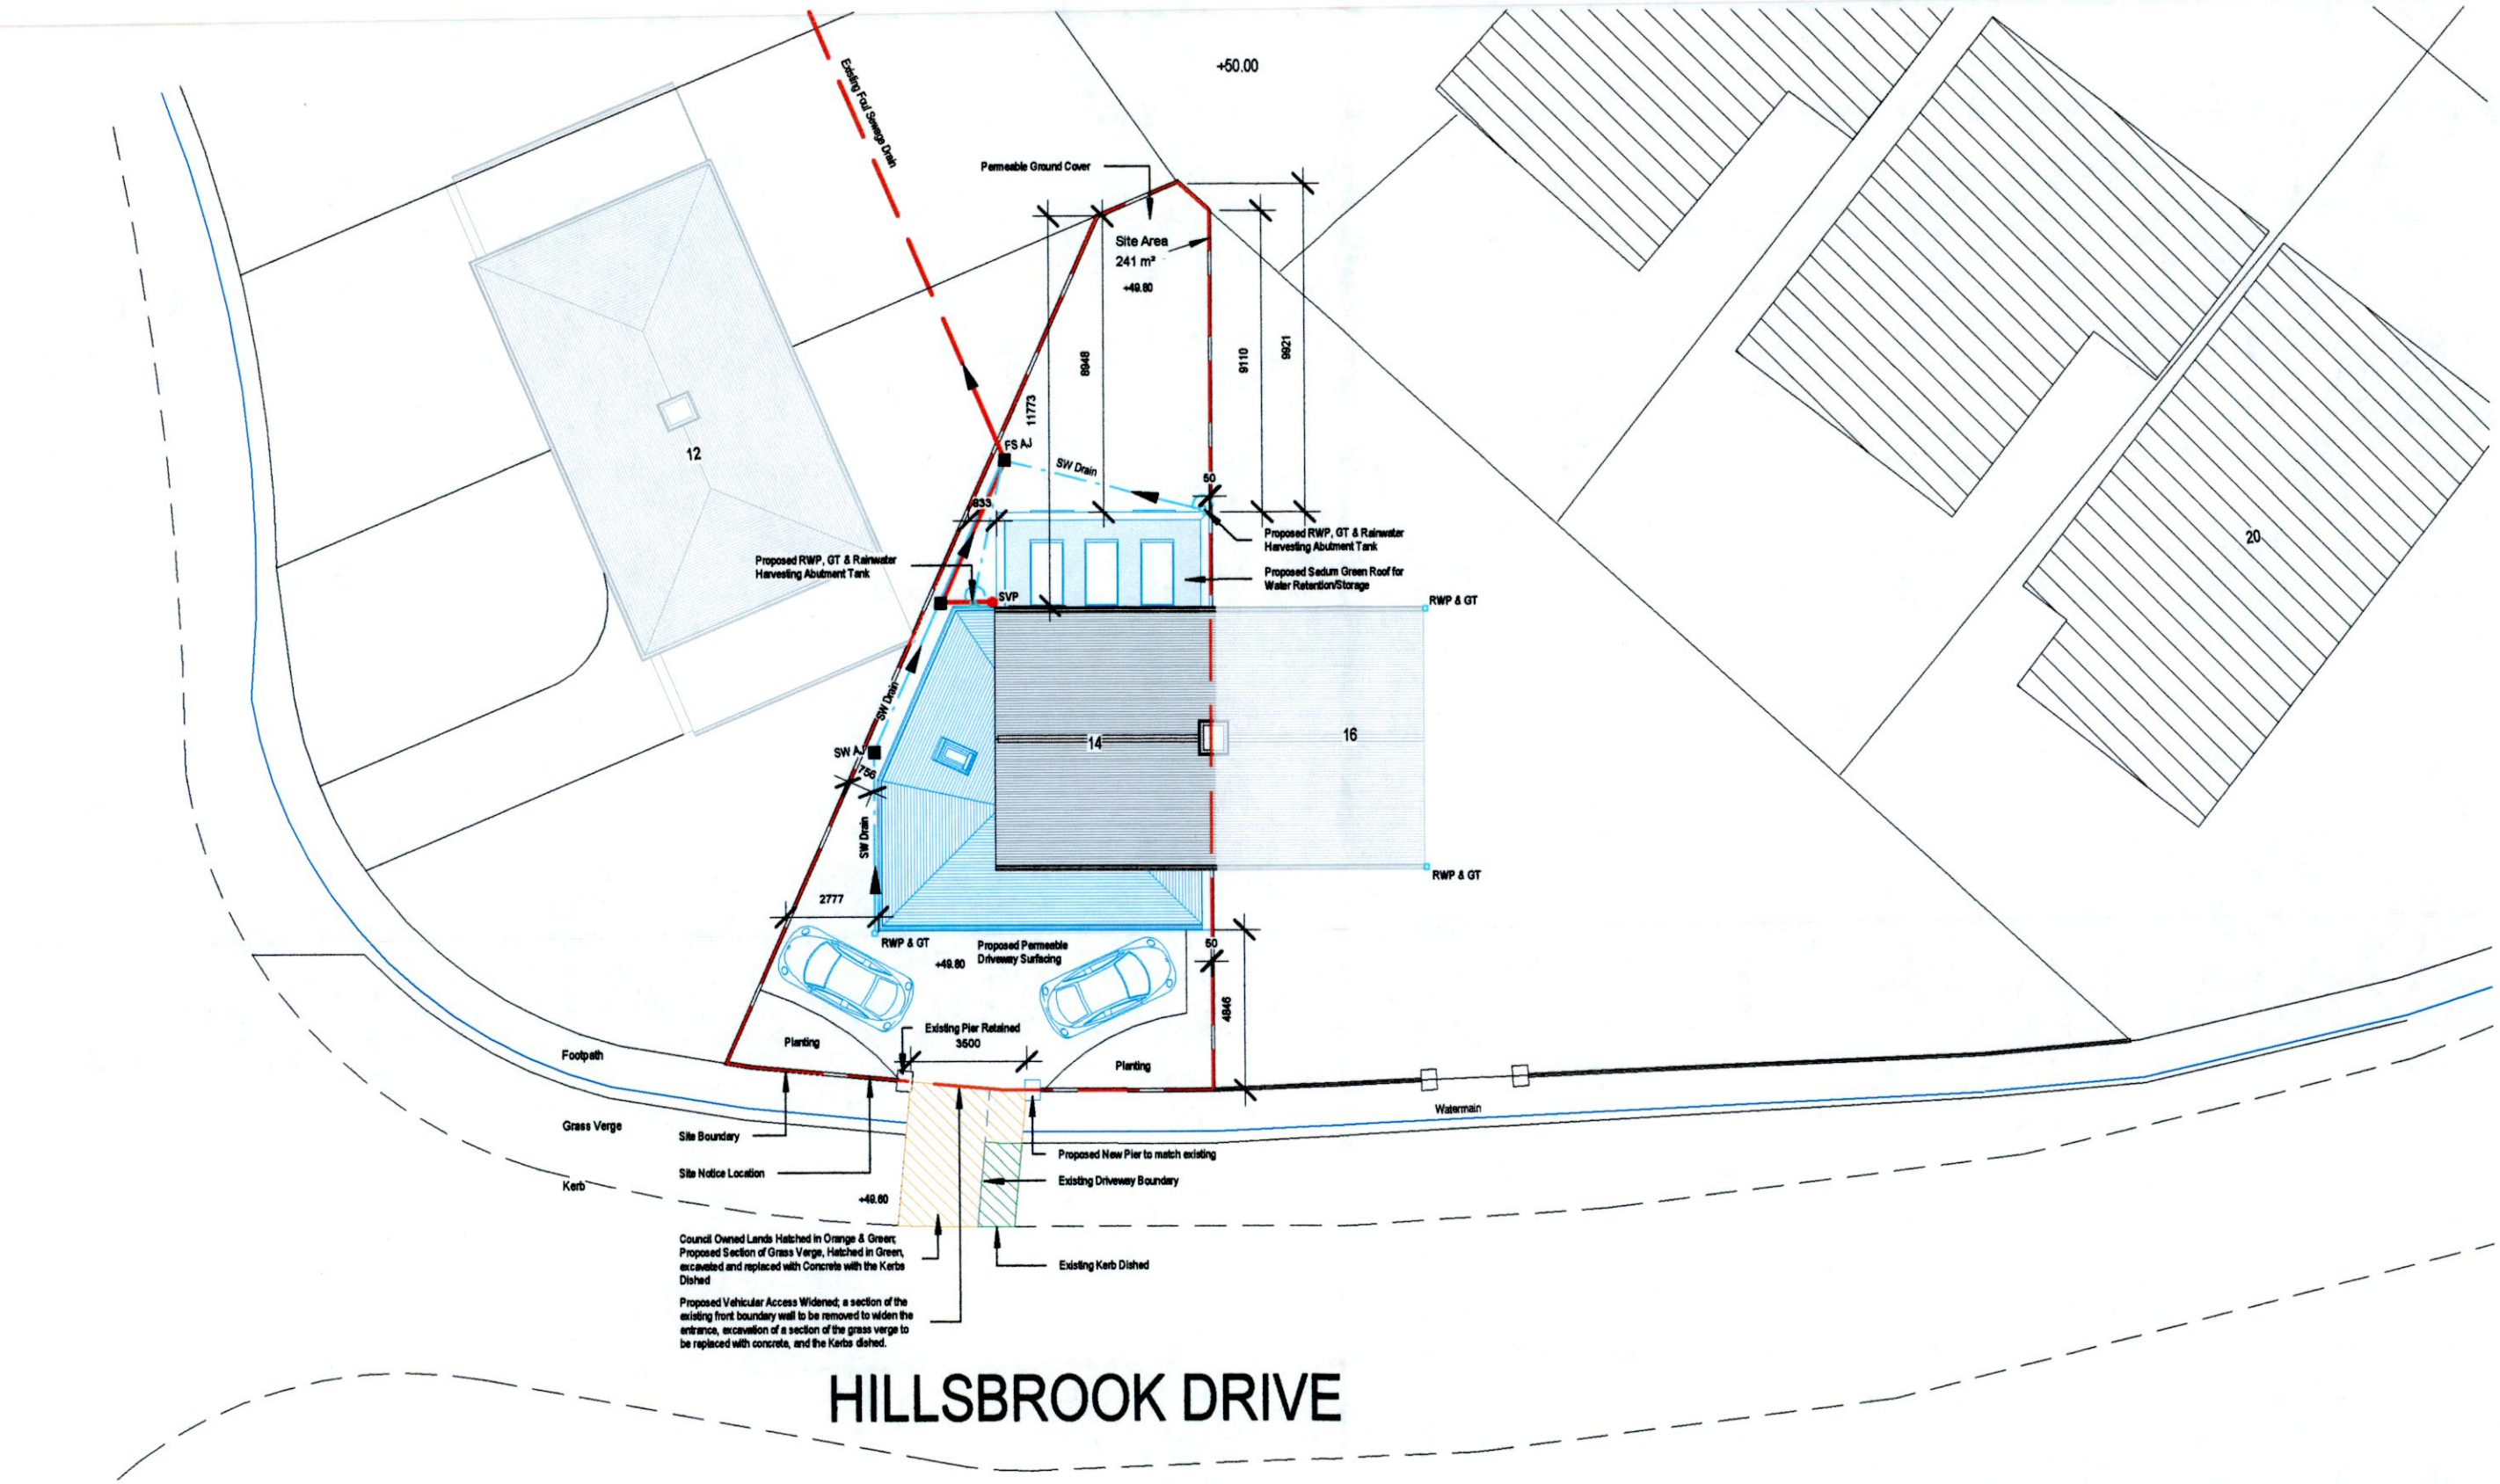

1 Site Layout Plan - Proposed

1 : 200

REF.	DATE	Revision

Peter Brennan
Hayfield House, Knocklyon Road, Templeogue, Dublin 16

North Point

PROJECT: Ground Floor Extension & Renovations_Opt. 01_Rev. 03
PROJECT NO: PRJ122
CLIENT: David Griffin & Tara Harkness
ADDRESS: 14 Hillsbrook Drive, Perrrystown, Dublin 12, D12 TD82
DRAWN BY: Peter Brennan
DATE: 11/07/22 | SCALE: 1 : 200 | DRG. No. P107
DRAWING: Site Layout Plan Proposed
DO NOT SCALE FROM DRAWING | STATUS: Planning