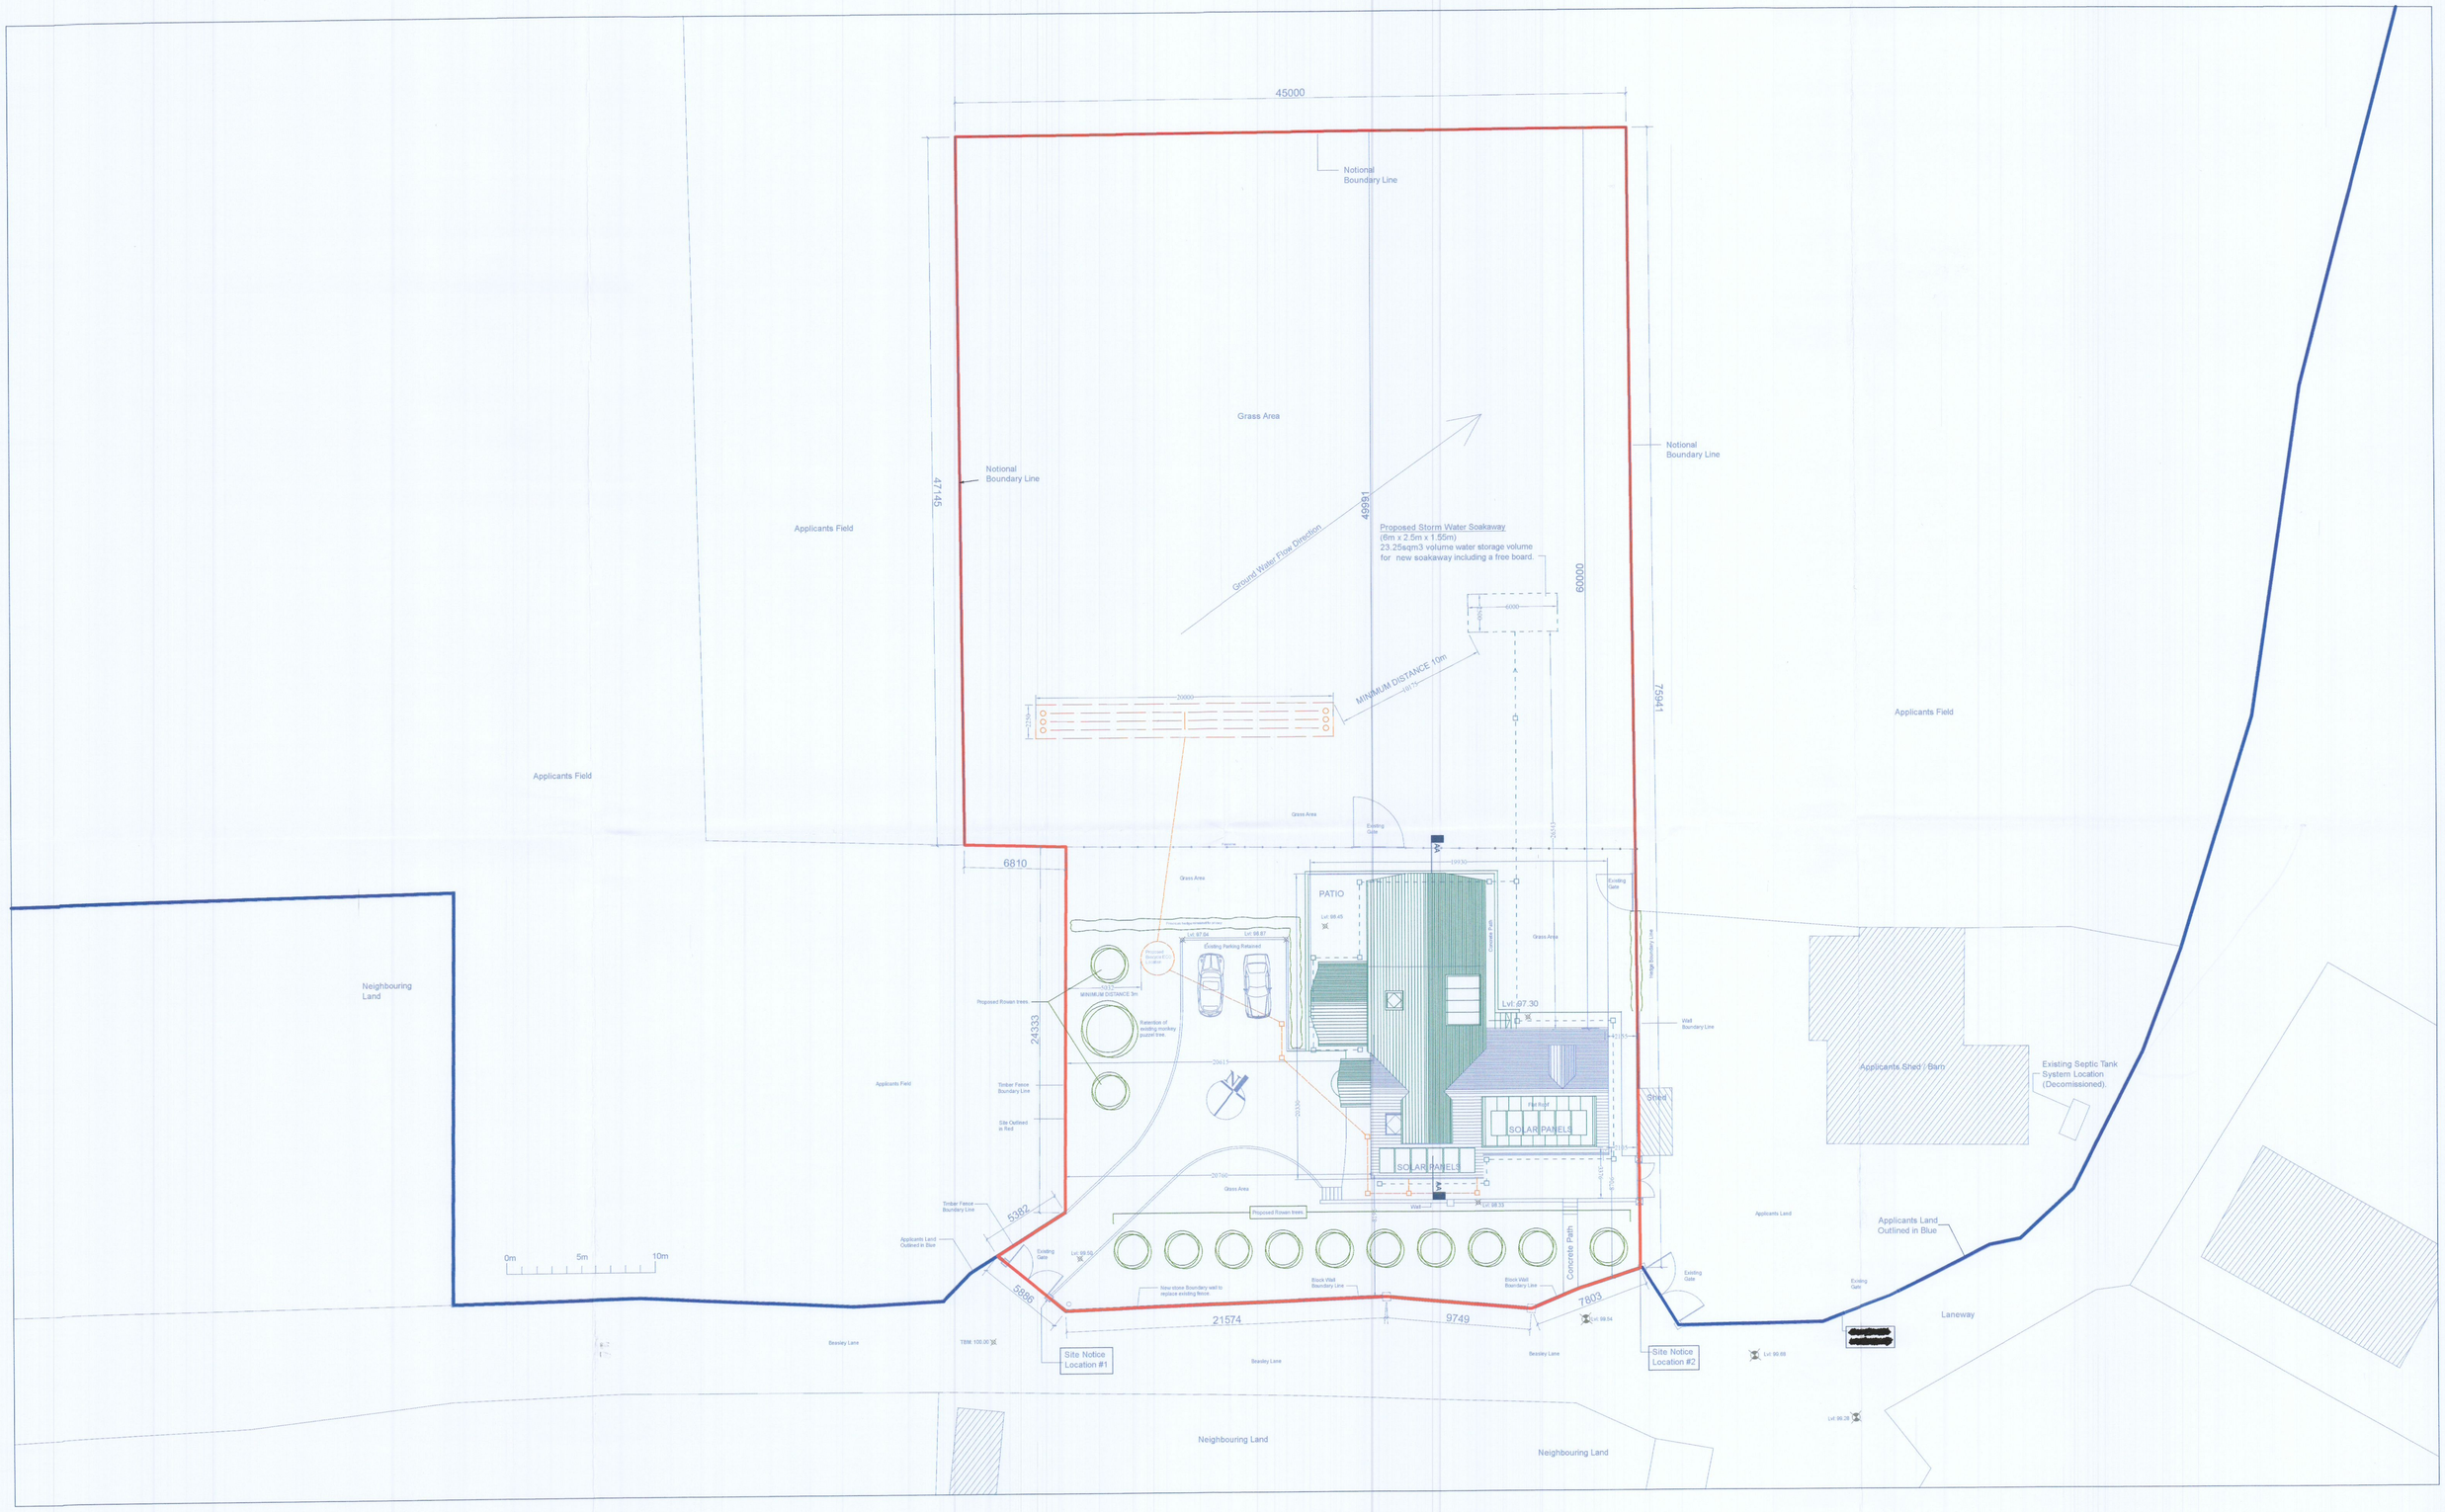

PROPOSED SITE LAYOUT PLAN

Mairead Murphy House

Beasley's Lane, Bohernabreena, Tallaght, Dublin 24.

KEY

- EXISTING FABRIC - ILLLUSTRATED IN BLUE.
- FABRIC TO BE REMOVED - ILLUSTRATED IN RED.
- PROPOSED FABRIC - ILLUSTRATED IN GREEN.

ISSUE Planning
STAGE III
05
DRN. #

Client: Mairead Murphy

Scale: 1/200

Date: June 22

Drawing Title: Proposed Site Layout Plan

Project: Mairead Murphy House

FRANCIS NOEL DUFFY
M. Arch, B.Sc. Arch, Dip Arch.
39 Stocking Wood Copse, Rathfarnham, D16
francis.duffy@gmail.com
Mob 086 066 4762 Tel 01 494 7795
AILTIREACHT
Saoirse Glan Teoranta. No. 399154 An unlimited company registered in Ireland.

copyright.
IIIV

NB : - DO NOT SCALE OFF THIS DRAWING - USE FIGURED DIMENSIONS ONLY - ALL DIMENSIONS TO BE CHECKED ON SITE - REFER TO ENGINEERS DRAWINGS FOR STRUCTURAL DETAILS - FRANCIS NOEL DUFFY TO BE NOTIFIED OF ANY DISCREPENCIES IMMEDIATELY.