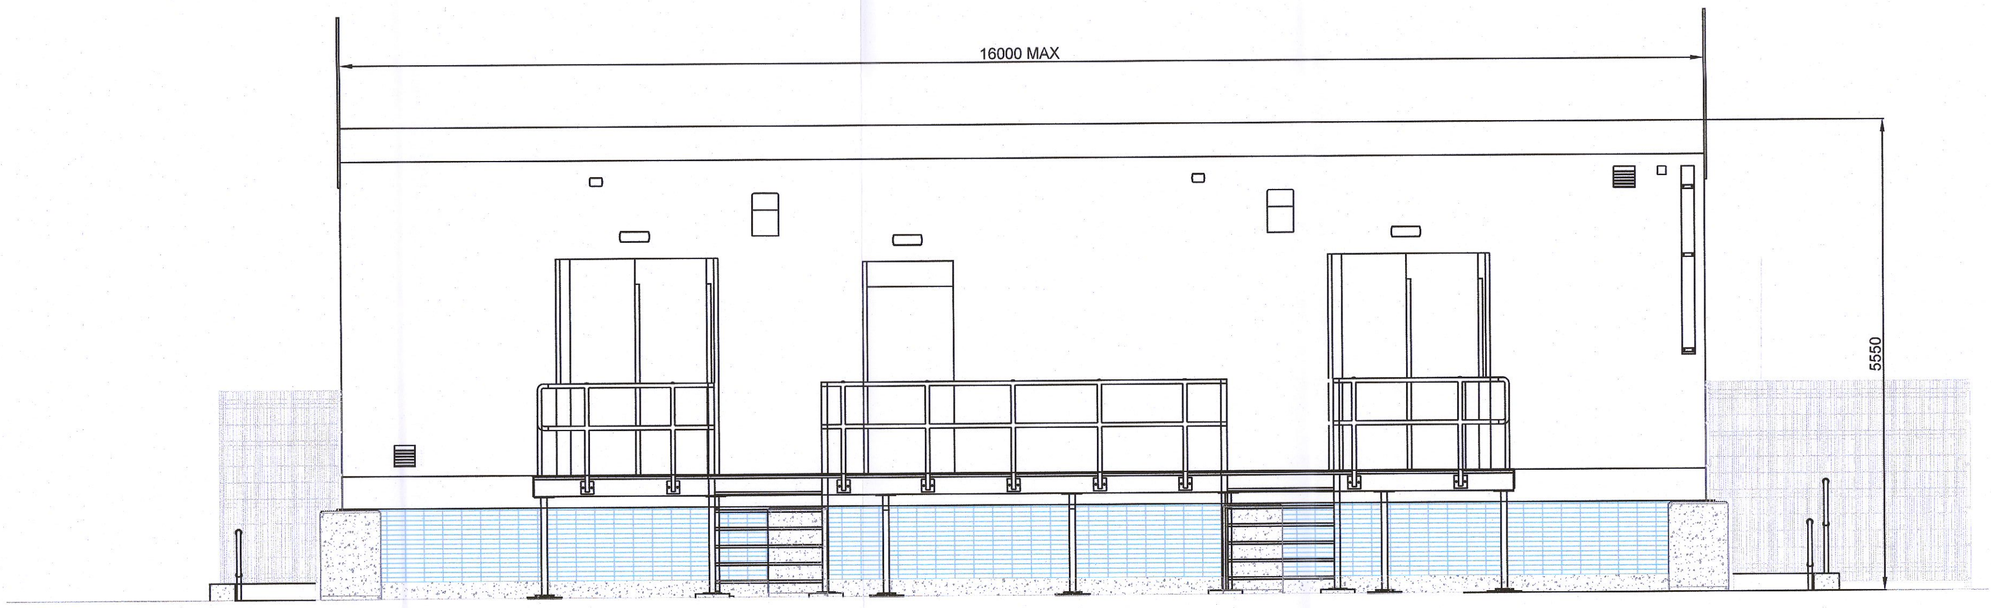

EAST ELEVATION
Scale 1:50

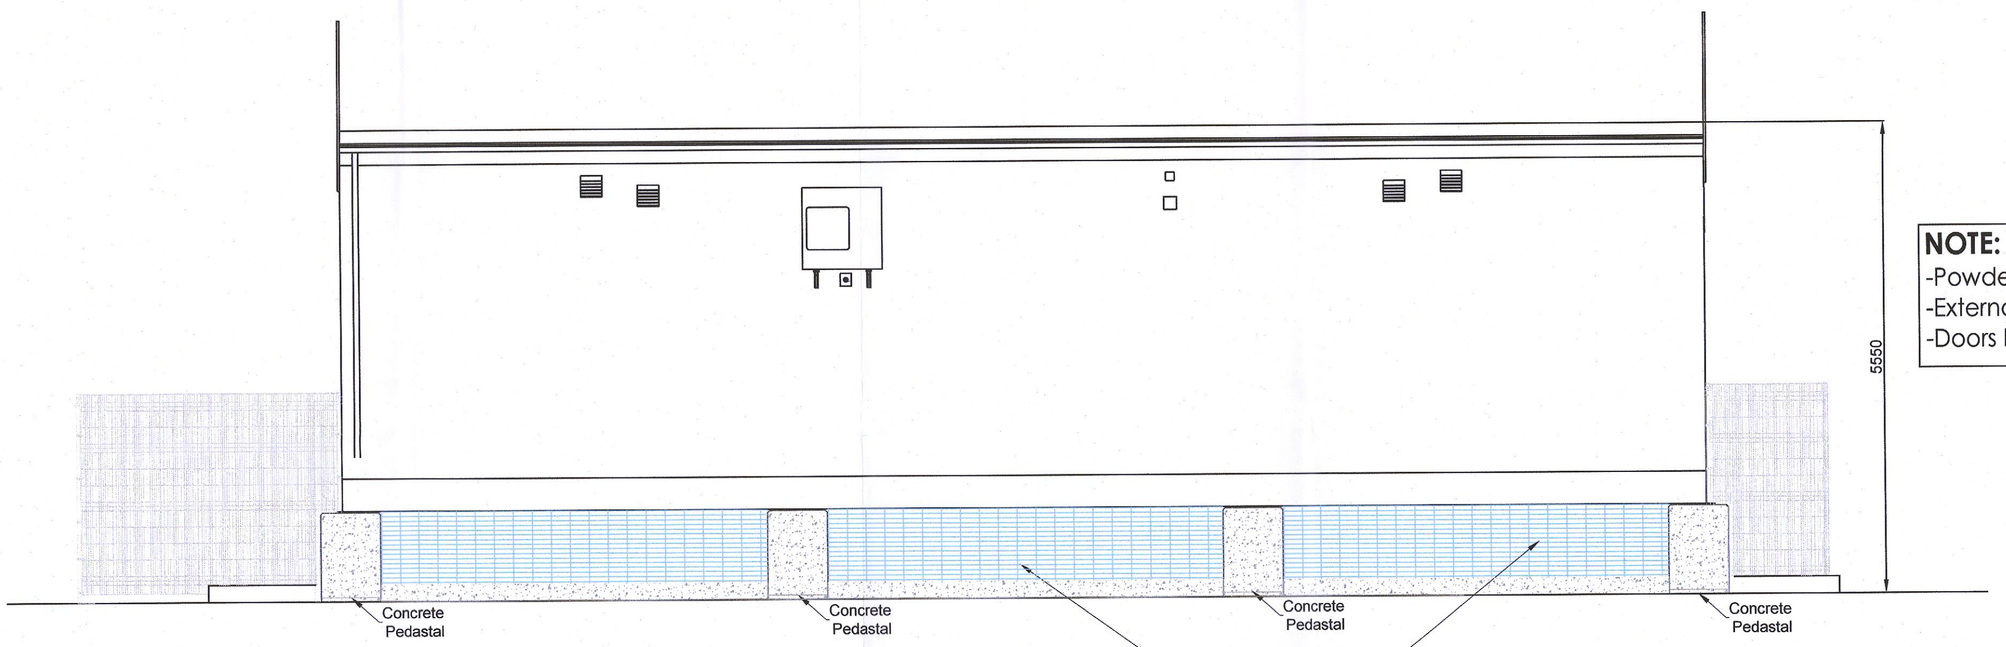

WEST ELEVATION
Scale 1:50

NOTE:
-Powder coated steel
-External RAL 6006 GREEN.
-Doors RAL 6006 GREEN.

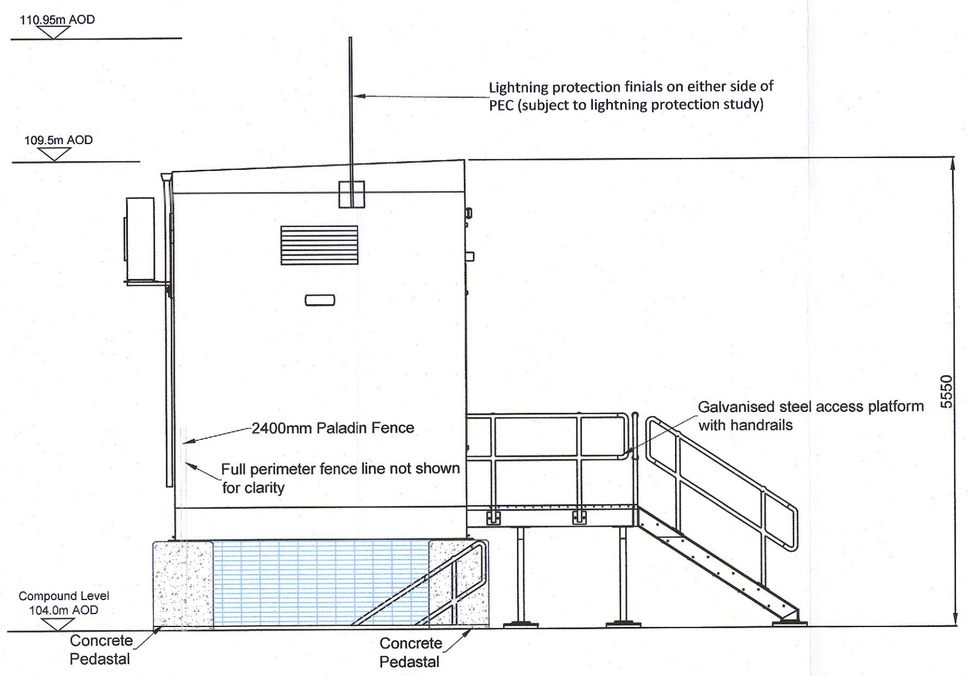

SOUTH ELEVATION
Scale 1:50

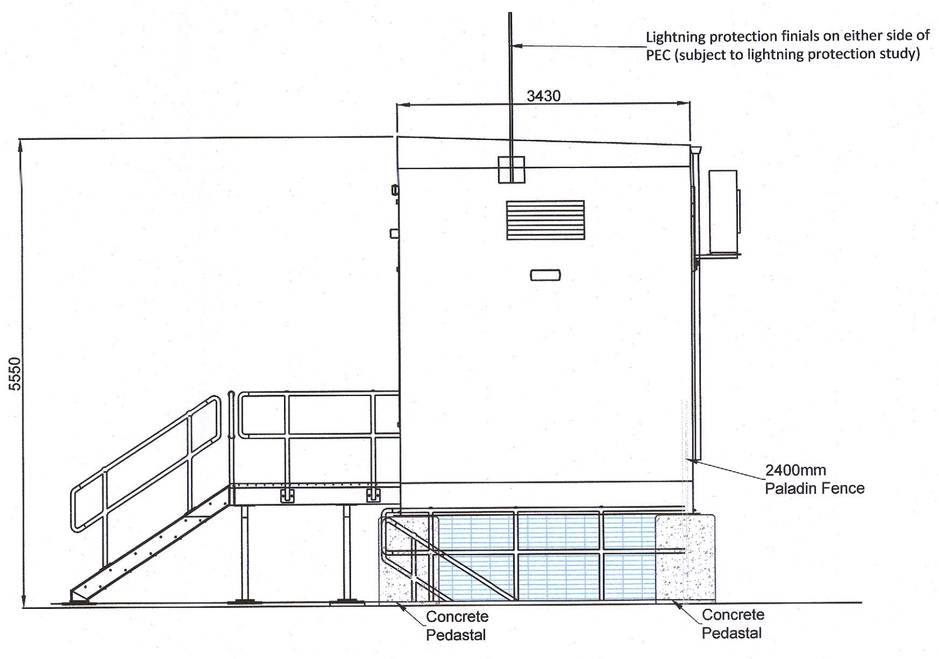

NORTH ELEVATION
Scale 1:50

NOTES / LEGEND
RKD Reviewed and Approved for Planning Submission

READ IN CONJUNCTION WITH THE FOLLOWING DRAWING'S AND DOCUMENT'S

Doc.No.	Title

DRAWING STATUS
FOR PLANNING

REV	DESCRIPTION	DATE	BY	CKD
*	*	*	*	*
*	*	*	*	*
*	*	*	*	*
*	*	*	*	*
*	*	*	*	*
B	ISSUED FOR PLANNING	15/07/2022	EC	EOK
A	ISSUED FOR PLANNING	16/06/2022	EC	EOK

PROJECT
DATA CENTRE

TITLE
BUILDINGS AND PLANT: CONTAINERISED CONTROL BUILDING ELEVATIONS

kirby engineering & construction

London Office: PROFILE WEST 950 GREAT WEST ROAD BRENTFORD TW8 9EJ TEL: +44(0)20 82327510 FAX: +44(0)20 82327511 Email: uk@kirbygroup.co.uk
Limerick Office: RAHEEN BUSINESS PARK LIMERICK TEL: +353 (0)61 226060 FAX: +353 (0)61 226061 Email: limerick@kirbygroup.ie
Dublin Office: WHITE SWAN BUSINESS PARK SOUTH CIRCULAR ROAD DUBLIN TEL: +353 (0)1 4540411 FAX: +353 (0)1 4547569 Email: dublin@kirbygroup.ie
Galway Office: MONIVEA ROAD BALLYBANE GALWAY TEL: +353 (0)91 752860 FAX: +353 (0)91 752862 Email: galway@kirbygroup.ie

DRN: EC CKD: EOK
DATE: 15/07/2022
SCALE 1:50 A1
JOB NO: IE0161
REV NO: B
DWG NO: KG-IE0161-CD013
CAD: *