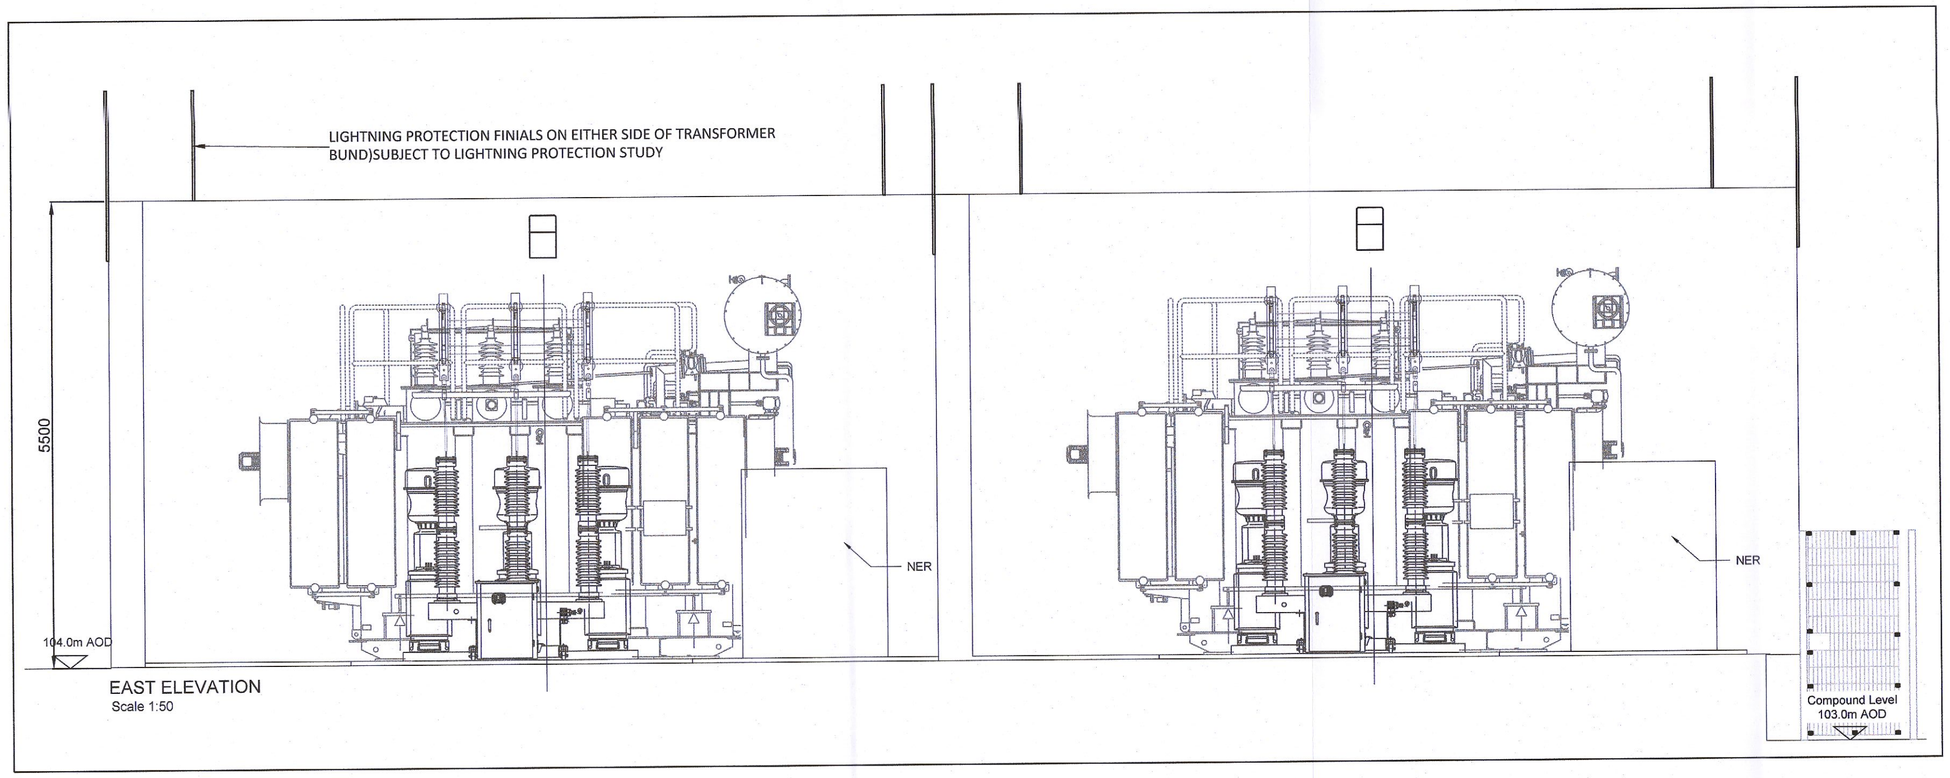

EAST ELEVATION
Scale 1:50

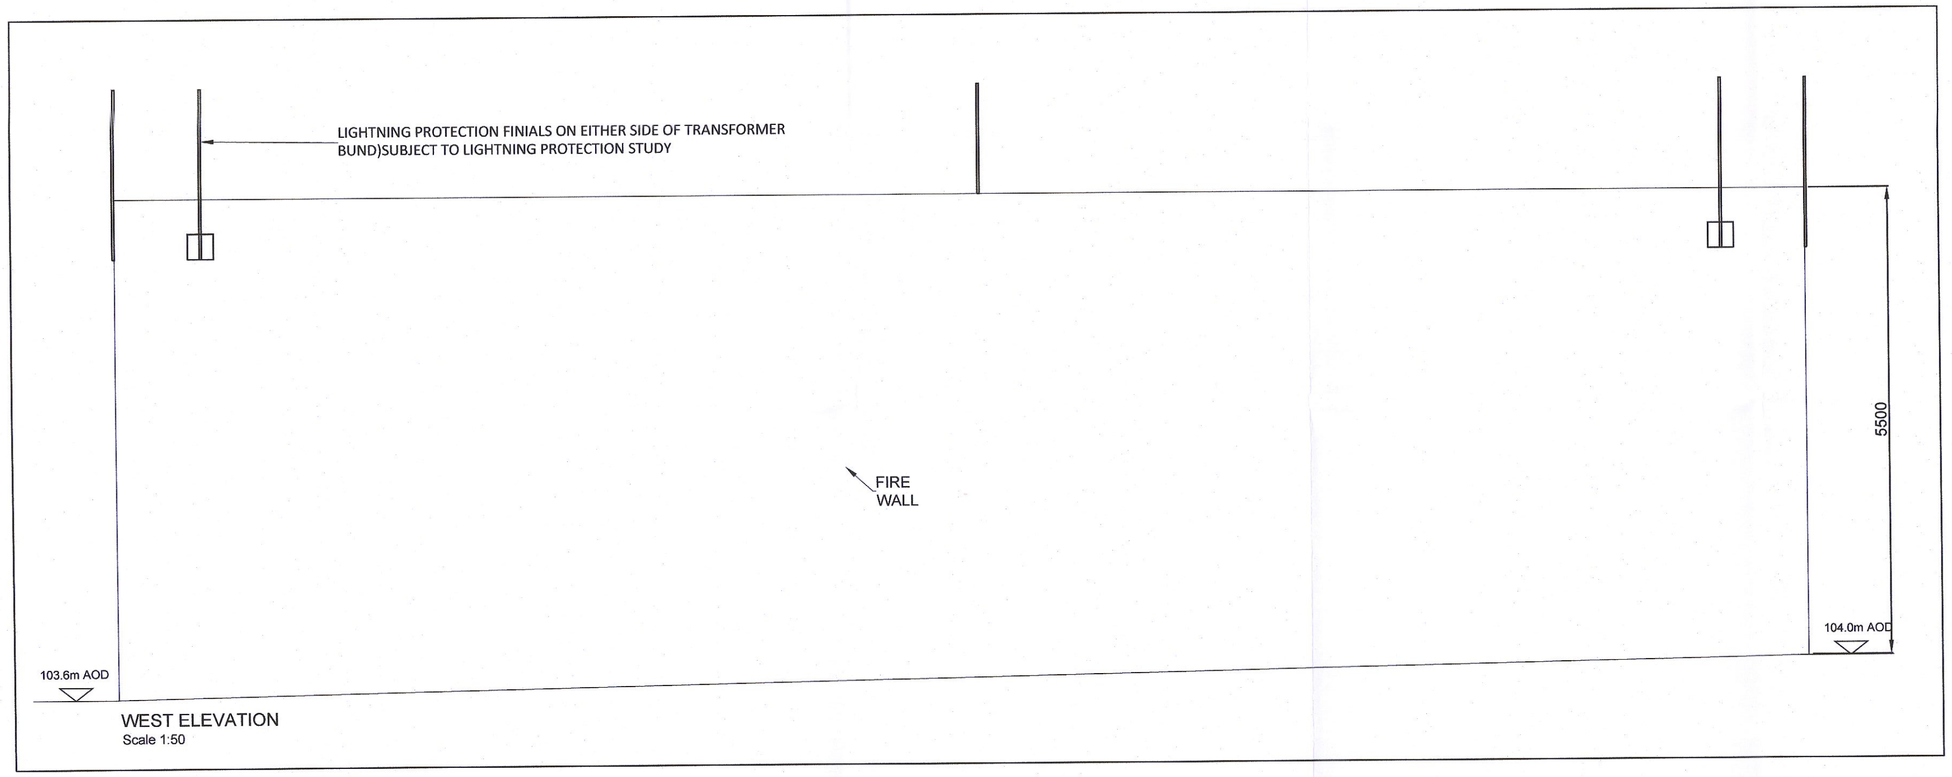

WEST ELEVATION
Scale 1:50

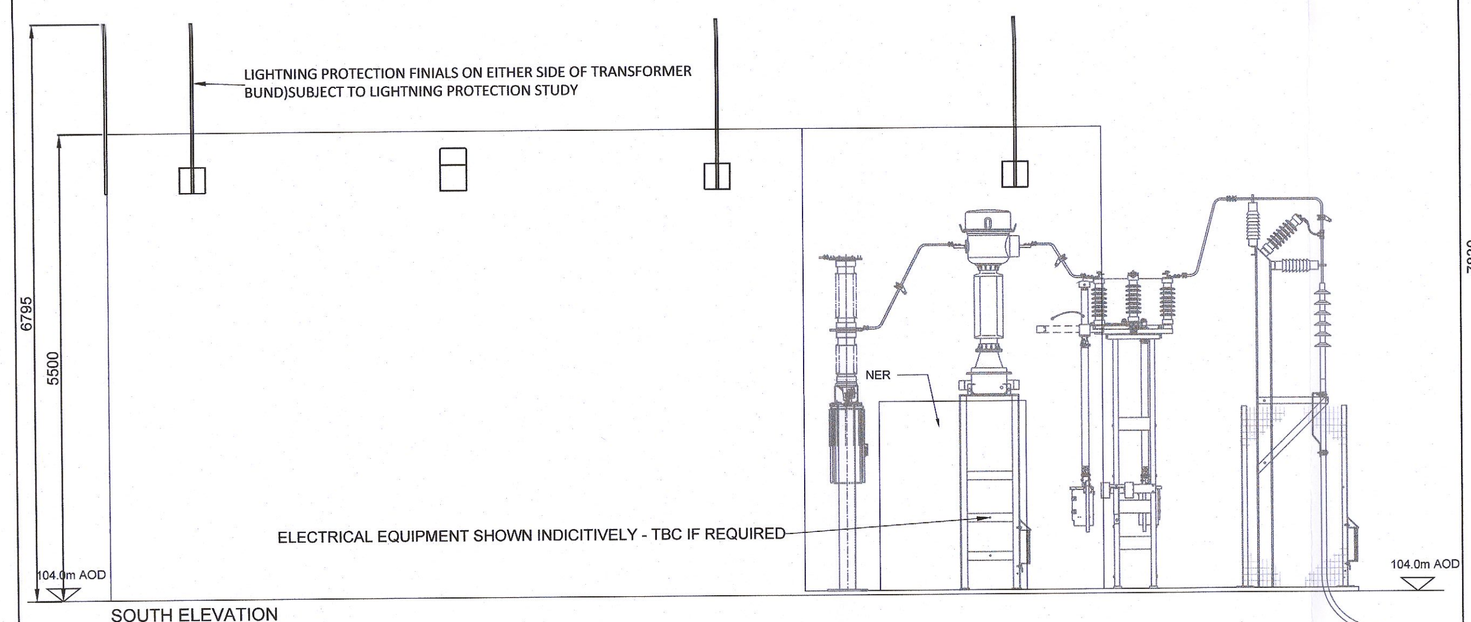

SOUTH ELEVATION
Scale 1:50

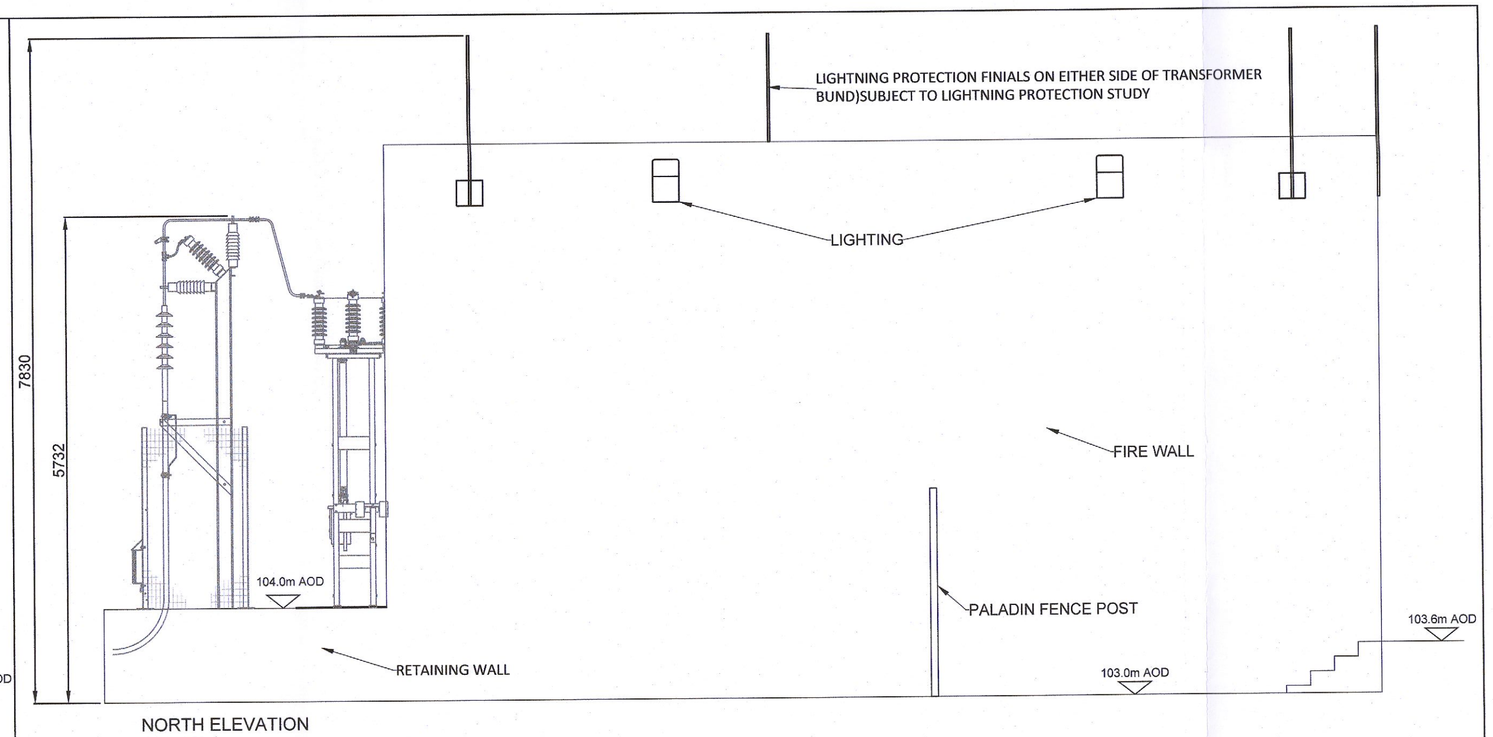

NORTH ELEVATION
Scale 1:50

NOTES / LEGEND

RKD Reviewed and Approved for Planning Submission

READ IN CONJUNCTION WITH THE FOLLOWING DRAWING'S AND DOCUMENT'S

Doc.No.	Title

DRAWING STATUS

FOR PLANNING

REV	DESCRIPTION	DATE	BY	CKD
*	*	*	*	*
*	*	*	*	*
*	*	*	*	*
*	*	*	*	*
*	*	*	*	*
B	ISSED FOR PLANNING	15/07/2022	EC	EOK
A	ISSUED FOR PLANNING	17/06/2022	EC	EOK

PROJECT

DATA CENTRE

TITLE

BUILDINGS AND PLANT:
TYPICAL TRANSFORMER BUND ELEVATIONS

kirby engineering & construction

London Office: PROFILE WEST 950 GREAT WEST ROAD BRENTFORD TW8 9ZH TEL: +44(0)20 82327510 FAX: +44(0)20 82327511 Email: uk@kirbygroup.co.uk

Limerick Office: RAHEEN BUSINESS PARK LIMERICK TEL: +353 (0)61 226060 FAX: +353 (0)61 226061 Email: limerick@kirbygroup.ie

Dublin Office: BWTE SIBAN BUSINESS PARK SOUTH CIRCULAR ROAD DUBLIN TEL: +353 (0)1 4540411 FAX: +353 (0)1 4547589 Email: dublin@kirbygroup.ie

Galway Office: MONREA ROAD BALLYBANE GALWAY TEL: +353 (0)91 752860 FAX: +353 (0)91 752862 Email: galway@kirbygroup.ie

DRN: EC	CKD: EOK	JOB NO: IE0161	DWG NO: KG-IE0161-CD016
DATE: 15/07/2022		REV NO: B	CAD: *
SCALE 1:50 A1			