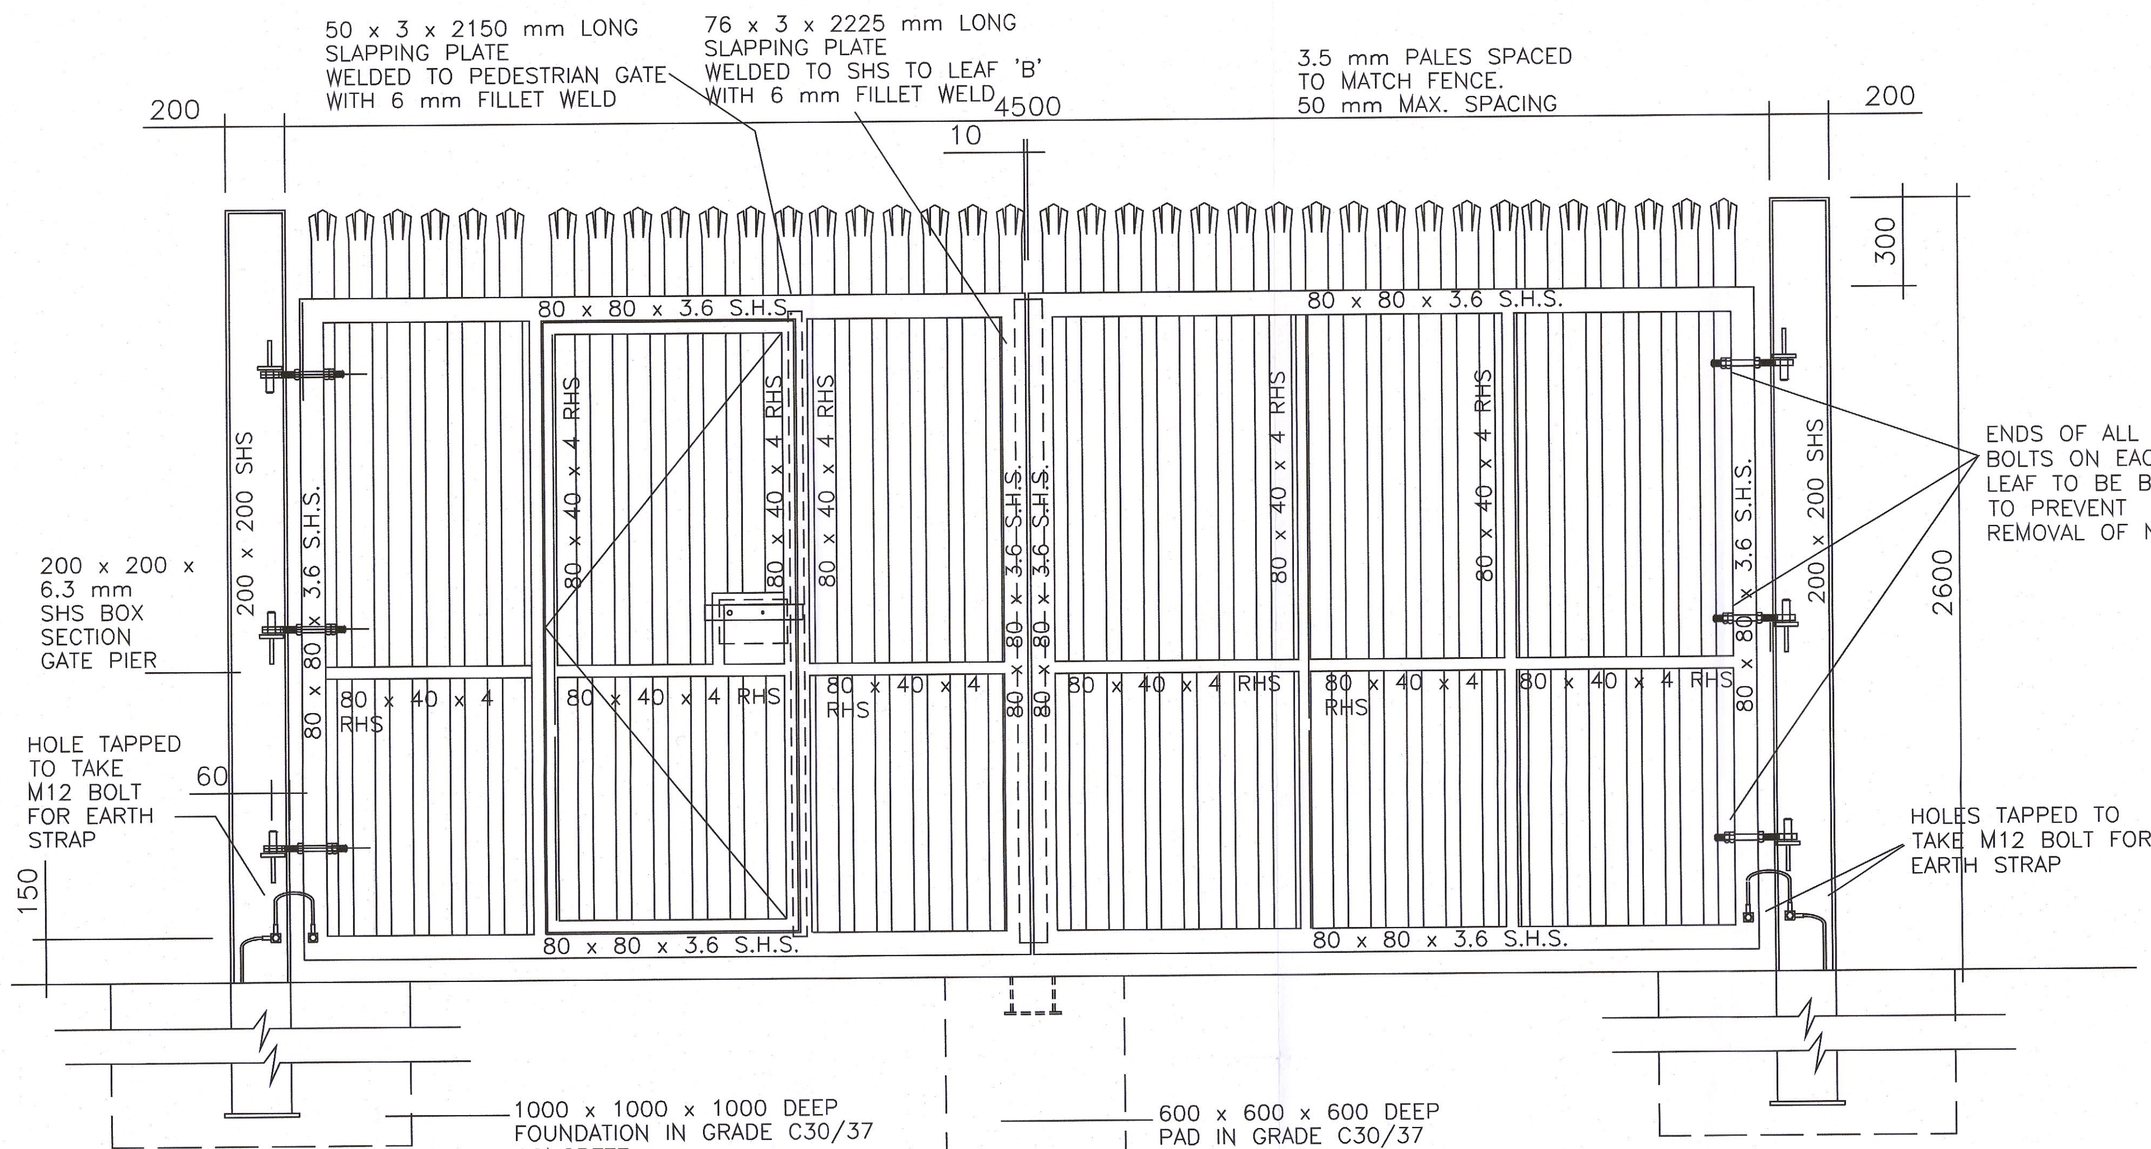

ELEVATION TO INSIDE OF GATES

NOTE:–

DIMENSIONS ARE IN MILLIMETRES UNLESS OTHERWISE STATED

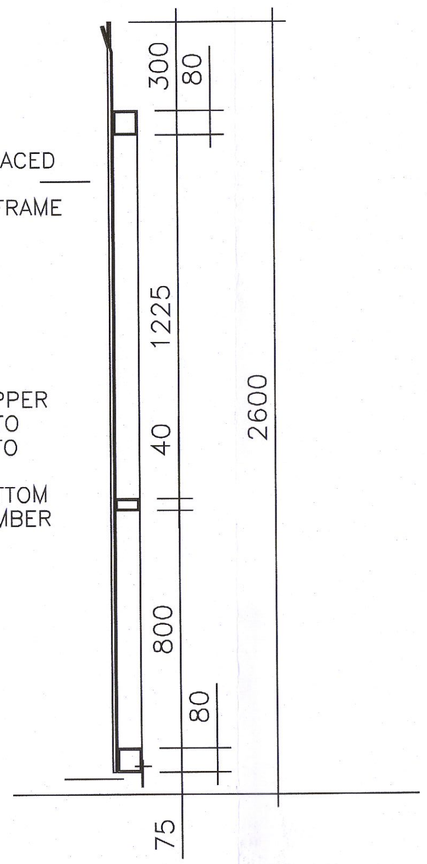

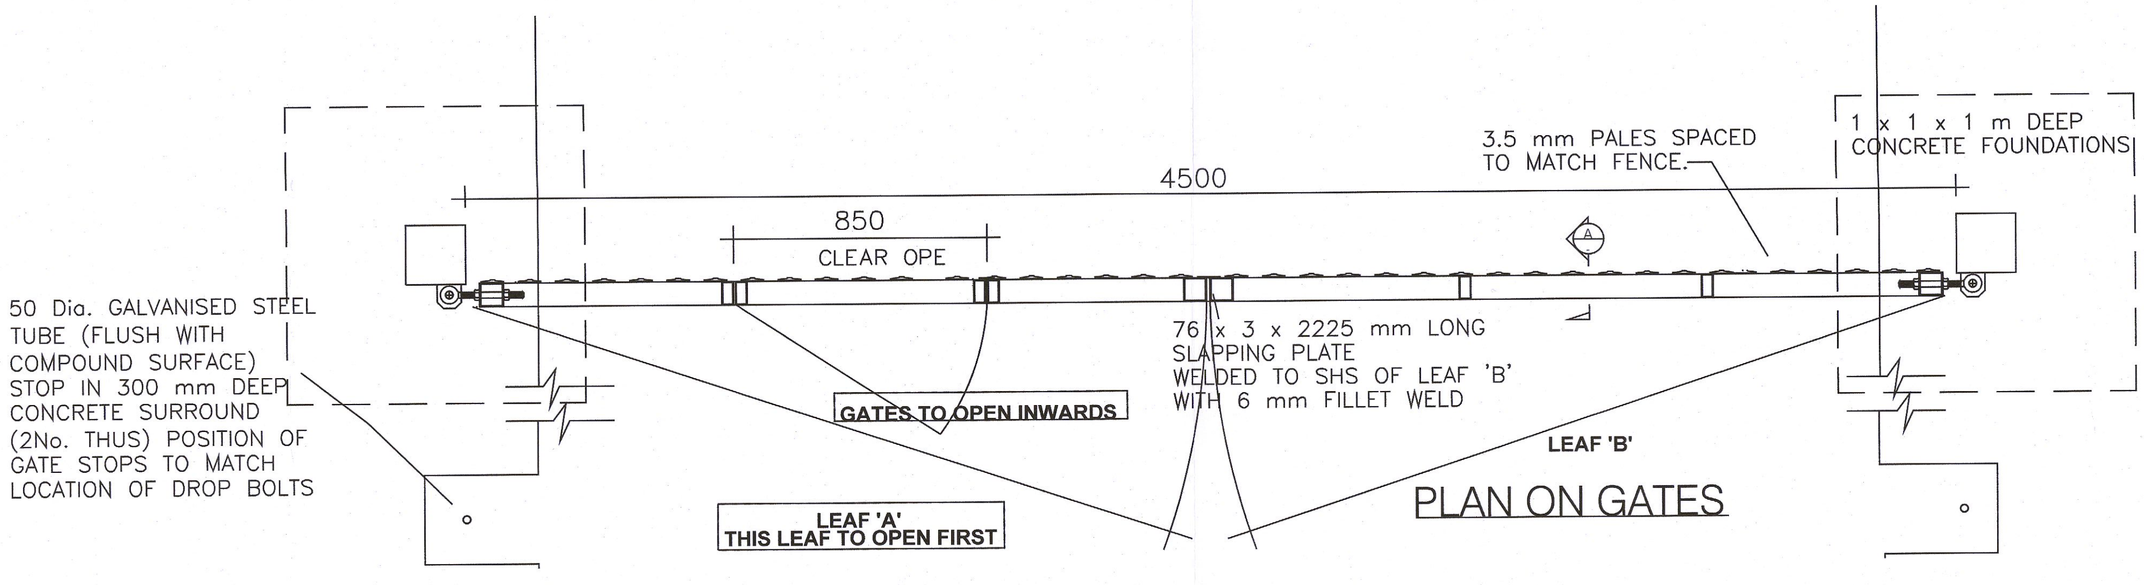

PLAN ON GATES

KEY PLAN

NOTES / LEGEND

NOTES

1.) GALVANISING TO BE IN ACCORDANCE WITH I.S. EN ISO 1461.

2.) POWDER COATING TO BE IN ACCORDANCE WITH I.S. EN 13438.

3.) PALES TO BE TRIPLE POINTED & SPLAYED, AND WELDED TO RAILS IN ACCORDANCE WITH CL. 5.1 OF BS 1722

4.) GAP BETWEEN PALES AND BETWEEN PALES AND RSJ TO BE NOT GREATER THAT 50 mm.

5.) MINIMUM HEIGHT OF FENCE ON EITHER SIDE OF COMPOUND IS TO BE 2600 mm

6.) IN AREAS OF MADE–UP GROUND ADDITIONAL CONCRETE TO BE USED IN BASE. QUANTITY TO BE APPROVED BY THE ENGINEER IN ADVANCE.

7.) CONCRETE TO BE GRADE C30/37 TO BASES.

8.) PALISADE FENCE TO HAVE GREEN POWDER COATING IN ACCORDANCE 5. WITH I.S. EN 13438. COLOUR; MOSS GREEN RAL 6005.

9.) PALISADE FENCE TO BE CONSTRUCTED IN ACCORDANCE WITH B.S. 1722 PART 12.

RKD Reviewed and Approved for Planning Submission

READ IN CONJUNCTION WITH THE FOLLOWING DRAWING'S AND DOCUMENT'S

Doc.No.	Title

DRAWING STATUS

FOR PLANNING

REV	DESCRIPTION	DATE	BY	CKD
*	*	*	*	*
*	*	*	*	*
*	*	*	*	*
*	*	*	*	*
*	*	*	*	*
B	ISSUED FOR PLANNING	15/07/2022	EC	EOK
A	ISSUED FOR PLANNING	17/06/2022	EC	EOK

PROJECT

DATA CENTRE

TITLE

DETAILS:
TYPICAL PALISADE GATE

kirby engineering & construction

London Office: PROFILE REST 950 GREAT WEST ROAD BRENTFORD TW8 9EZ TEL: +44(0)20 82327510 FAX: +44(0)20 82327511 Email: ukinfo@kirbygroup.co.uk

Limerick Office: RAHEEN BUSINESS PARK LIMERICK TEL: + 353 (0)61 226060 FAX: + 353 (0)61 226061 Email: limerick@kirbygroup.ie

Dublin Office: 9H/I TSAN BUSINESS PARK SOUTH CIRCULAR ROAD DUBLIN TEL: + 353 (0)1 4540411 FAX: + 353 (0)1 4547589 Email: dublin@kirbygroup.ie

Galway Office: MONIVEA ROAD BALLYBANE GALWAY TEL: + 353 (0)91 752860 FAX: + 353 (0)91 752862 Email: galway@kirbygroup.ie

DRN: EC	CKD: EOK	JOB NO: IE0161	DWG NO: KG–IE0161–CD021
DATE: 15/07/2022		REV NO: B	
SCALE NTS (A1)			CAD: