A0

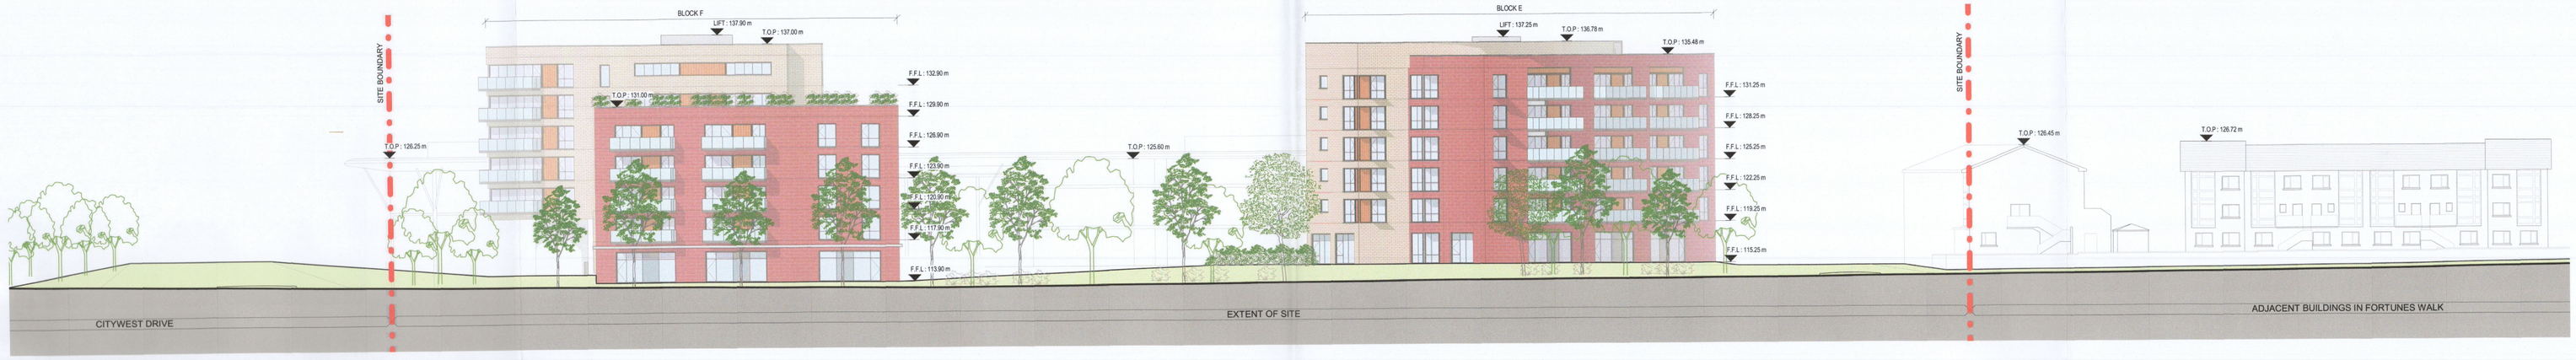

1 **EXISTING CONTIGUOUS ELEVATION - NORTH - PLANNING REF ABP-305556-19**
Scale: 1 : 250

2 **PROPOSED CONTIGUOUS ELEVATION - NORTH**
Scale: 1 : 250

3 **EXISTING CONTIGUOUS ELEVATION - SOUTH - PLANNING REF ABP-305556-19**
Scale: 1 : 250

THIS DRAWING WAS PRODUCED AND SUBMITTED TO PLANNING BY JOHN FLEMMING ARCHITECTS AND REMAINS THEIR COPYRIGHT

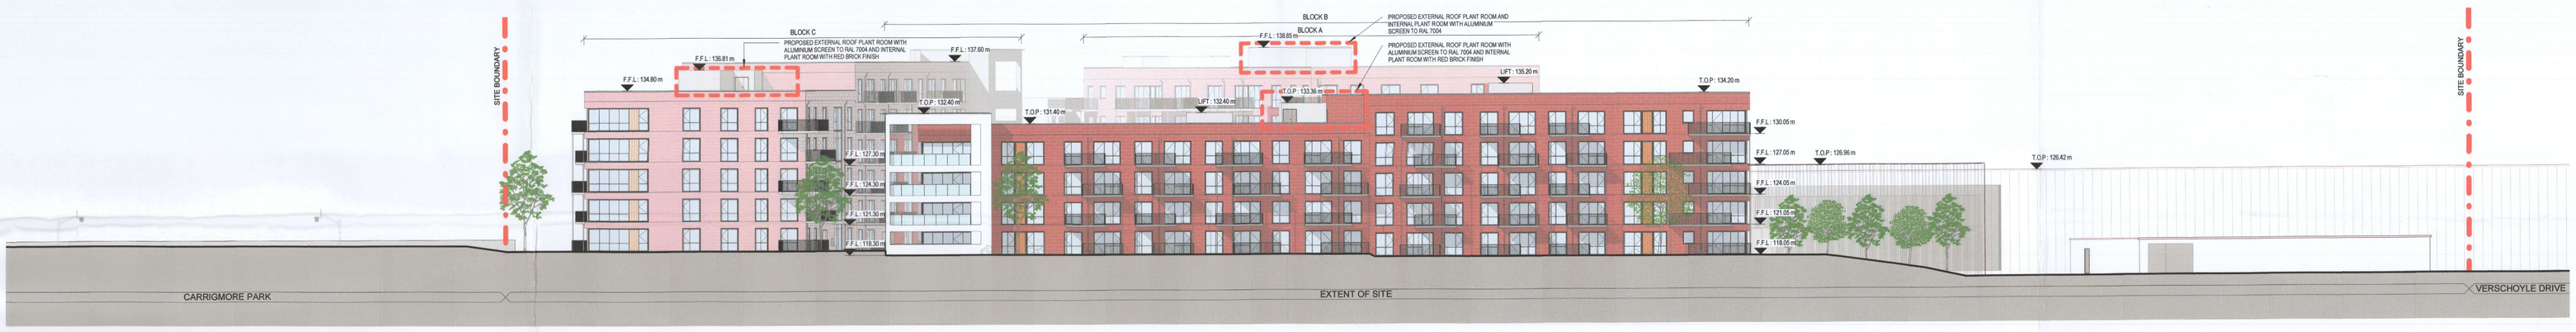

4 **PROPOSED CONTIGUOUS ELEVATION - SOUTH**
Scale: 1 : 250

PLANNING

REV	DATE	DESCRIPTION	BY
1	21/01/2022	ISSUED FOR PLANNING	PK
2	28/01/2022	ISSUED FOR PLANNING	PK
3	02/02/2022	ISSUED FOR PLANNING	PK
4	13/05/2022	ISSUED FOR PLANNING	PK
5	03/06/2022	ISSUED FOR PLANNING	PK
6	14/06/2022	ISSUED FOR PLANNING	PK

SITE BOUNDARY

AMENDMENTS TO PLANNING APPLICATION REF ABP-305556-19

DO NOT SCALE • USE FIGURED DIMENSIONS ONLY • NOTIFY THE ARCHITECTS OF ANY DISCREPENCIES ON THE DRAWING PRIOR TO WORK PROCEEDING • THIS DRAWING IS COPYRIGHT OF MCCAULEY DAYE O'CONNELL ARCHITECTS
14/06/2022 09:09:17

APPROVED BY

Client: CITYWEST DRIVE LIMITED PARTNERSHIP
Project: CITYWEST DRIVE
Title: CONTIGUOUS ELEVATIONS - NORTH & SOUTH

Sheet No.: 1272-MDO-ZZ-ZZ-DR-A-06001
Scale as: As indicated Current Rev.: 6 Project No.: 1272

MC CAULEY DAYE O'CONNELL
ARCHITECTS
11 Merrion Square, Dublin 2, Ireland
Telephone: +353 (0)1 400 4171
info@mdo.ie | www.mdo.ie

C:\Users\PDog\Documents\1272-MDO-ZZ-ZZ-MC-A-06001-Bldg_plng(ZXPE).rvt