ULX,ULY= 705938.2473,727334.4685

URX,URY= 706171.2473,727334.4685

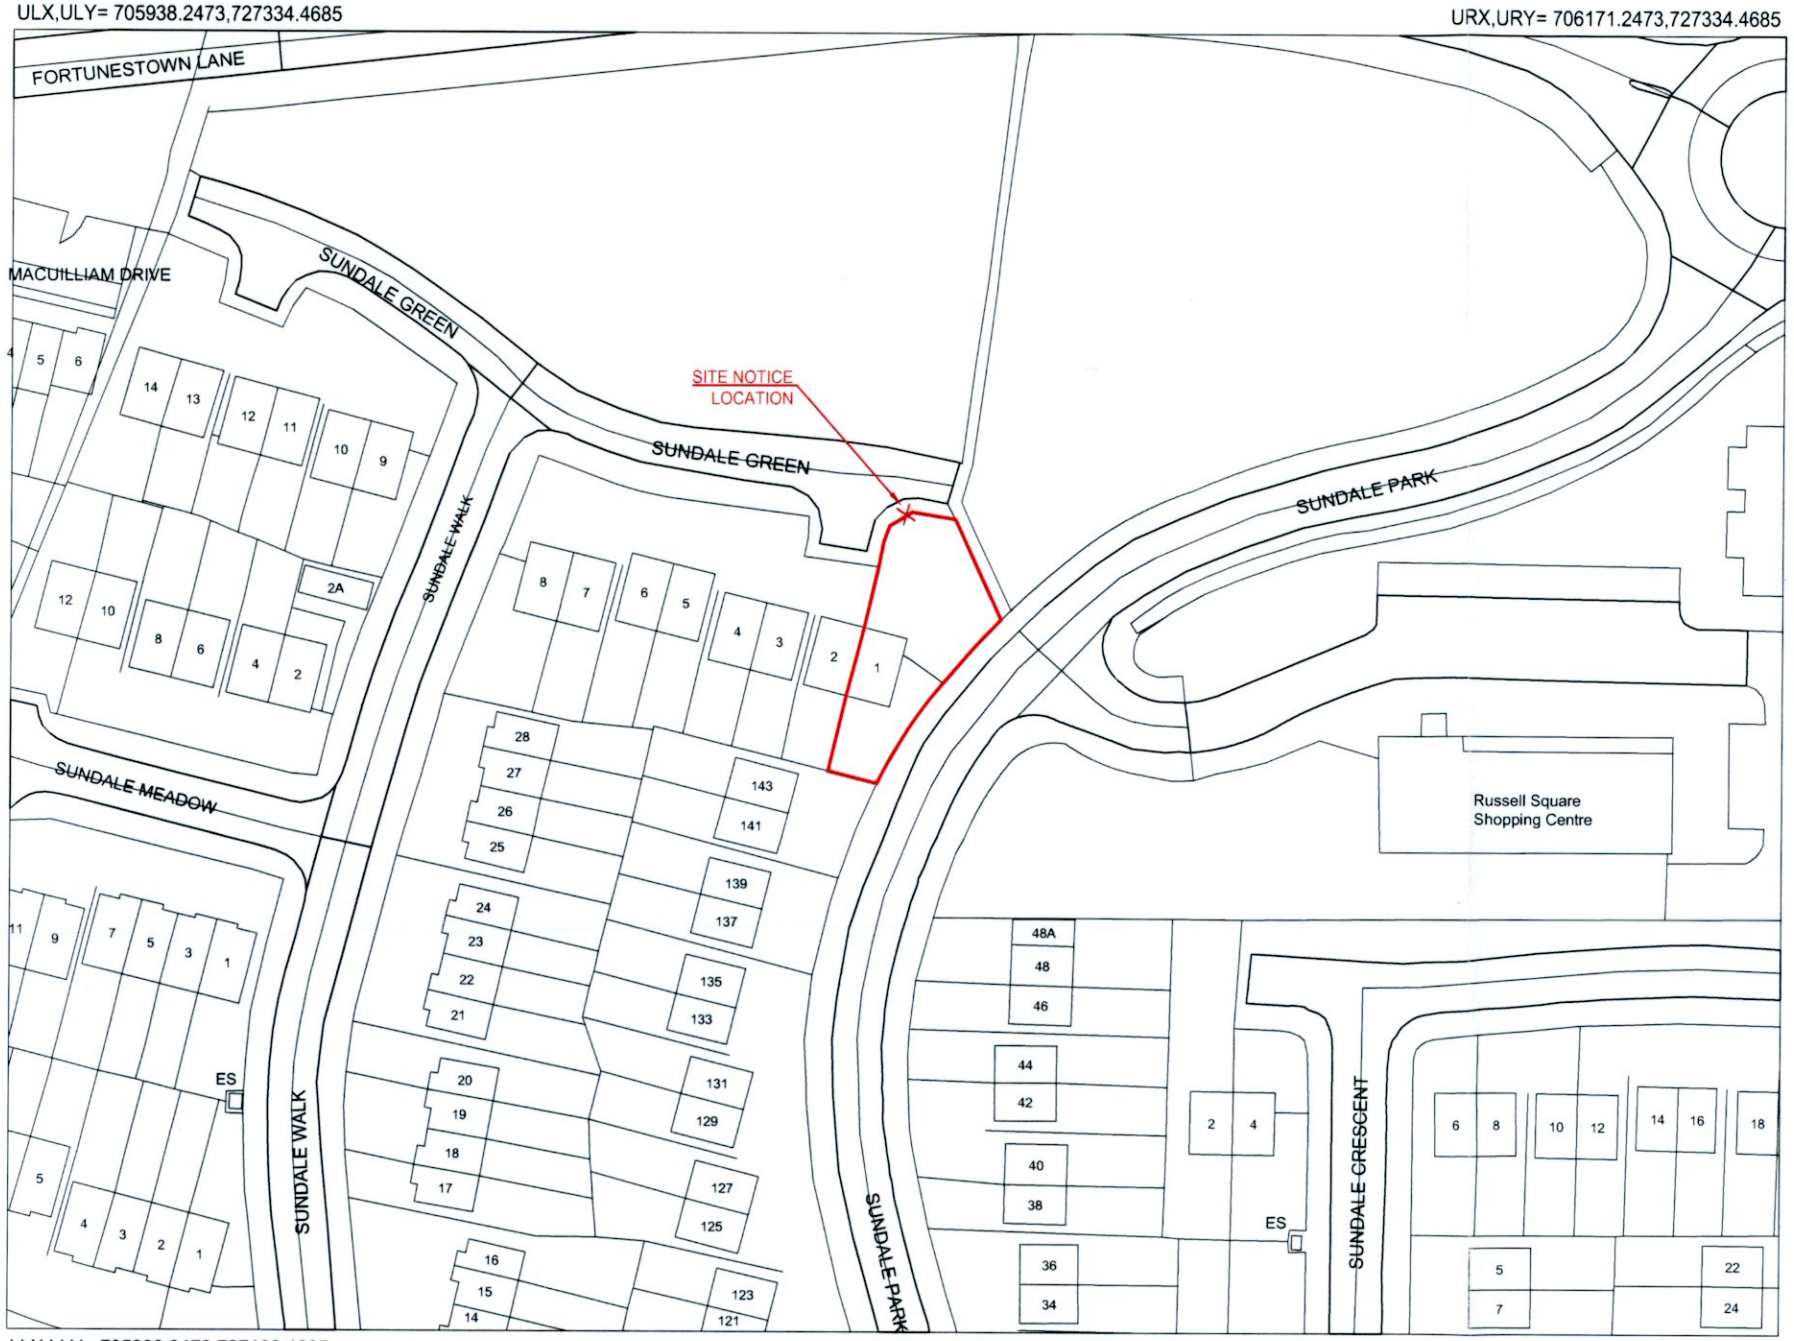

LLX,LLY= 705938.2473,727162.4685

LRX,LRY= 706171.2473,727162.4685

Scale:- 1:1000 0 20 40 60 80 100 Metres

Scála:- 1:1000 0 50 100 150 200 250 Feet

Description:
Digital Landscape Model (DLM)

Publisher / Source:
Ordnance Survey Ireland (OSi)

Data Source / Reference:
PRIME2

File Format:
Autodesk AutoCAD (DWG_R2013)

File Name:
v_50277175_1.dwg

Clip Extent / Area of Interest (AOI):
LLX,LLY= 705938.2473,727162.4685
LRX,LRY= 706171.2473,727162.4685
ULX,ULY= 705938.2473,727334.4685
URX,URY= 706171.2473,727334.4685

Projection / Spatial Reference:
Projection= IRENET95_Irish_Transverse_Mercator

Centre Point Coordinates:
X,Y= 706054.7473,727248.4685

Reference Index:
Map Series | Map Sheets
1:1,000 | 3389-13
1:1,000 | 3389-18

Data Extraction Date:
Date= 29-Jun-2022

Source Data Release:
DCMLS Release V1.153.113

Product Version:
Version= 1.4

License / Copyright:
Ordnance Survey Ireland 'Terms of Use' apply.
Please visit 'www.osi.ie/about/terms-conditions'.

© Ordnance Survey Ireland, 2022

Compiled and published by Ordnance Survey Ireland, Phoenix Park, Dublin 8, Ireland.

Unauthorised reproduction infringes Ordnance Survey Ireland and Government of Ireland copyright.

All rights reserved. No part of this publication may be copied, reproduced or transmitted in any form or by any means without the prior written permission of the copyright owners.

The representation on this map of a road, track or footpath is not evidence of the existence of a right of way.

Ordnance Survey maps never show legal property boundaries, nor do they show ownership of physical features.

NORTH

Ordnance Survey Ireland Map; scale 1:1000

Sheet No: 3389-13, 3389-18
All Coordinates in ITM

Includes Ordnance Survey Ireland data reproduced under OSi Licence number #: **CYSL50277175**
Unauthorised reproduction infringes Ordnance Survey Ireland and Government of Ireland copyright.
(C) Ordnance Survey Ireland, 2022.

Copyright and ownership of this drawing is vested in O' Dwyer & Associates whose prior written consent is required for its use, reproduction, or for its publication to any third party. All rights reserved by the law of copyright and by international copyright conventions are reserved to O'Dwyer & Associates and may be protected by Court proceedings for damages and/ or injunctions and costs.

No	Revision	Date

PLANNING

Do Not Scale, Use Figure Dimensions Only

O' Dwyer Burke & Duffner Ltd t/a
O' Dwyer & Associates Architects
8 Townyard House, Townyard Lane,
Malahide, Co. Dublin, K36 X324
T: 01 845 2448
design@odaarchitects.ie www.odaarchitects.ie

Job:	**Extensions and Alterations**				
Address:	**1 Sundale Green, Dublin 24, D24 A6Y6**				
Title:	**Site Location Map**				
Job no:	**22.09**	Dwg:	**P001**	Rev no:	**-**
Drawn by:	**KazS**	Date:	**July 2022**	Scale:	**1:1000@A3**