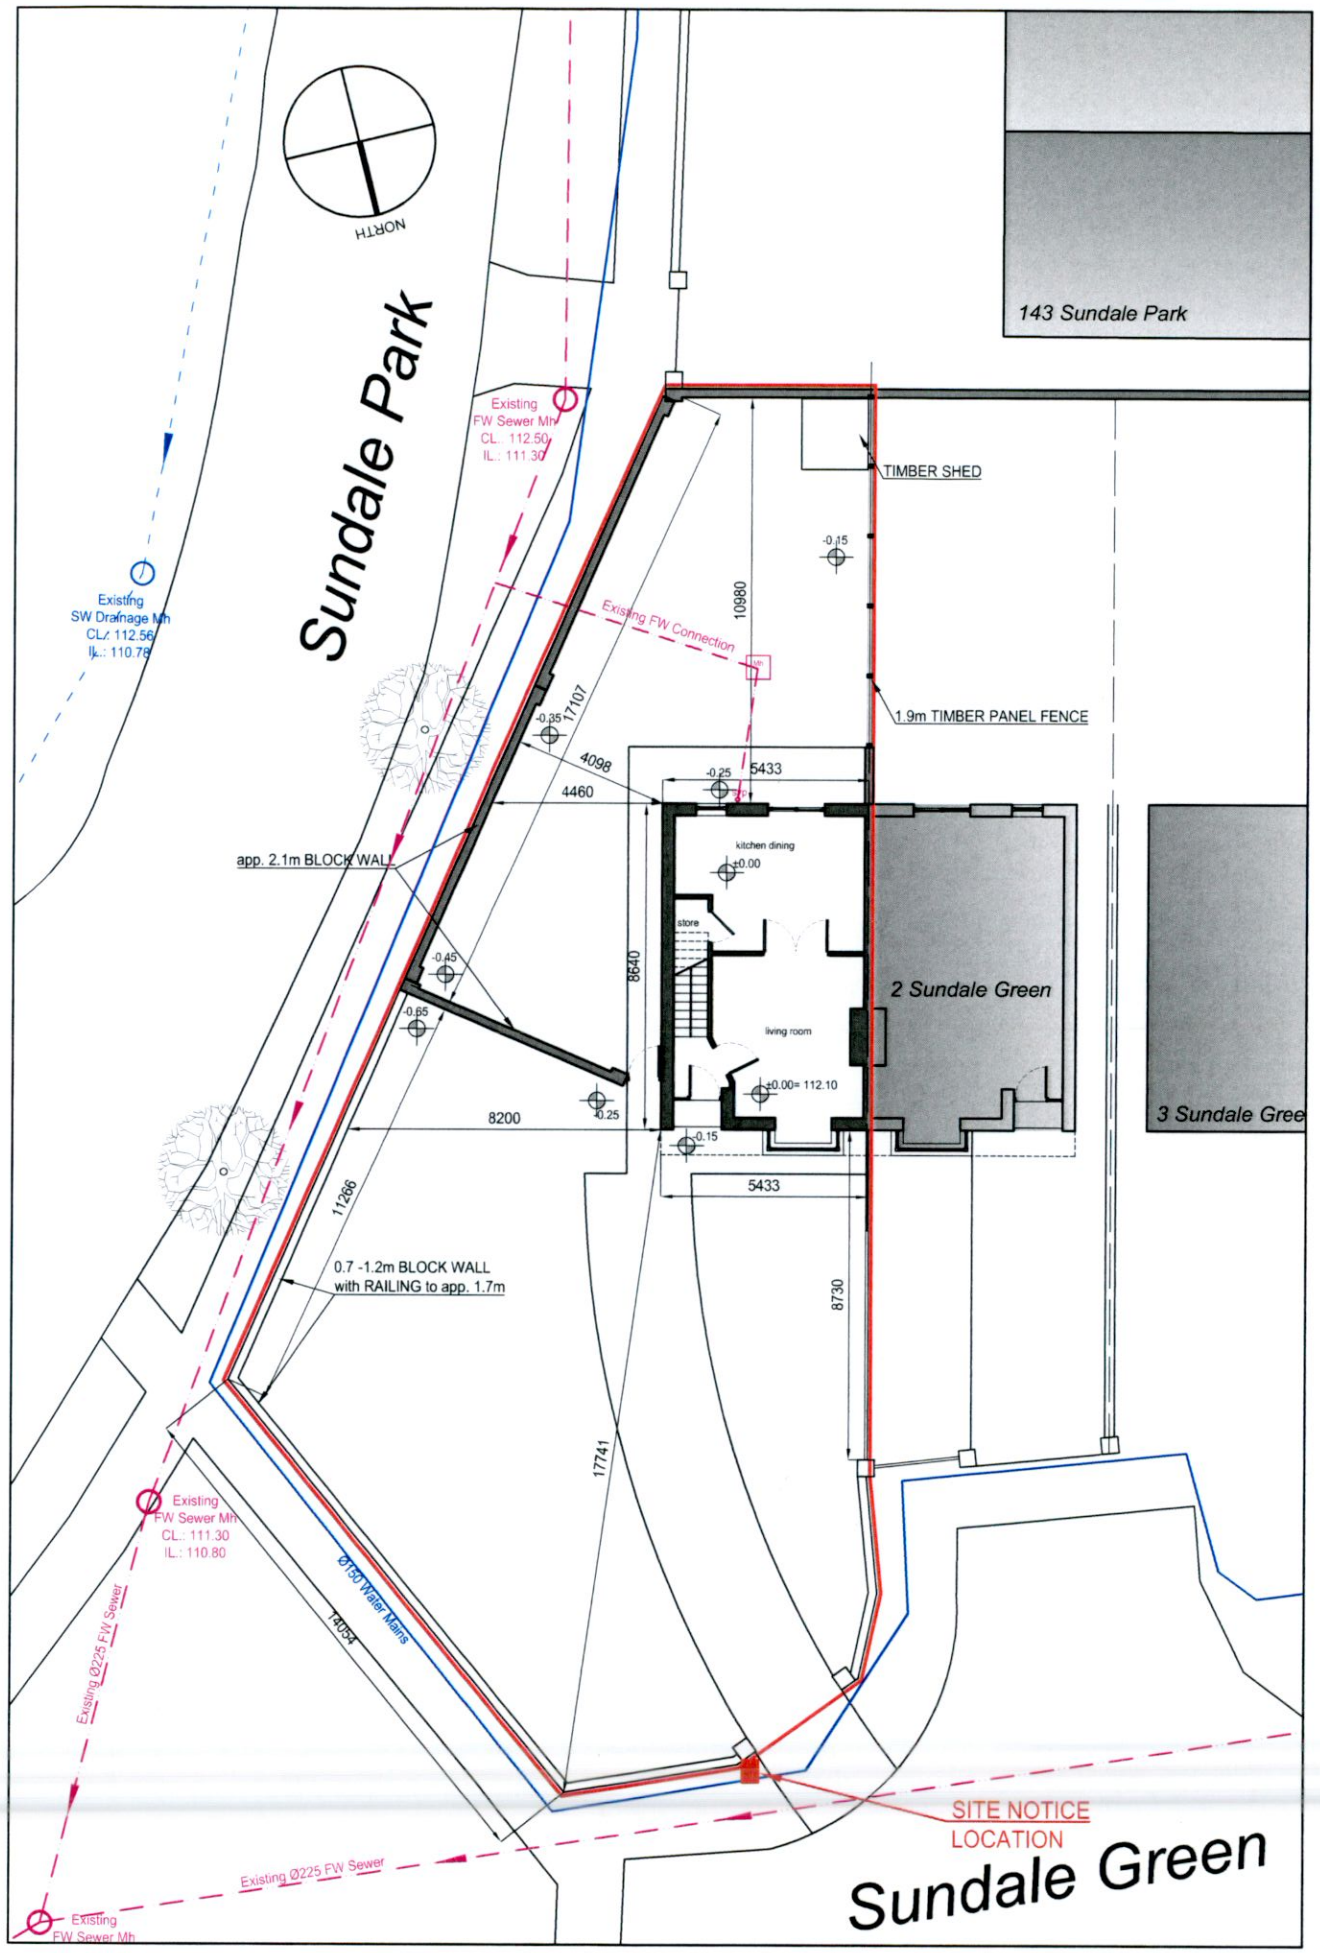

Existing Site Layout with Ground Floor Plan

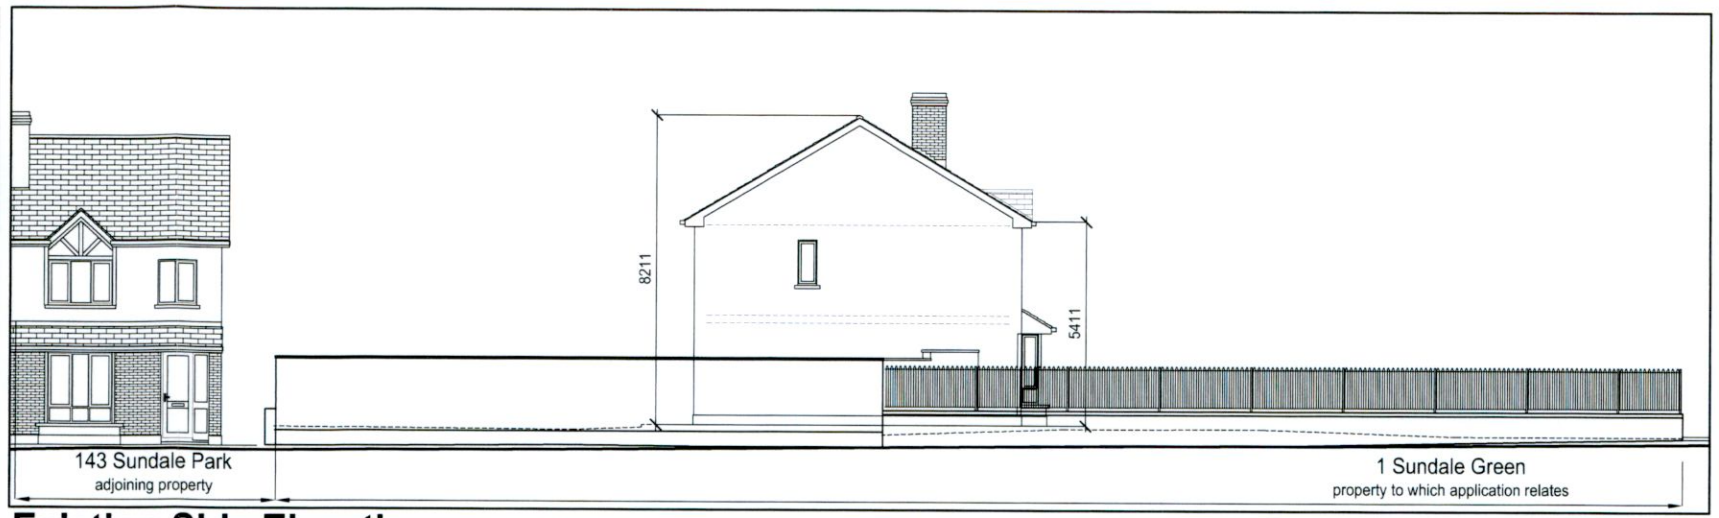

Existing Side Elevation

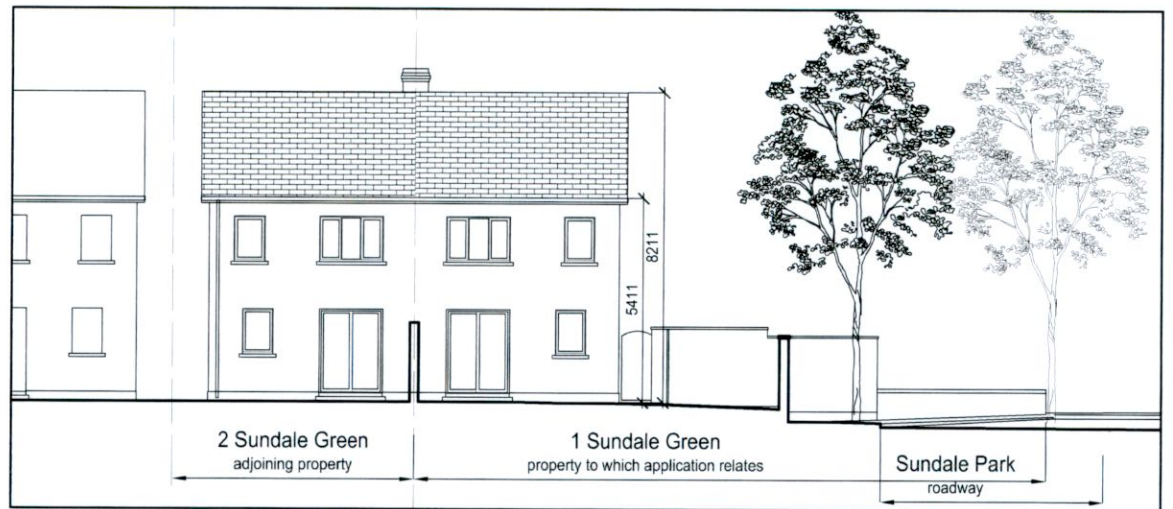

Existing Rear Elevation

Existing Front Elevation

O' Dwyer Burke & Duffner Ltd t/a
O' Dwyer & Associates Architects
8 Townyard House, Townyard Lane,
Malahide, Co. Dublin, K36 X324
T: 01 845 2448
design@odaarchitects.ie www.odaarchitects.ie

Job:	**Extensions and Alterations.**				
Address:	**1 Sundale Green, Dublin 24, D24 A6Y6**				
Title:	**Existing Site Layout and Contiguous Elevations.**				
Job no:	**22.09**	Dwg:	**P002**	Rev no:	**-**
Drawn by:	**KazS**	Date:	**July'22**	Scale:	1:200@A3