THIS DRAWING IS PROTECTED BY COPYRIGHT AND MUST NOT BE COPIED OR REPRODUCED WITH OUT THE WRITTEN CONSENT OF PROJECT DESIGN ARCHITECTS.
DIMENSIONS ARE NOT TO BE SCALED FROM THIS DRAWING.
ALL DIMENSIONS AND SIZES TO BE CHECKED ON SITE.©

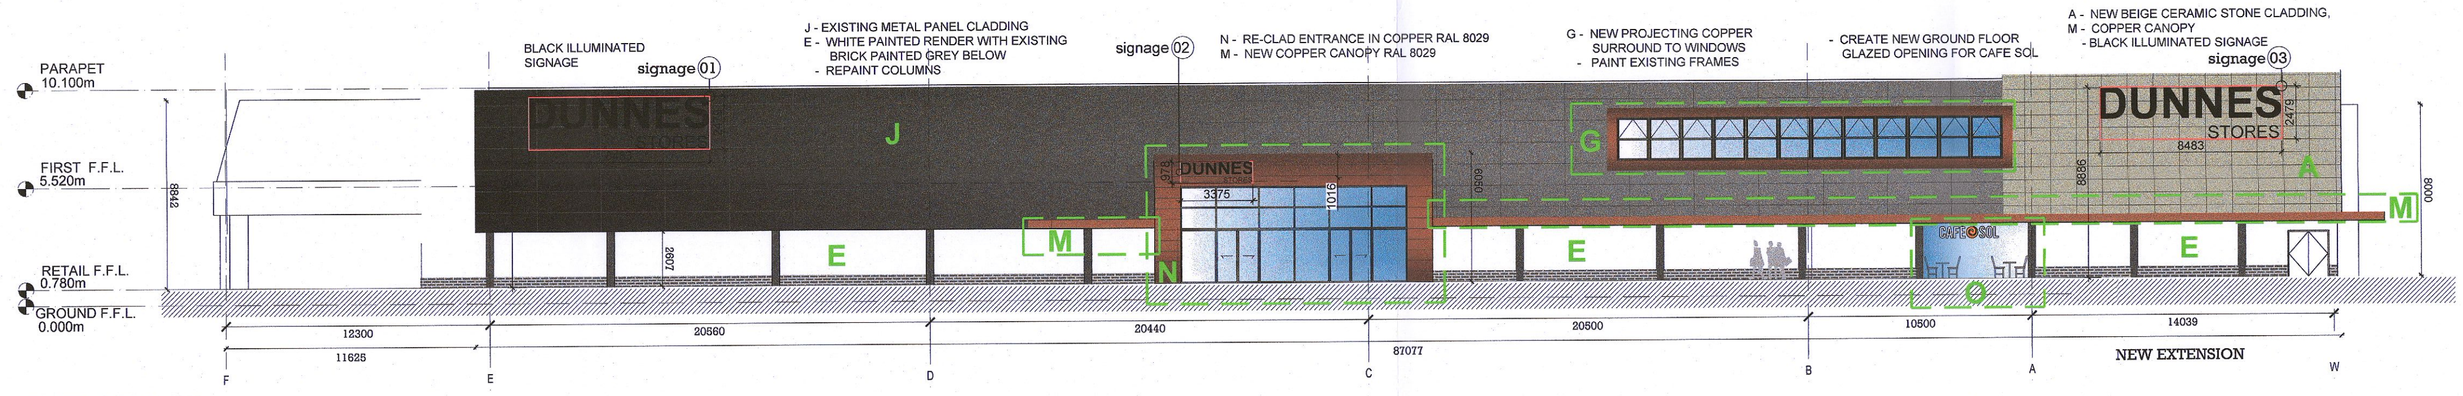

SOUTH ELEVATION
SCALE: 1:200

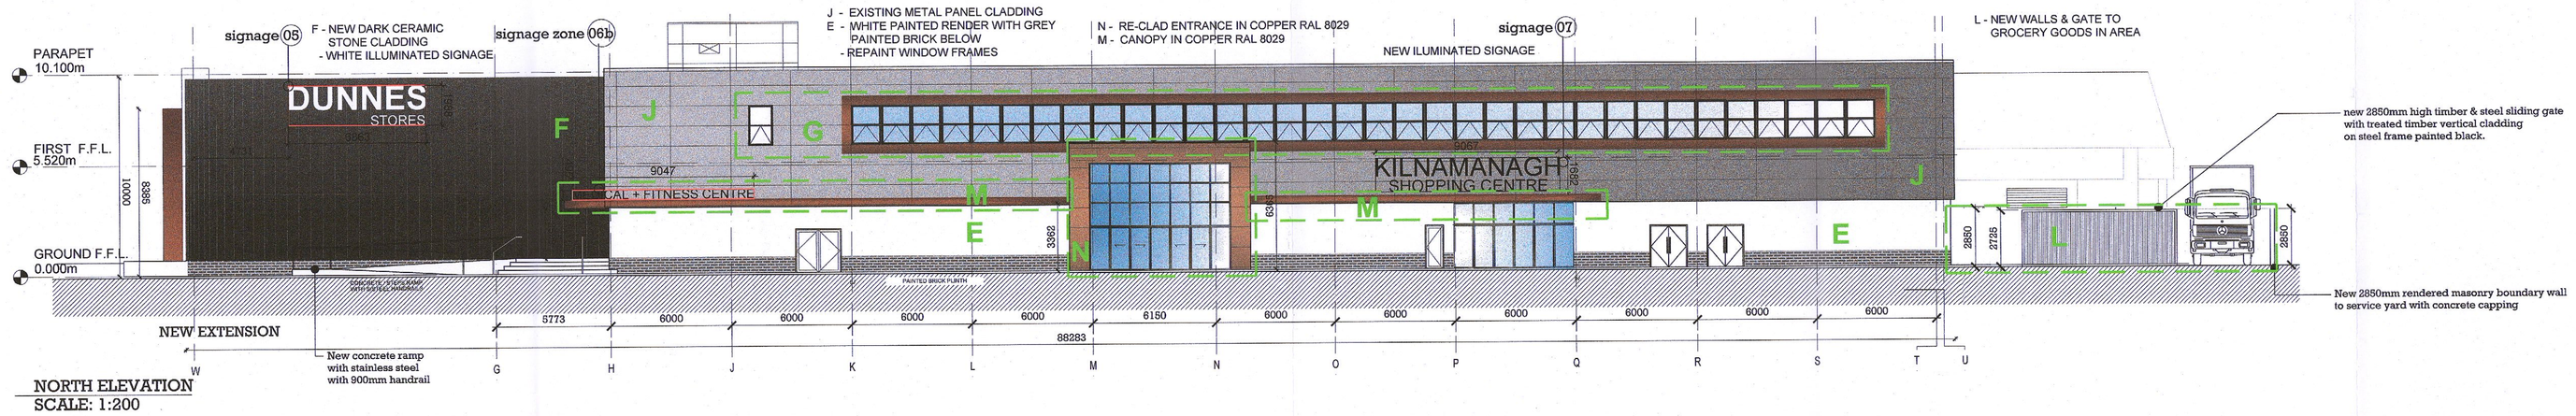

NORTH ELEVATION
SCALE: 1:200

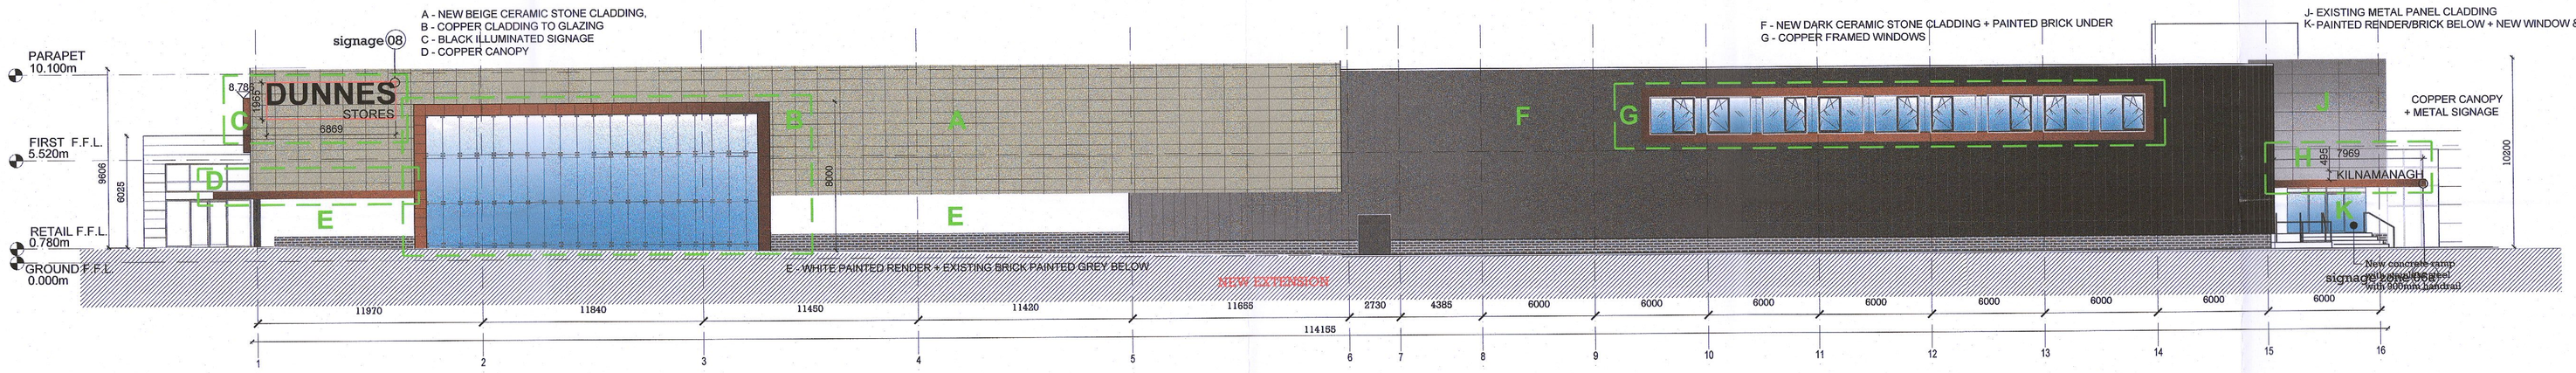

EAST ELEVATION
SCALE: 1:200

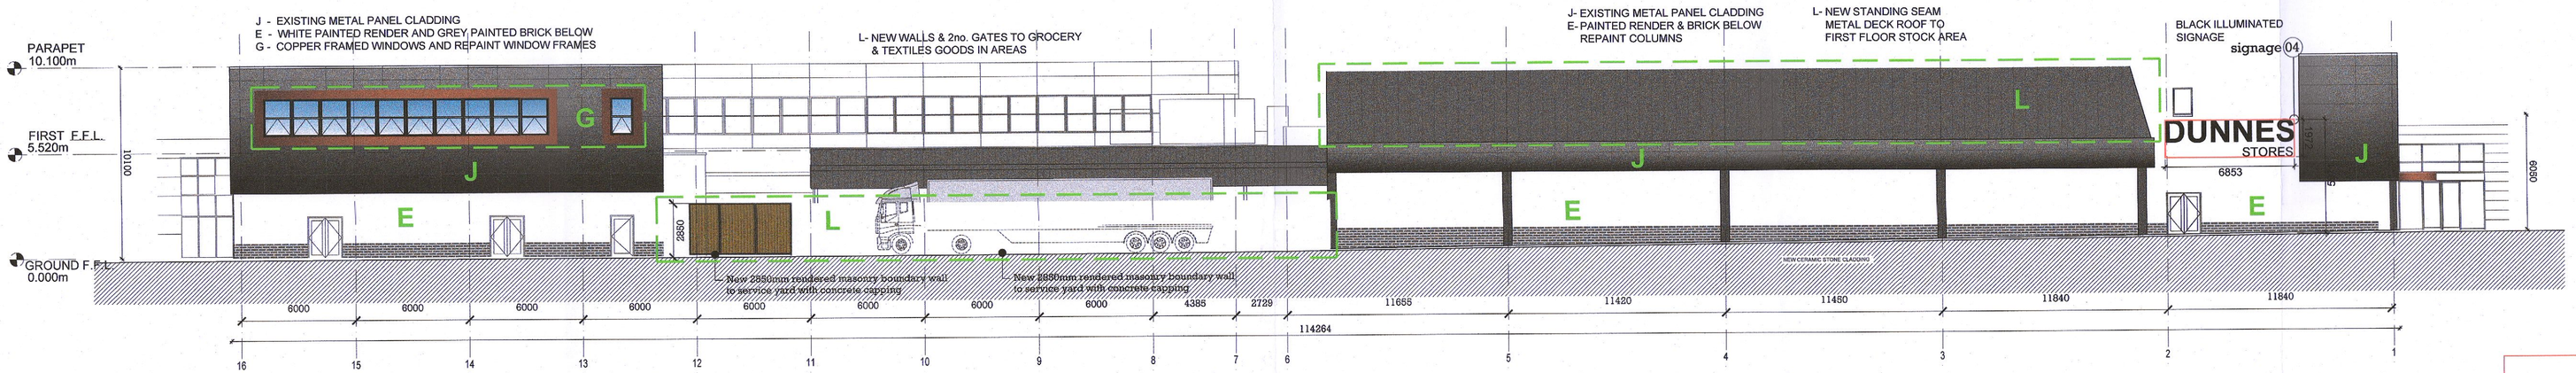

WEST ELEVATION
SCALE: 1:200

PLANNING

REV	DATE	DESCRIPTION	DRAWN

Project Design Architects
Unit 1 Beech Court Business Park, Kilcoole, Co. Wicklow
Tel: 01-6572973 info@projectdesignarchitects.com

Client	Better Value Unlimited Company
Project	Kilnamanagh
Title	Proposed Elevations - Finishes Pallete
Date	12.07.2022
Drawn	POS
Scale	1:200 @ A1
Drawing No.	DS-69-PL- 018 *
Revision	