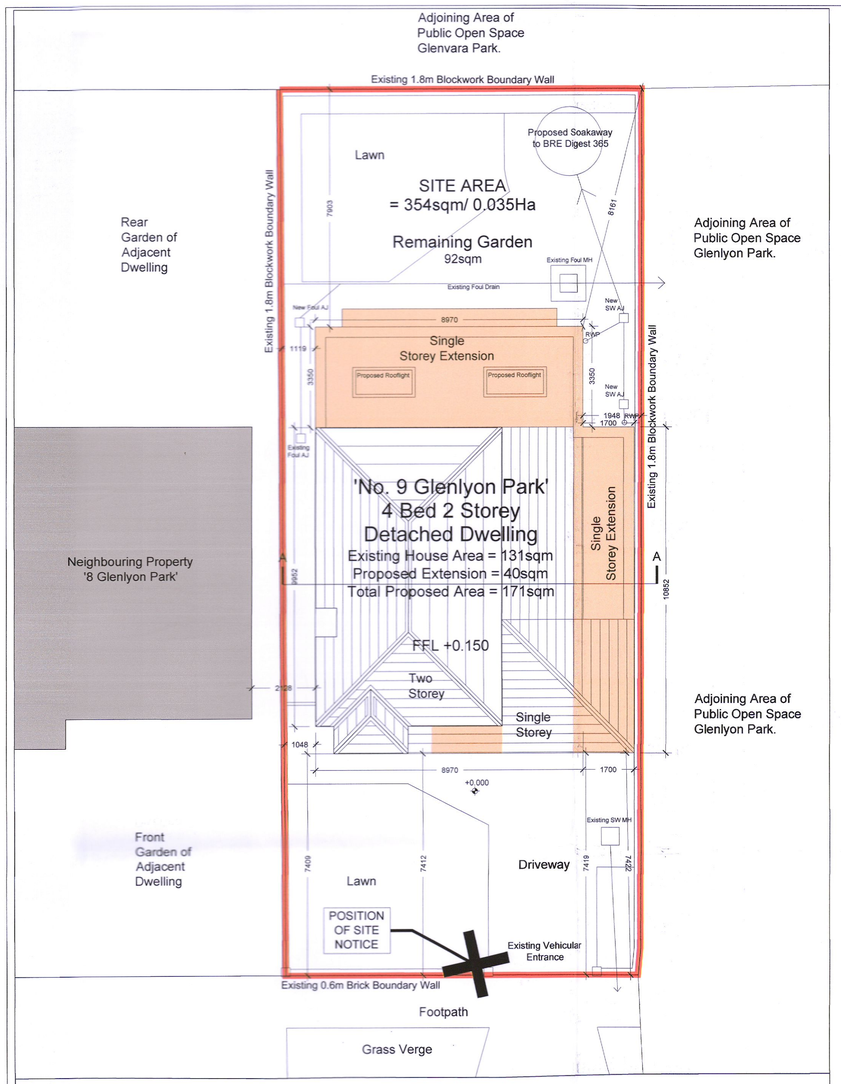

Proposed Site Layout Plan

Scale 1:100 @A1

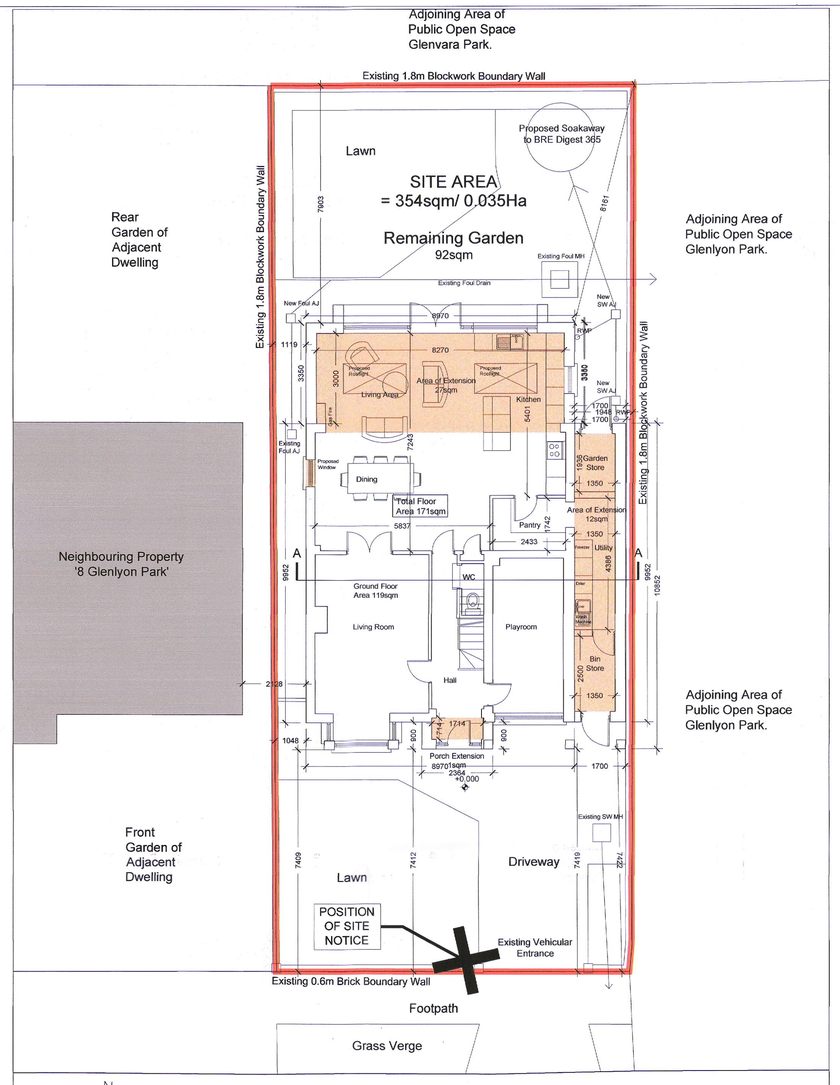

Proposed Ground Floor Plan Scale 1:100 @A1

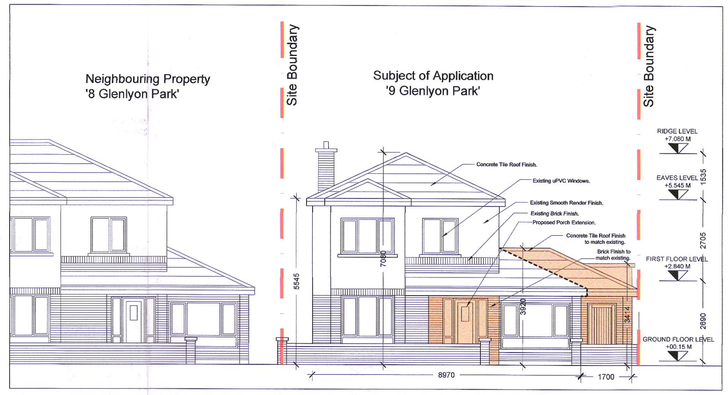

Proposed Front (South) Contiguous Elevation Scale 1:100 @A1

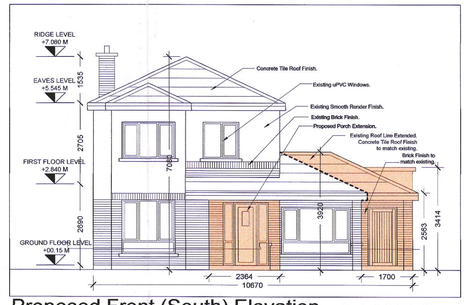

Proposed Front (South) Elevation Scale 1:100 @A1

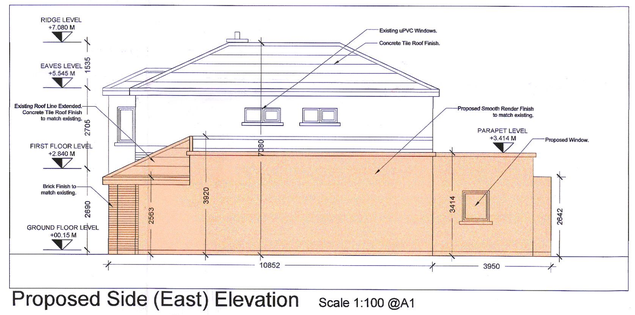

Proposed Side (East) Elevation Scale 1:100 @A1

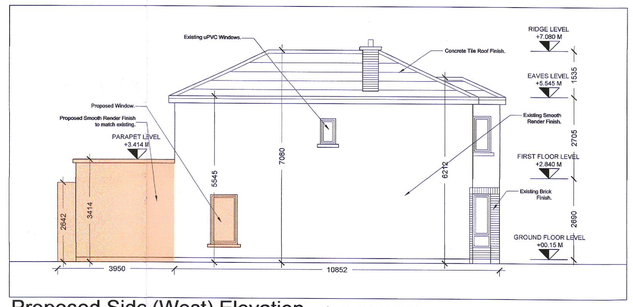

Proposed Side (West) Elevation Scale 1:100 @A1

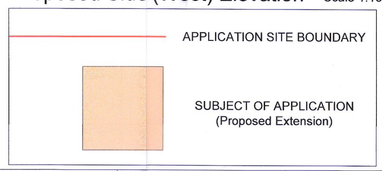

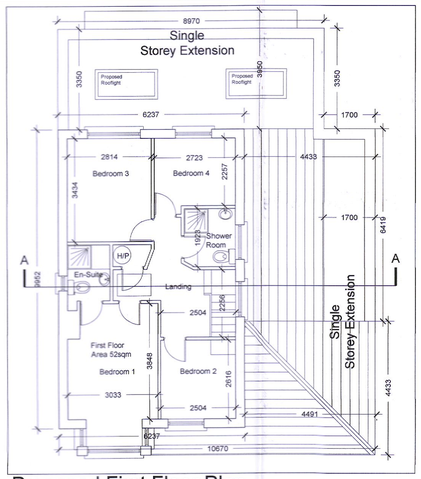

Proposed First Floor Plan Scale 1:100 @A1

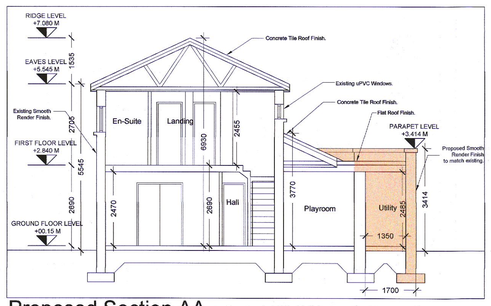

Proposed Section AA Scale 1:100 @A1

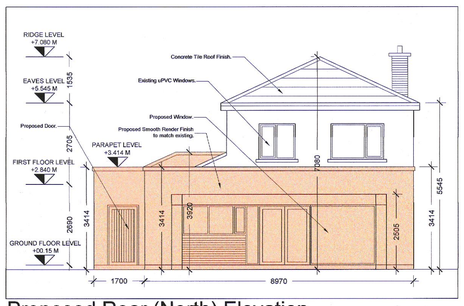

Proposed Rear (North) Elevation Scale 1:100 @A1

NOTES:
1. COPYRIGHT RESERVED
2. DO NOT SCALE DRAWING, USE FIGURED DIMENSIONS ONLY
3. ALL DIMENSIONS TO BE VERIFIED ON SITE
4. THE CONTRACTOR IS RESPONSIBLE FOR CHECKING ALL LEVELS AND DIMENSIONS
5. ALL STRUCTURE TO BE TO STRUCTURAL ENGINEERS DETAILS
6. ALL MECHANICAL & ELECTRICAL SERVICES TO SERVICES ENGINEERS DETAILS
7. ALL PROPRIETARY ITEMS TO BE INSTALLED IN ACCORDANCE WITH MANUFACTURERS INSTRUCTIONS / GUIDELINES
8. THE CONTRACTOR IS RESPONSIBLE FOR THE COORDINATION OF STRUCTURE, FINISHES AND SERVICES.

REVISION	DATE	DESCRIPTION

Eoin J. Carroll Architects

One, Southern Cross,
IDA Business Park, Bray, Co. Wicklow

Telephone : (01) 276 9839
e-mail : info@ejcarchitects.com
website:www.ejcarchitects.com

CLIENT	PATRICK & CIARA DUNNE
PROJECT TITLE	PROPOSED EXTENSION TO DWELLING AT NO. 9 GLENLYON PARK, KNOCKLYON, DUBLIN 16.
DRAWING TITLE	PROPOSED EXTENSION PLANS, SECTION & ELEVATIONS
DATE	JULY 2022
SCALE	1 : 100 @ A1
DRAWN BY	EC
DRAWING STATUS	PLANNING
PROJECT NO.	21-40
ECAD	WJOBS
DRAWING NUMBER	P-003
REVISION	